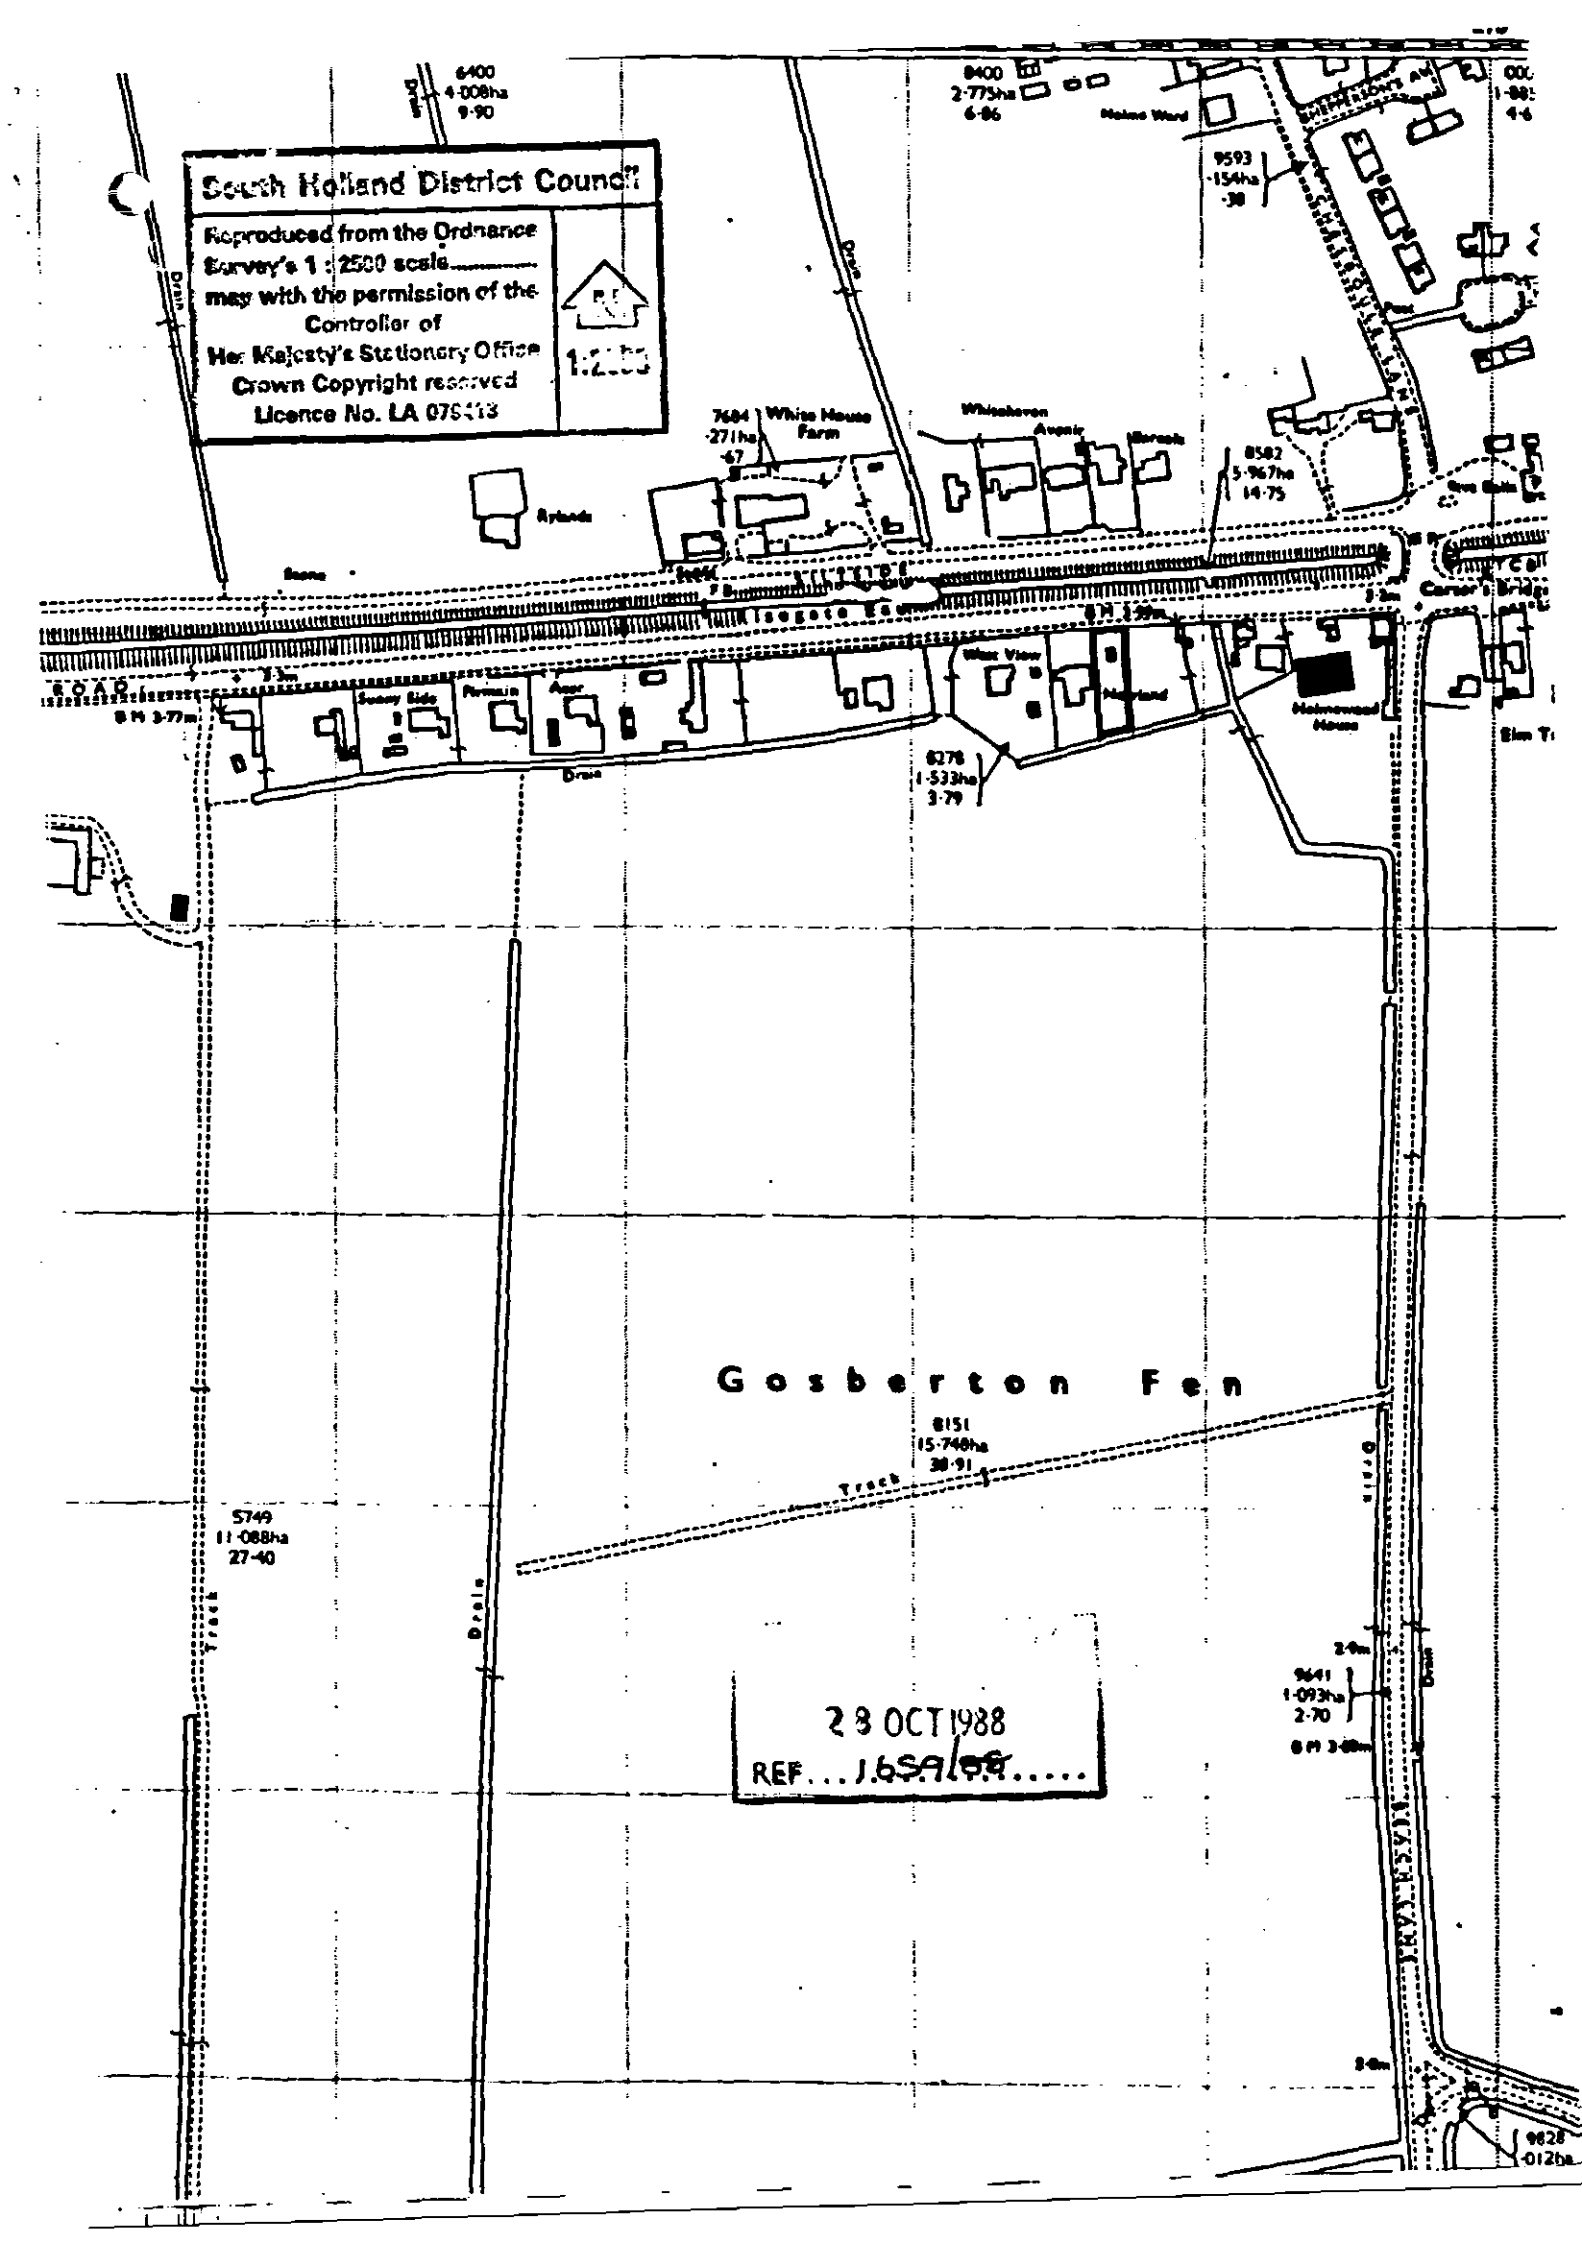

South Holland District Council
Reproduced from the Ordnance Survey's 1 : 2500 scale
may with the permission of the Controller of
Her Majesty's Stationery Office
Crown Copyright reserved
Licence No. LA 076413
1:2500
White House Farm
Whitehaven
Sunny Side
Pennain
Acer
West View
Melrose
Melrose House
Gosberton Fen
Track
Drain
28 OCT 1988
REF...16S/166.....