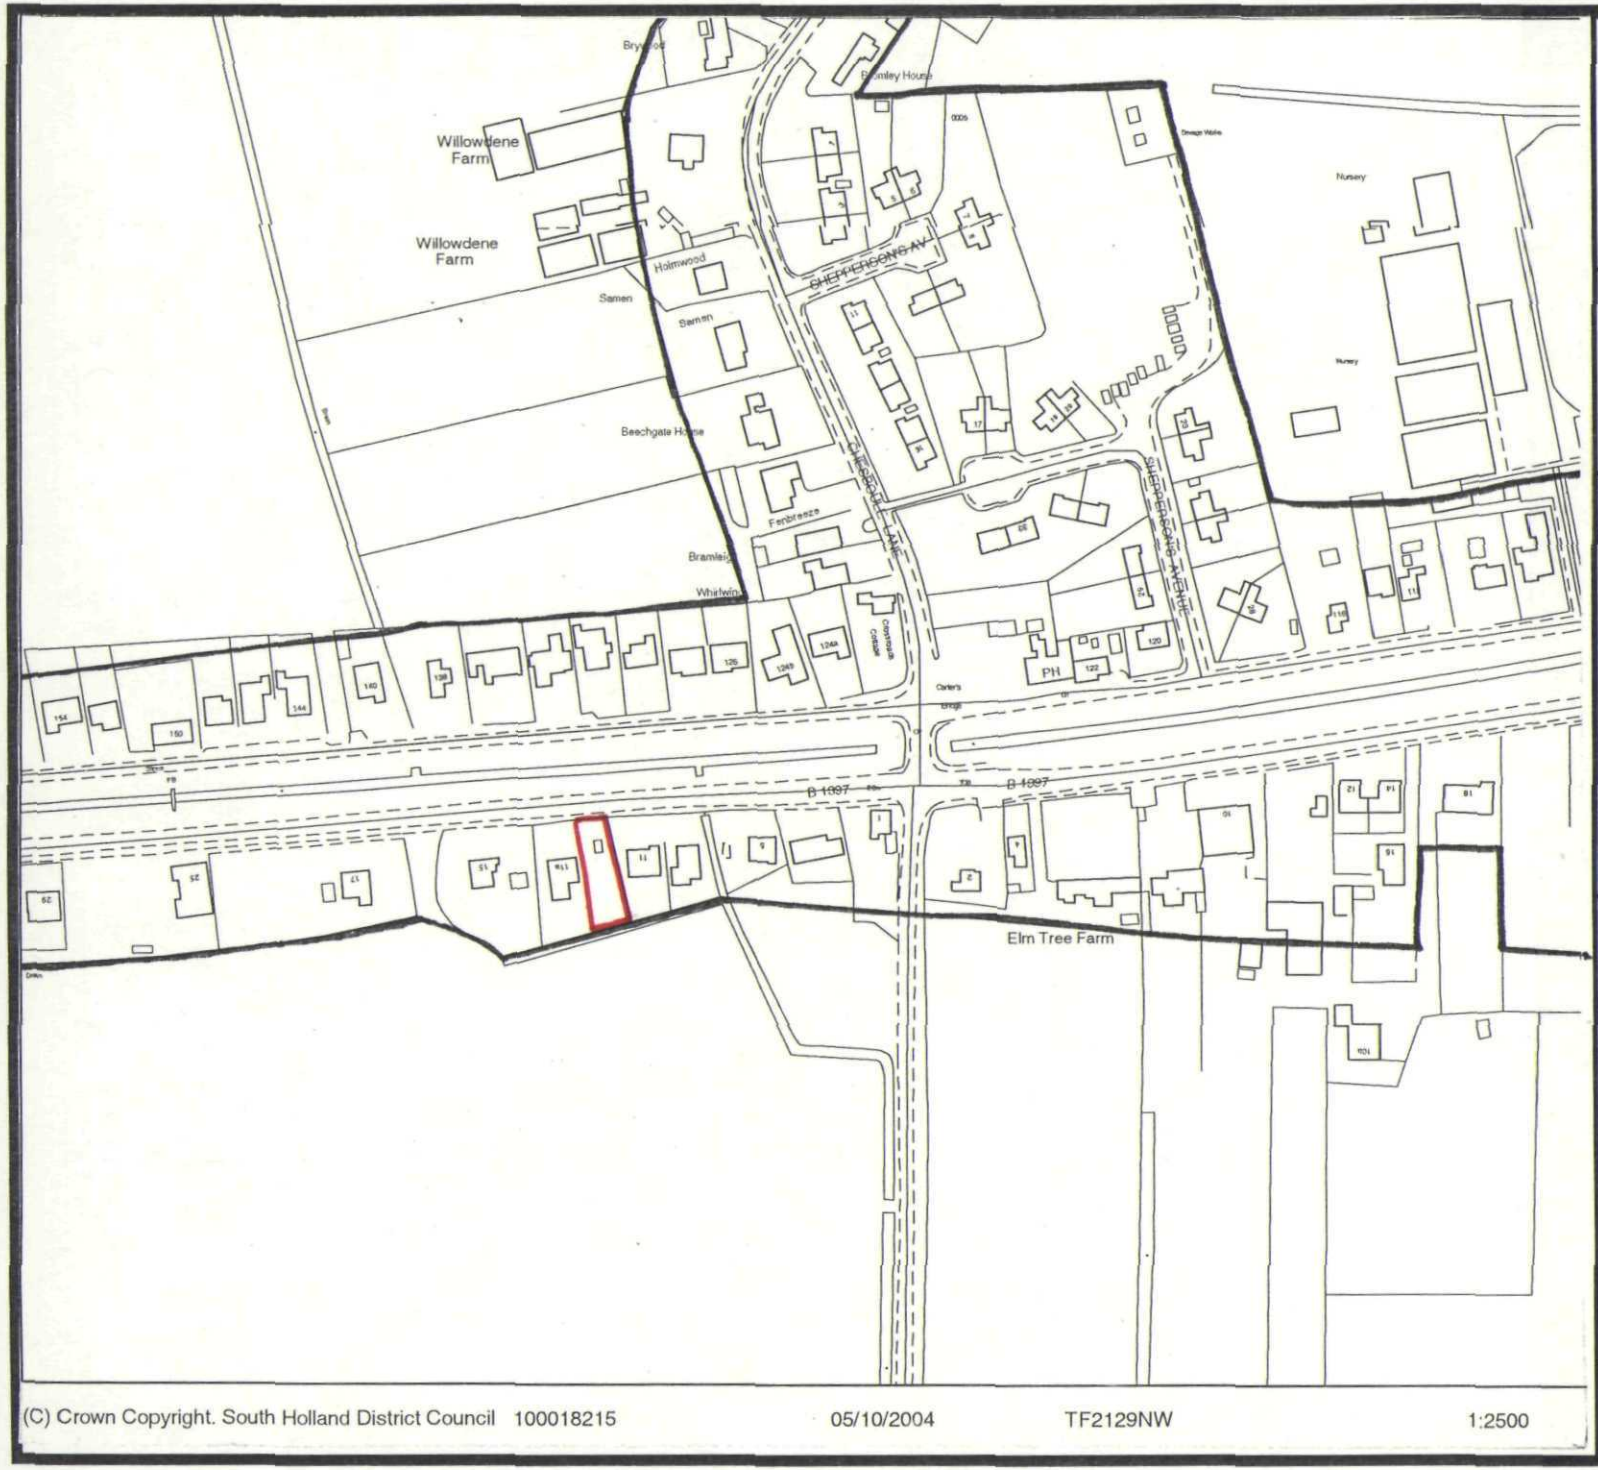


(C) Crown Copyright. South Holland District Council 100018215 05/10/2004 TF2129NW 1:2500

South Holland District Council

Planning & Development

Appeal by

Mr S E Grimes

Appeal Site

Development Boundary

Steve Williams
Head of Planning & Development
Council Offices,
Priory Road, Spalding, Lincs
PE11 2XE

Scale: 1:2500	Date: Oct 2004
Plan 'A'	North ↑