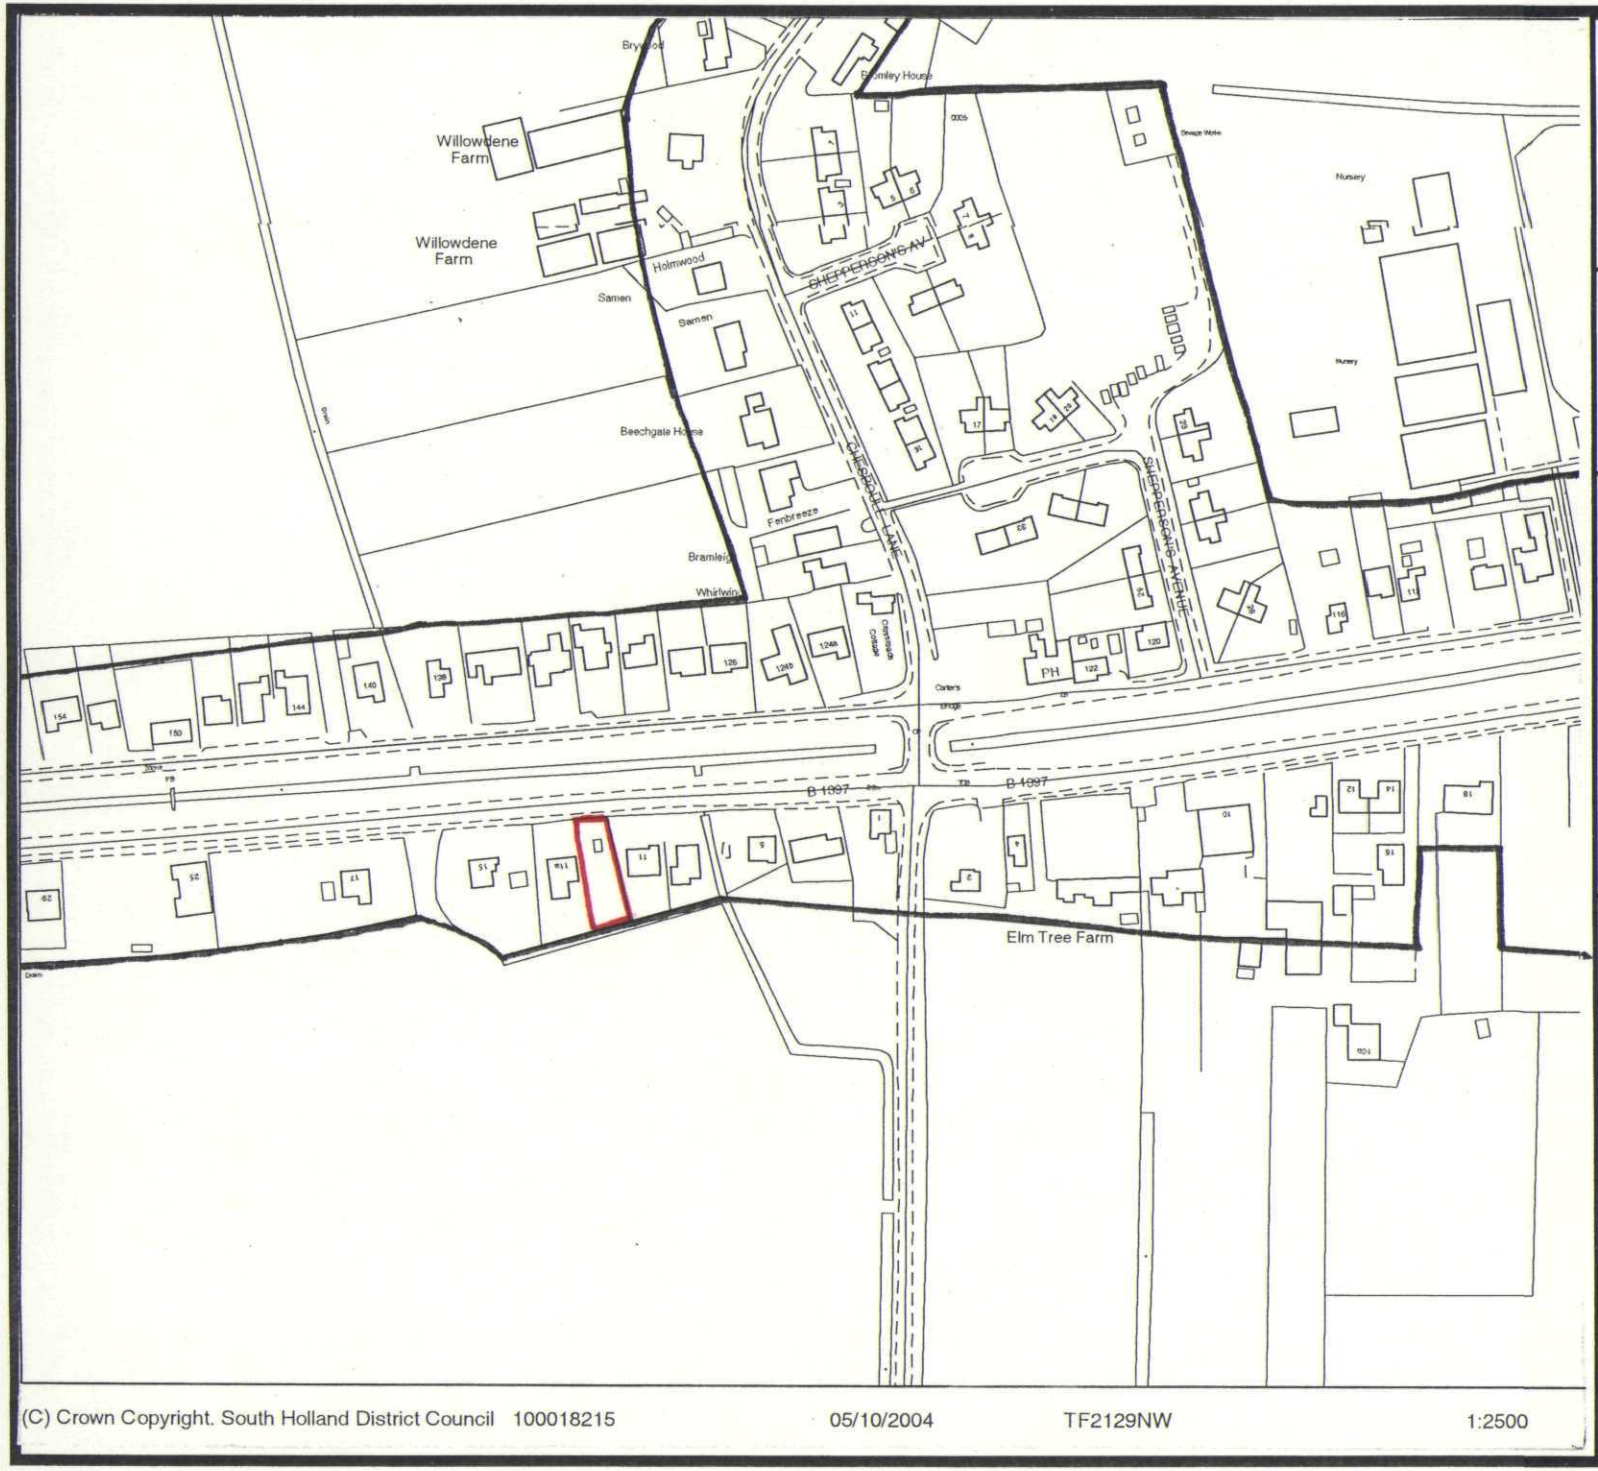



# South Holland District Council

## Planning & Development

## Appeal by

## Mr S E Grimes

Appeal Site

Development Boundary


**Steve Williams**
**Head of Planning & Development**
**Council Offices,**
**Priory Road, Spalding, Lincs**
**PE11 2XE**


| Scale: 1:2500 | Date: Oct 2004 |
|---|---|
| Plan 'A' | North ↑ |