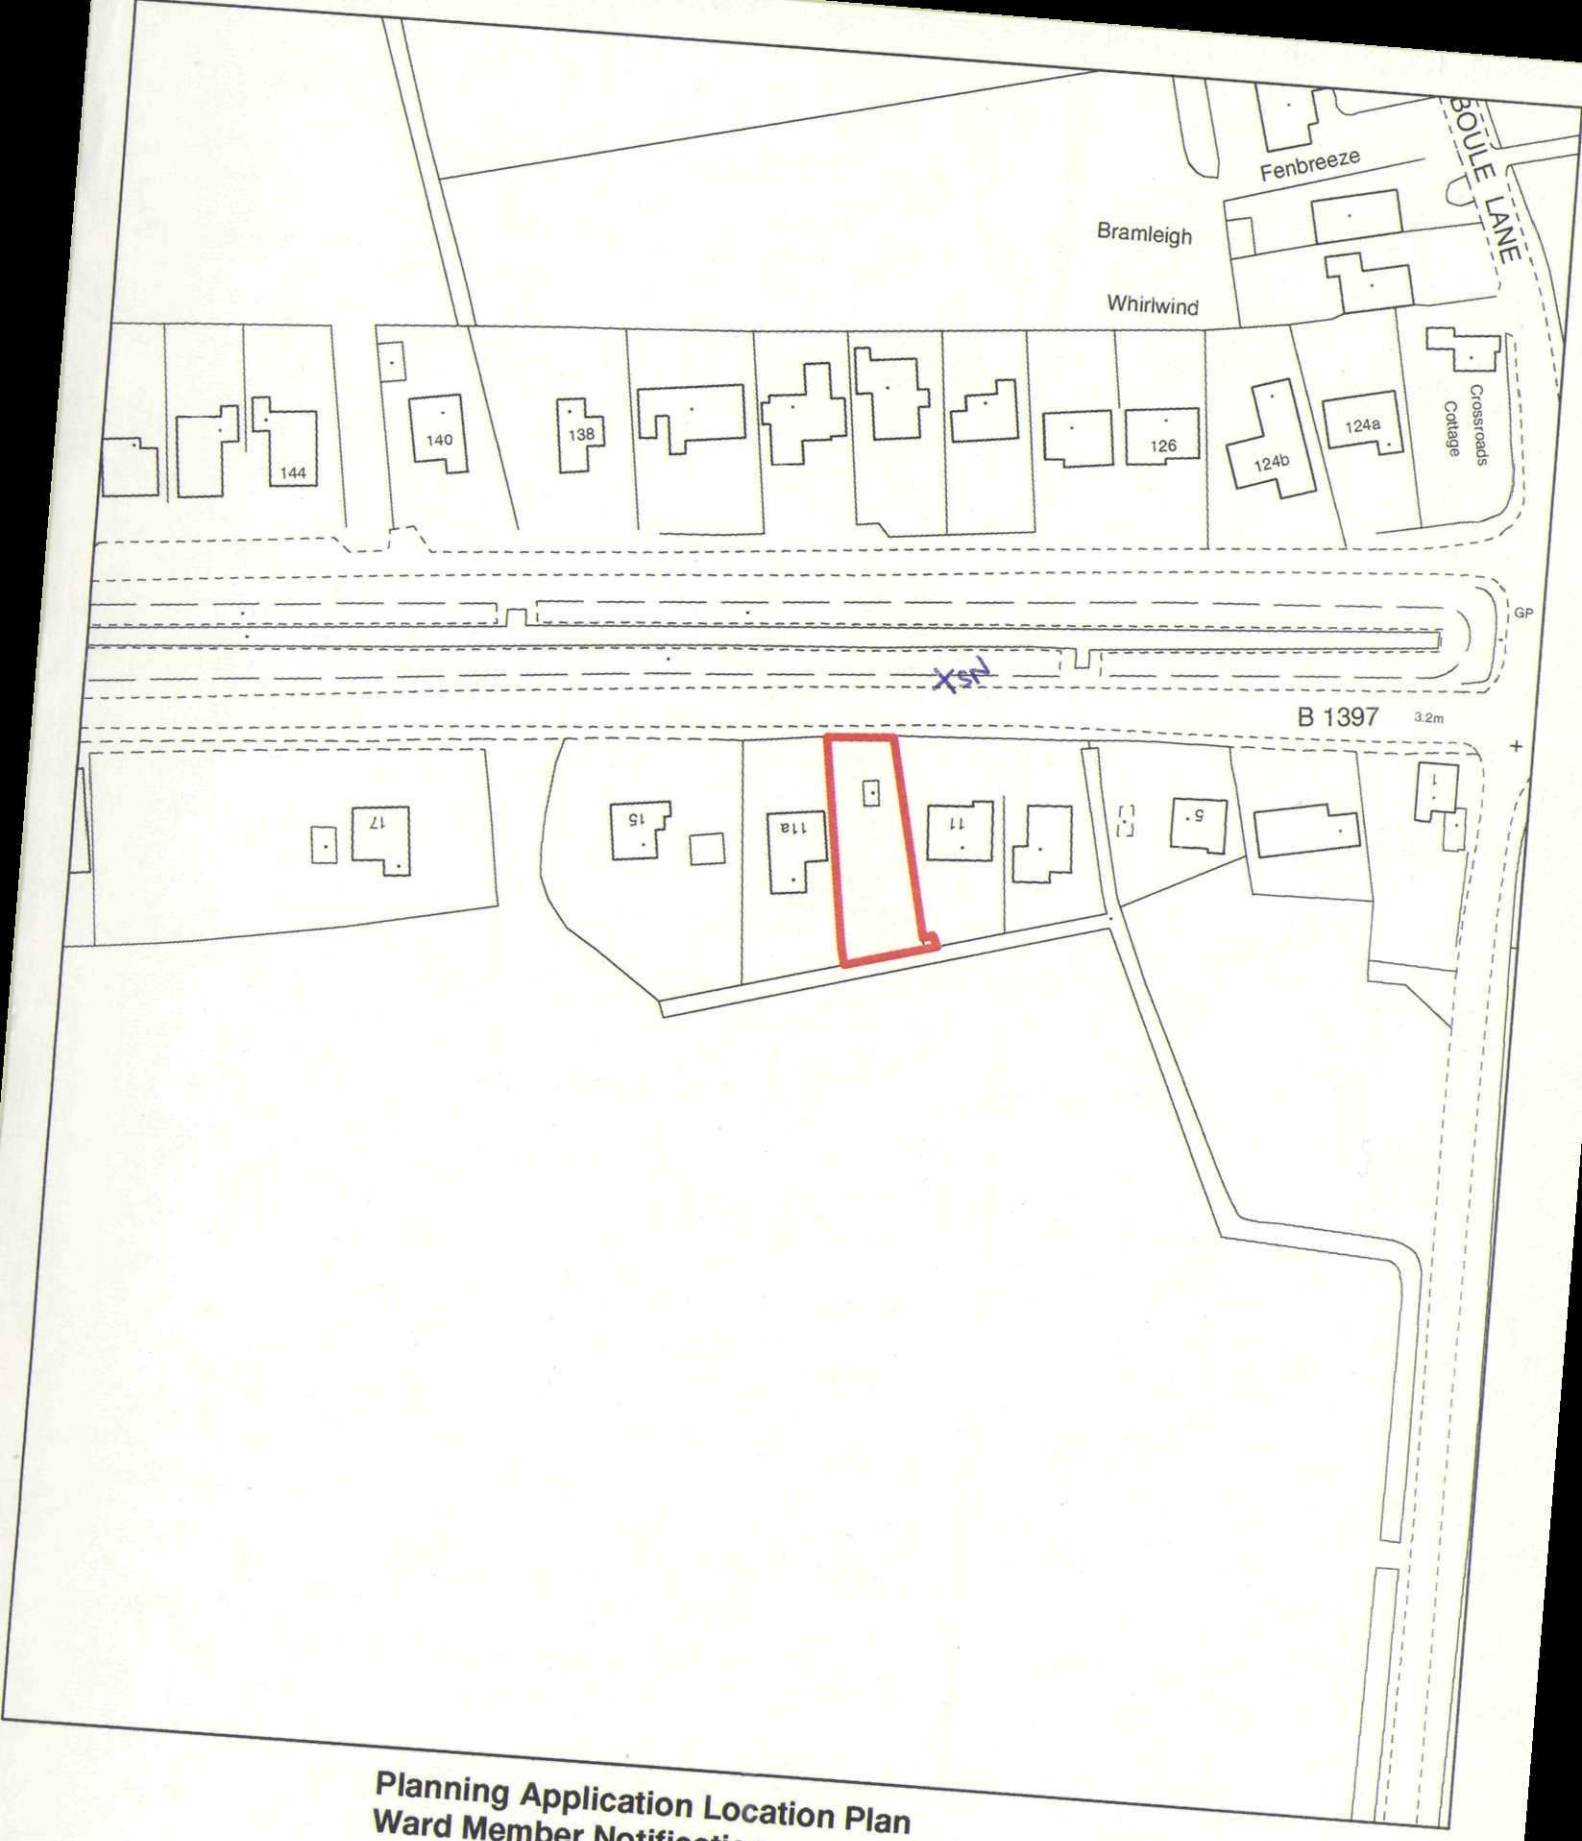


Planning Application Location Plan
Ward Member Notification

FILE COPY

H08/0694/04

Scale: 1:1250

lanning and Development

ouncil Offices, Priory Road, Spalding, Lincolnshire
E11 2XE

PLEASE DO NOT COPY THIS PLAN
This map is reproduced from Ordnance Survey material with permission of Ordnance Survey on behalf of Her Majesty's Stationery Office (c) Crown copyright. Unauthorised reproduction infringes Crown copyright and may lead to prosecution or civil proceedings. South Holland District Council LA079413 2004

N