
Contractor to check all Dimensions on site prior to ordering materials / commencing work.Do Not Scale from this Drawing - If in doubt then please ask



Site Location Plan
Scale 1:1250

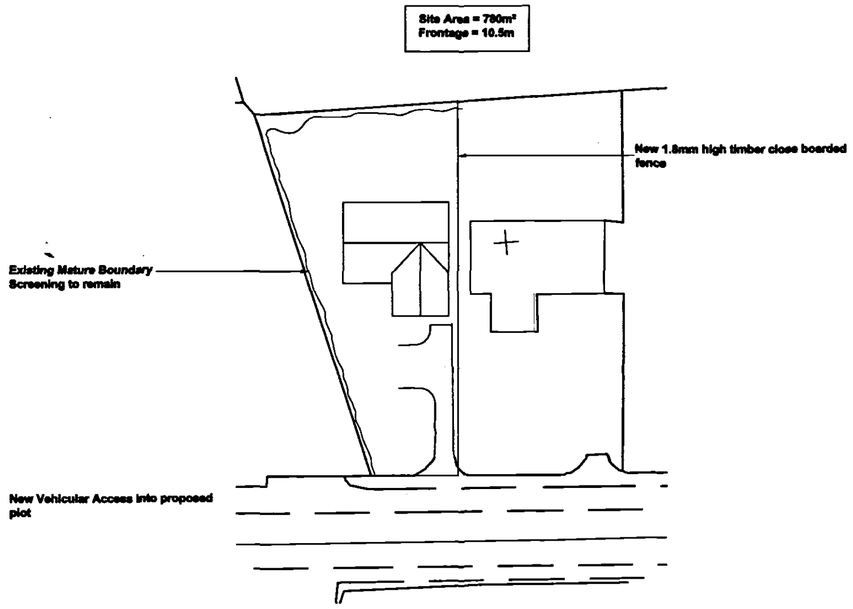

Site Block Plan
Scale 1:500

SHDC
Planning & Development
2 3 JUL 2008
Ref: 0697/08

AMENDED PLAN
Ref. A1

DETERMINED PLAN

rev "A" - 23.07.08 - Garage omitted to gain Planning Permission

Client :
Mrs C Davidson
117 High Street
Gosberton
PE11 4NA

Site :
Proposed Residential Development at 98 High Street, Gosberton

Drawing Title
Site Location & Block Plan

remway Design Ltd
2 Red Lion Street
Spalding
P E 1 1 1 B X
Tel / Fax: 01775 768 921
Mobile : 07815 112 058
e-mail: jason@remwaydesign.co.uk

Date : aug07 | Scale : As noted

Drawing No:
1500 - 03 "A"

PLEASE NOTE:
Due to areas of the structure being covered, unexposed or otherwise inaccessible the notes / specifications of existing materials are subject to confirmation of site when it is feasible to expose the relevant areas of construction.