

Contractor to check all Dimensions on site prior to ordering materials / commencing work.Do Not Scale from this Drawing - If in doubt then please ask

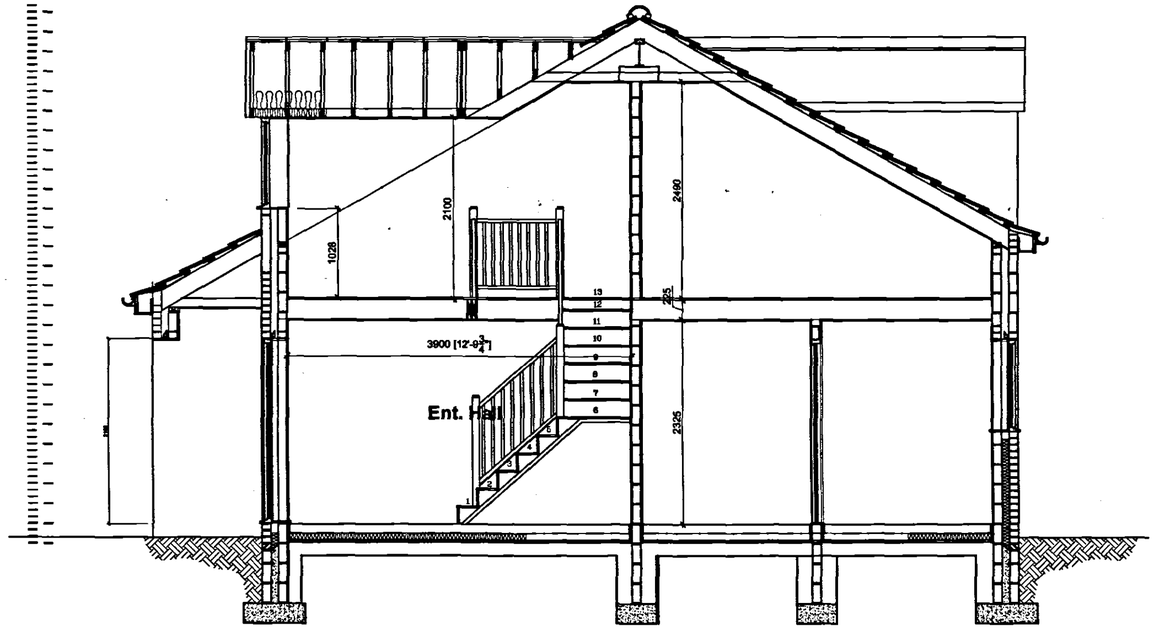

Section A-A
Scale 1:50

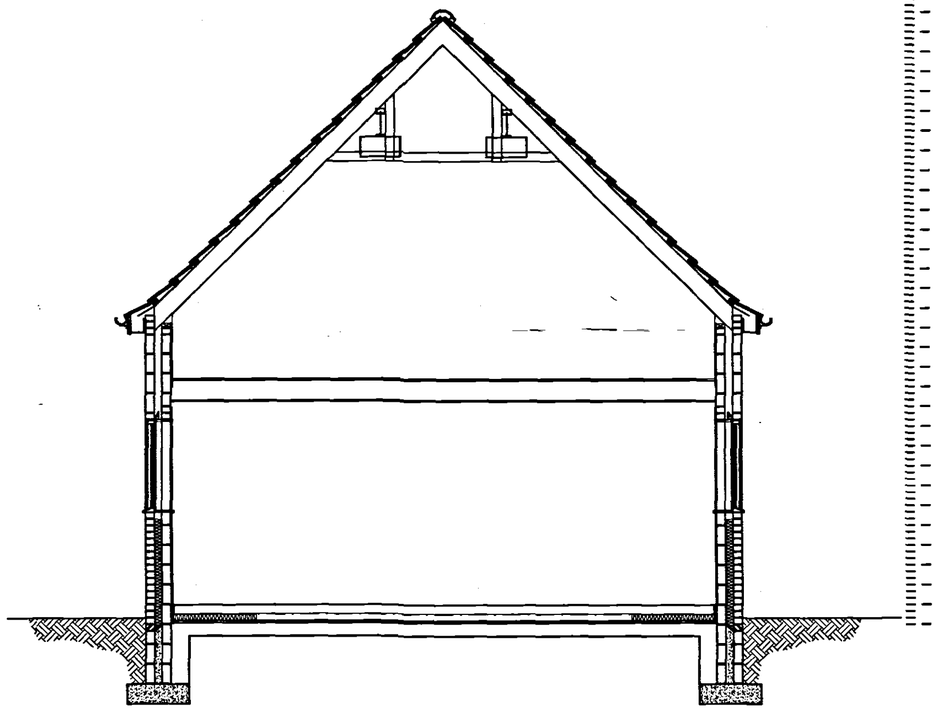

Section B-B
Scale 1:50

DETERMINED PLAN

FILE COPY

SHDC
Planning & Development
13 JUN 2008
Ref: 0697/08

rev "B" - 02.02.08 - Amended to suit the PLanning Dept's comments

Client :
Mrs C Davidson
117 High Street
Gosberton
PE11 4NA

Site :
Proposed Residential Development at 98 High Street, Gosberton

Drawing Title
Sections

remway Design Ltd
2 Red Lion Street
Spalding
PE11 1SX
Tel / Fax: 01775 768 921
Mobile : 07815 112 058
e-mail:
jason@remwaydesign.co.uk

Date : Oct 07 | Scale : As noted

Drawing No:
1500 - 02 "A"