




VISUAL SCALE 1:100 @ a3

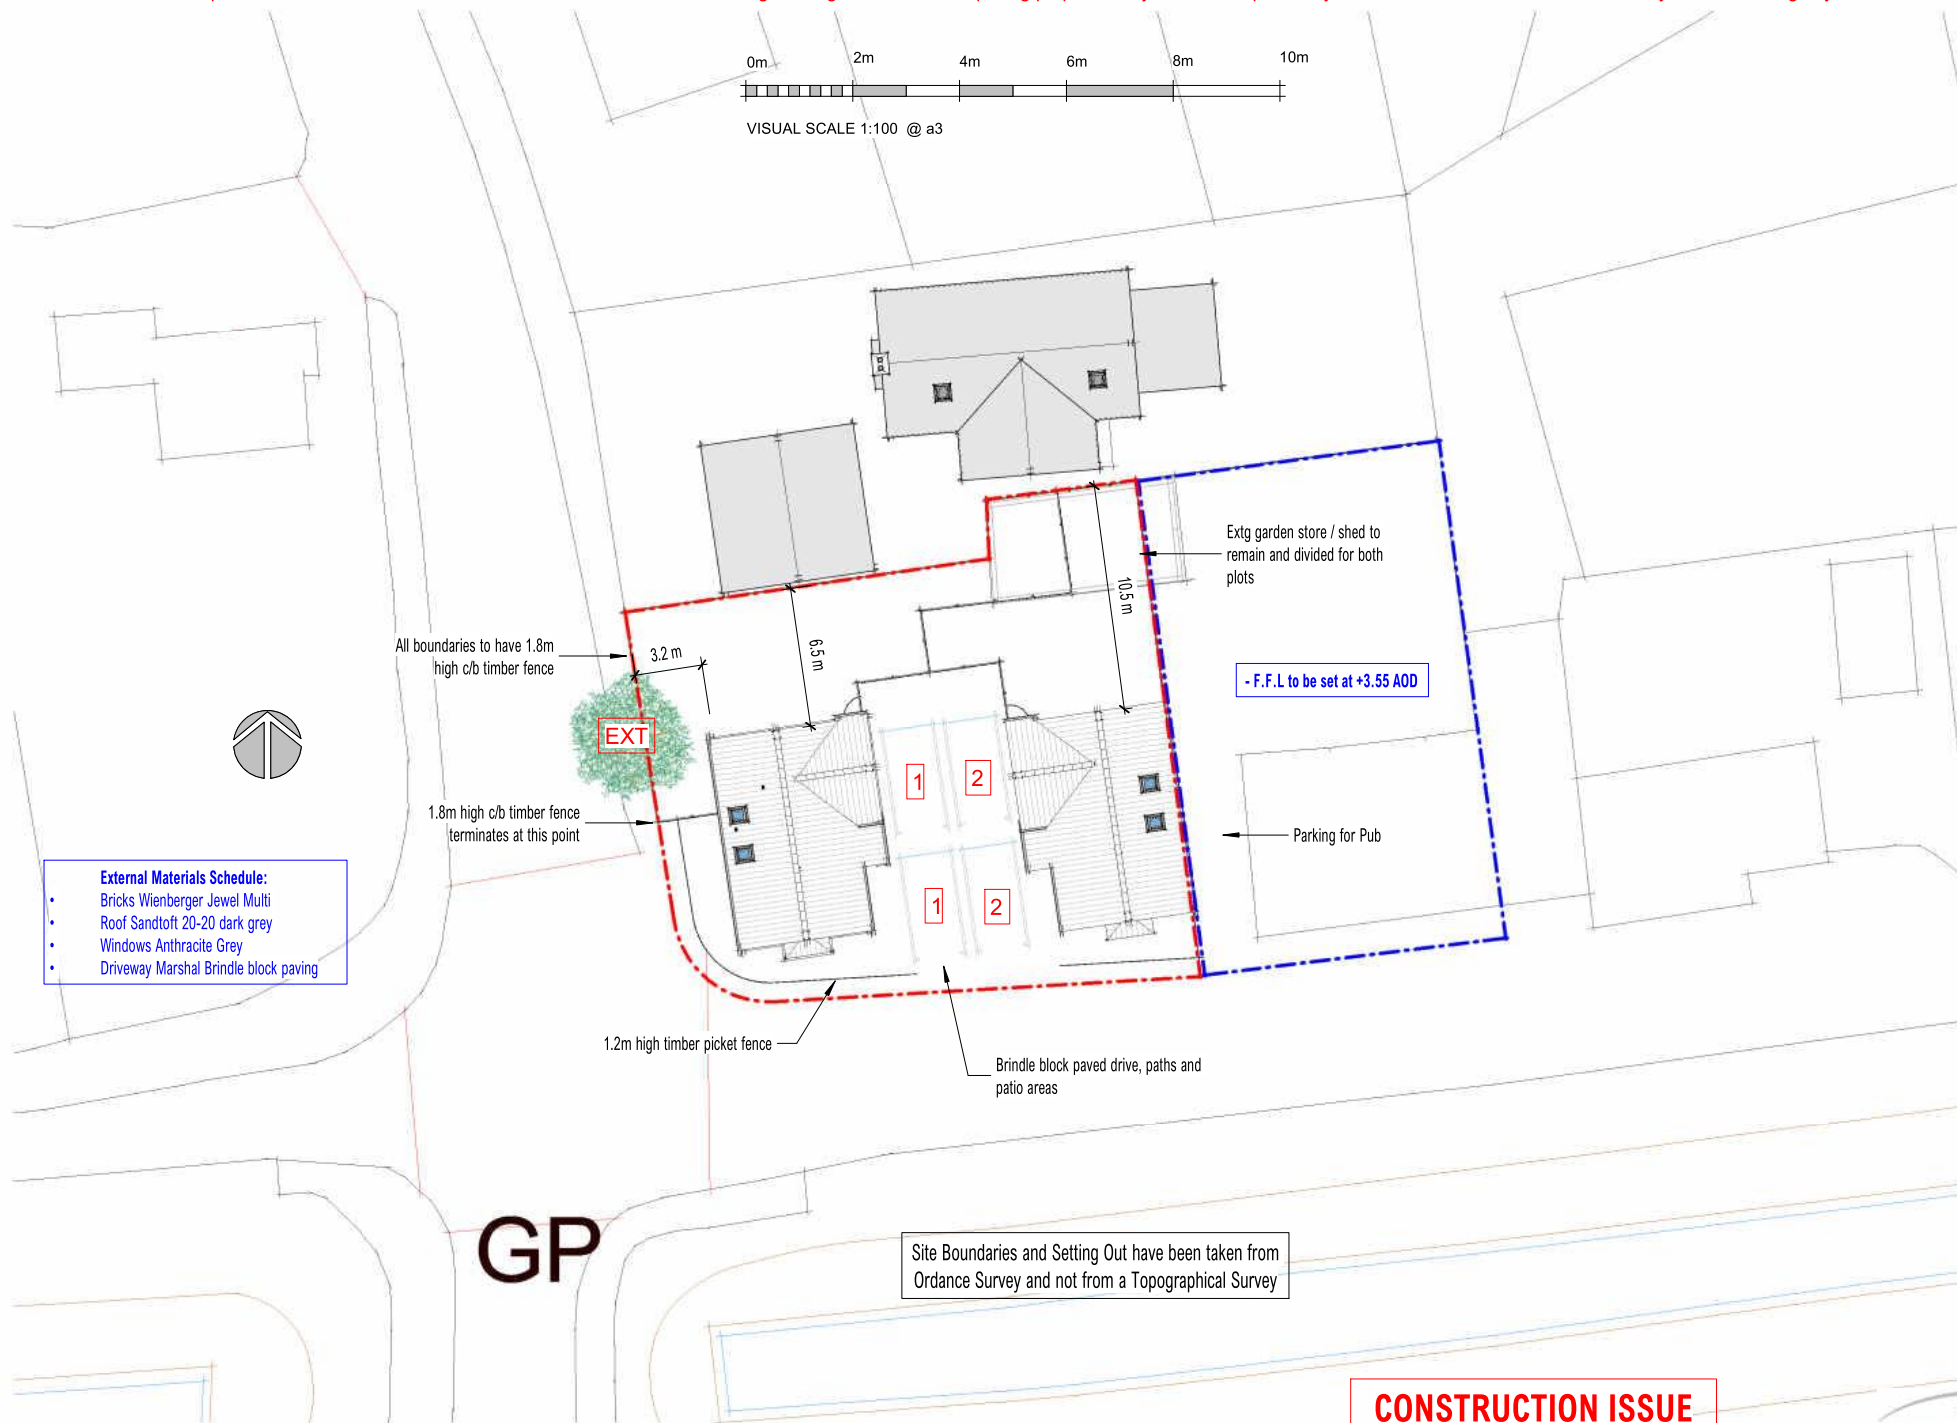

- External Materials Schedule:**
- Bricks Wienberger Jewel Multi
 - Roof Sandtoft 20-20 dark grey
 - Windows Anthracite Grey
 - Driveway Marshal Brindle block paving