
SOUTH HOLLAND DISTRICT COUNCIL

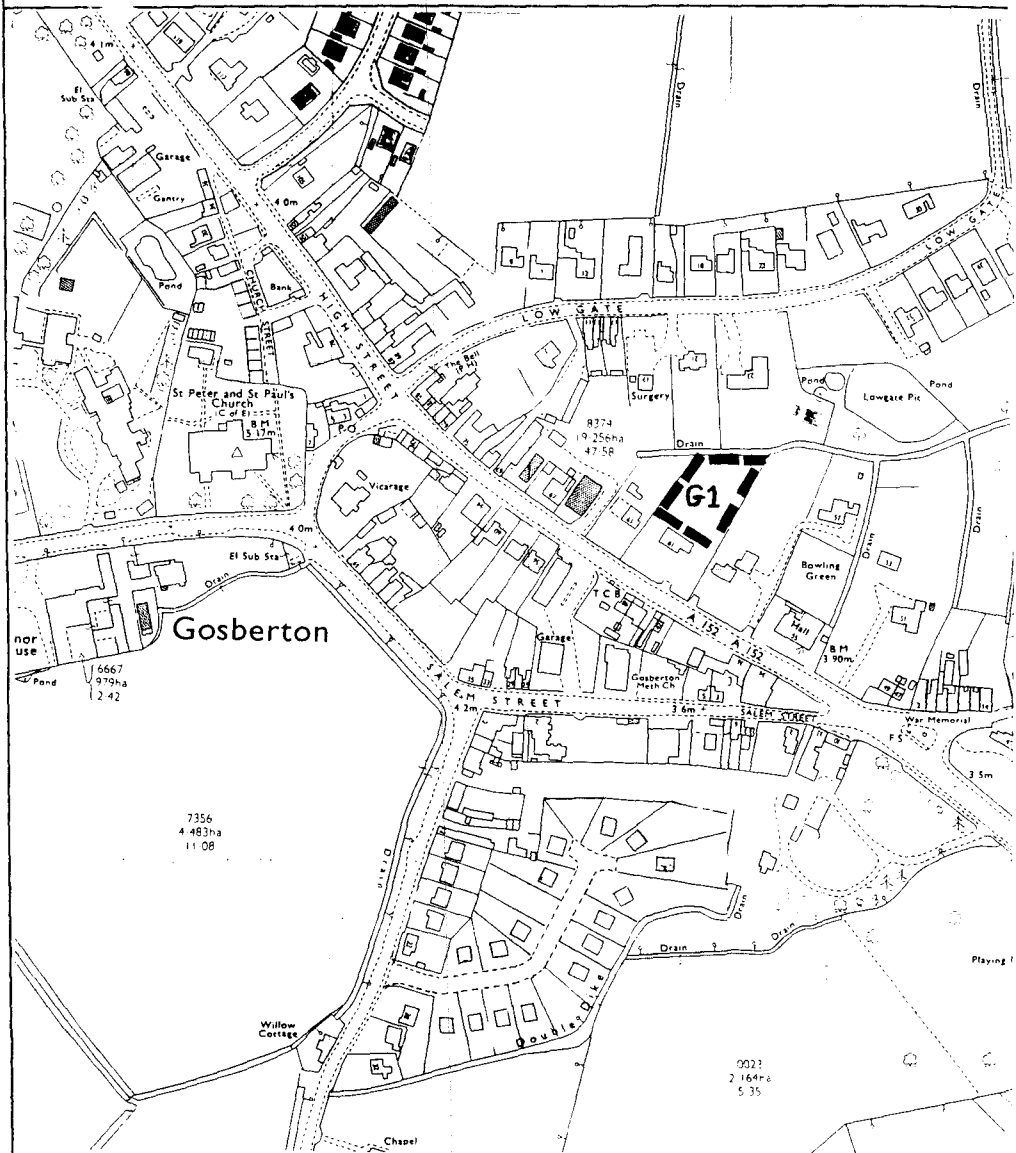

(GOSBERTON) TREE PRESERVATION ORDER No.12 (1988)

PLAN No.	
SCALE	1:2500
DATE	JUNE'88
BASE	TF 2231- 2331

B.SMITH M.R.T.P.I.
District Planning Officer

Annex 'A' to letter from R.W. Nye, 57 High St, Gosberton on 3 Sep 96

N

POND

LONGATE AT.

SITE LOCATION

EX' SHRUBBERY TO BE PROVIDED WITH ADDITIONAL SCREEN PLANTING. DETAILS TO BE AGREED AT DETAIL PLANNING STAGE.

SCREEN PLANTING & FENCING DETAILS TO BE AGREED AT DETAILED PLANNING STAGE FOR ALL BOUNDARIES.

EX' LEYLANDII HEDGE RETAINED

57

EX' FACTORY

E

D

SHARED DRIVEWAY BELONGING TO MR & MRS ARDERN.

C

EX' SINGLE STOREY OUTBUILDINGS.

BOWLING GREEN

61

EX' HOUSES

59

55

HALL

B

A


EX' ACCESS

BATHROOM


BEDROOM.

HIGH STREET A 152

SUGGESTED SITE LAYOUT 1:500.

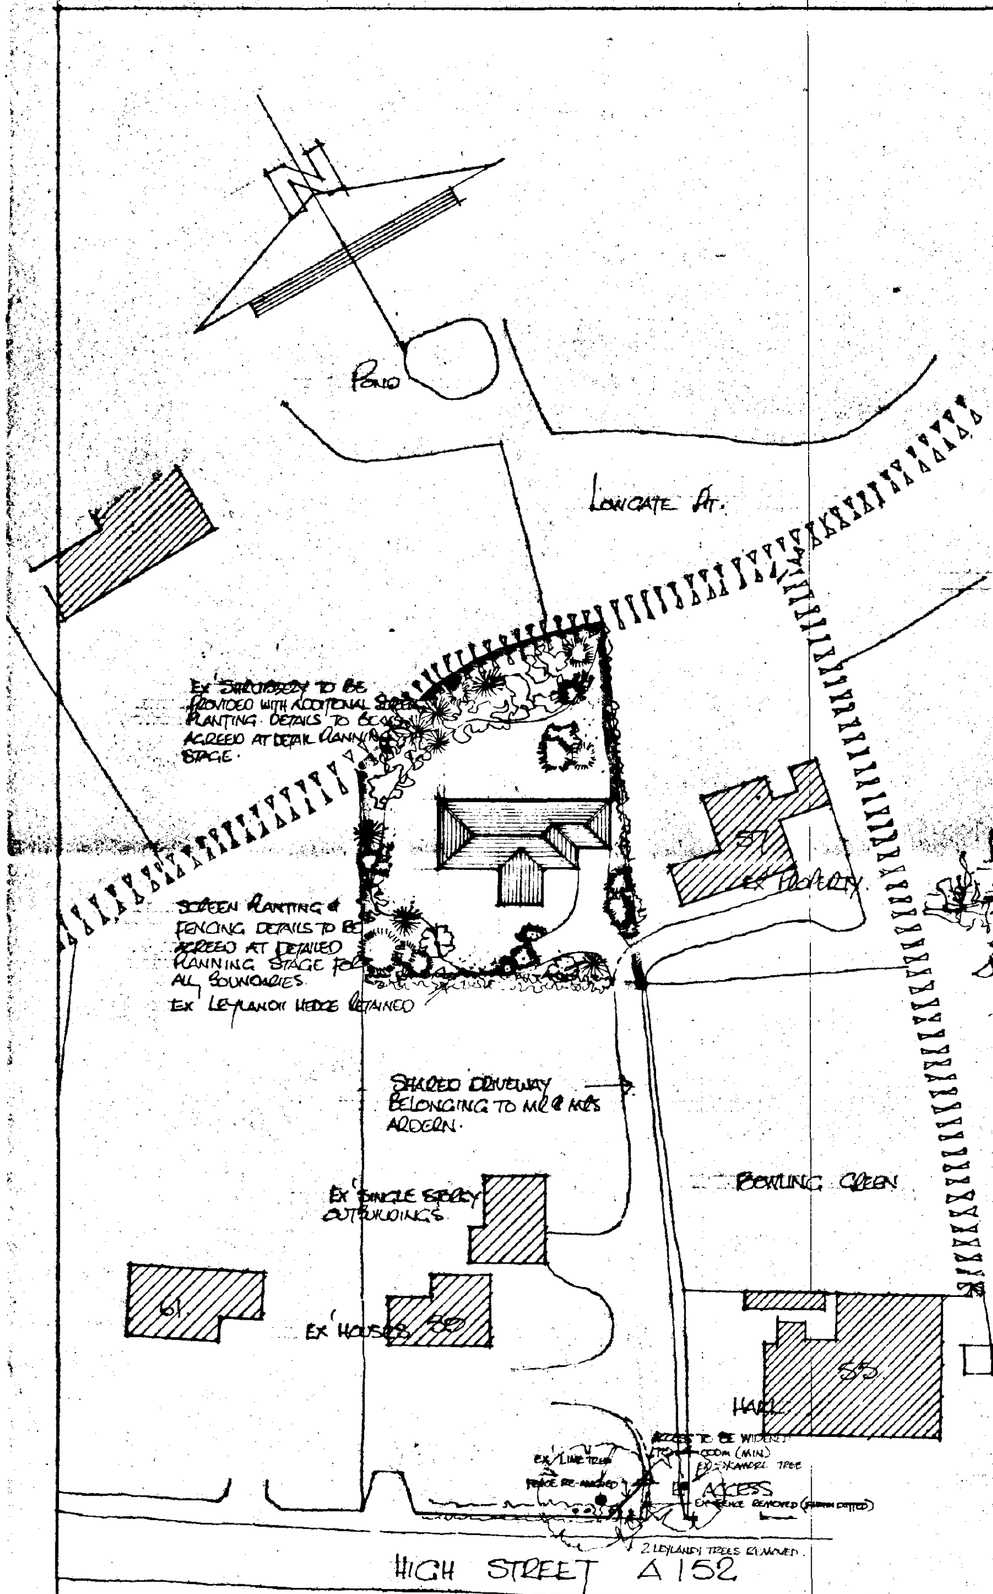


SUGGESTED SITE LAYOUT 1:500.

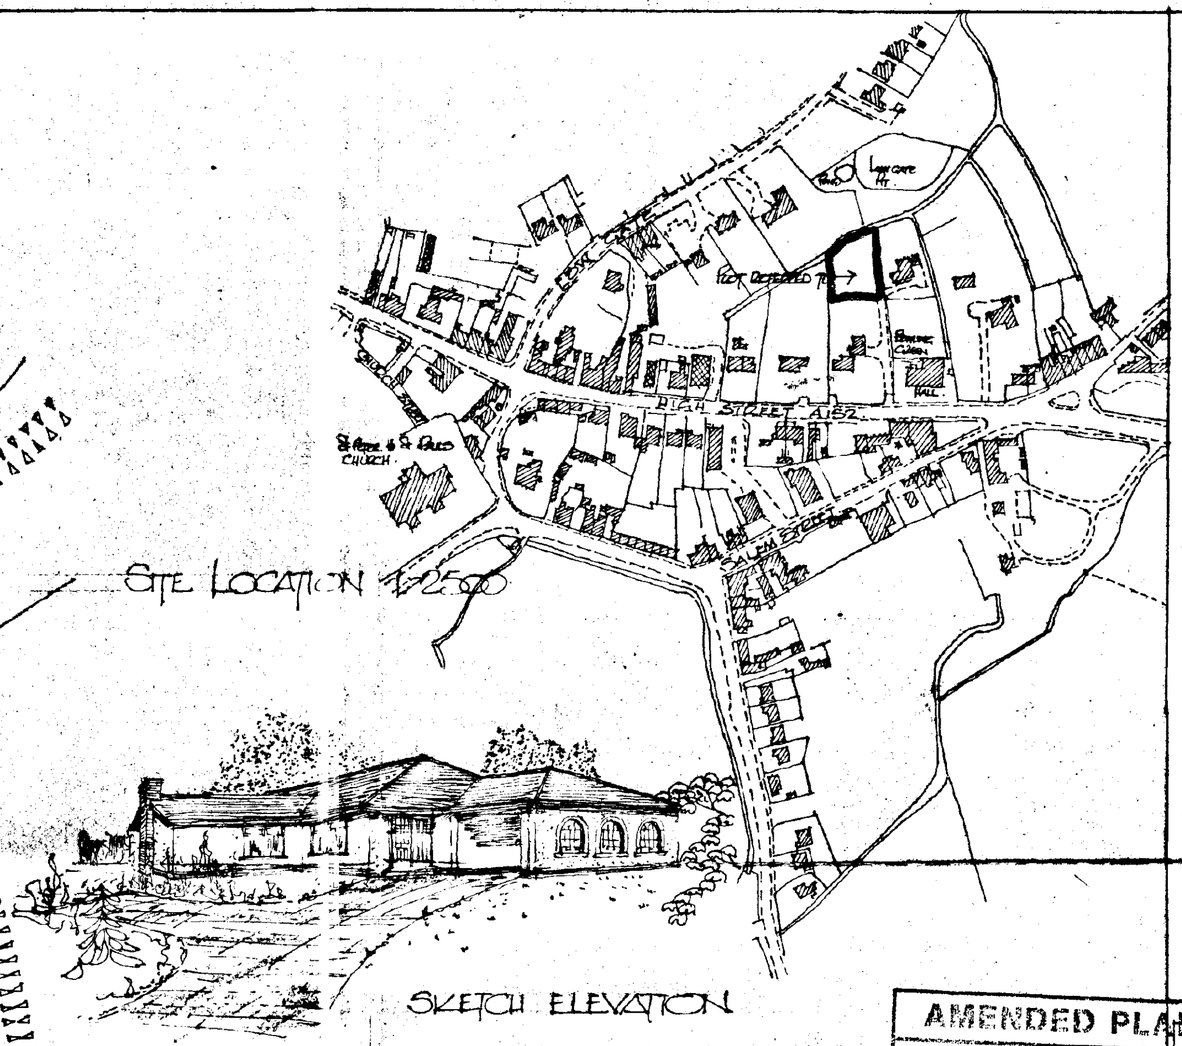

SITE LOCATION 1:2500

SKETCH ELEVATION

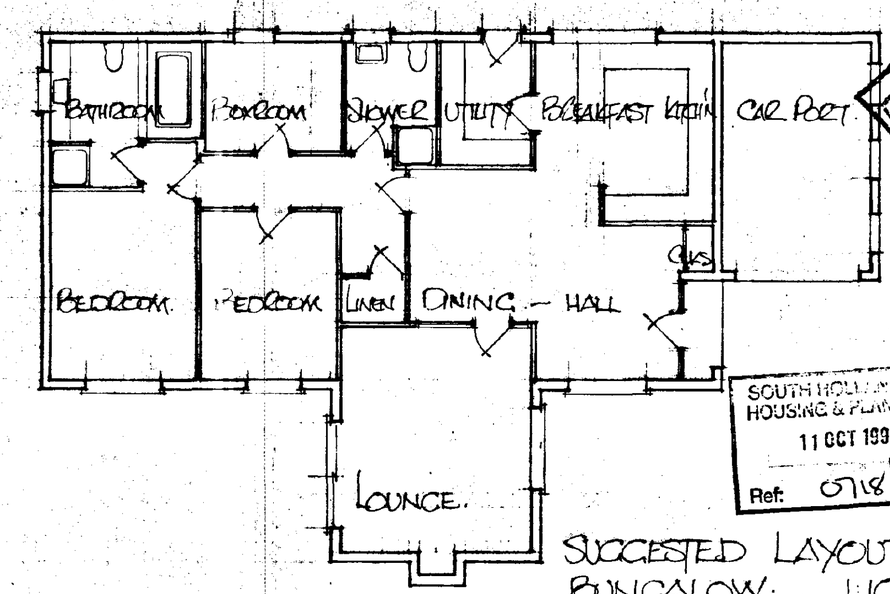

SUGGESTED LAYOUT OF BUNGALOW. 1:100.

AMENDED PLAN
Ref.

DETERMINED PLAN

SOUTH HOLLAND DC
HOUSING & PLANNING
11 OCT 1996
Ref: S/18/76

OUTLINE APPLICATION FOR 1 BUILDING PLOT FOR A SINGLE STOREY DWELLING TO THE REAR OF 59 HIGH STREET COSBERTON SPALDING LINCS FOR MR & MRS M.D. ARDERN.

SITE LOCATION & SUGGESTED SITE LAYOUT DRAWING.

DRAWING NO	38:96:2A/E
DATE	JULY 1996.
SCALE	1:100, 1:2500 & 1:500
AMENDMENTS	A 29/9/96 SCREEN PLANTING ADDED & SCREEN ELEVATION

BARNHAY DESIGN SERVICES
51 TYTTON LANE EAST BOSTON
LINCOLNSHIRE PE21 7HP
TELEPHONE/FAX 01205 365185