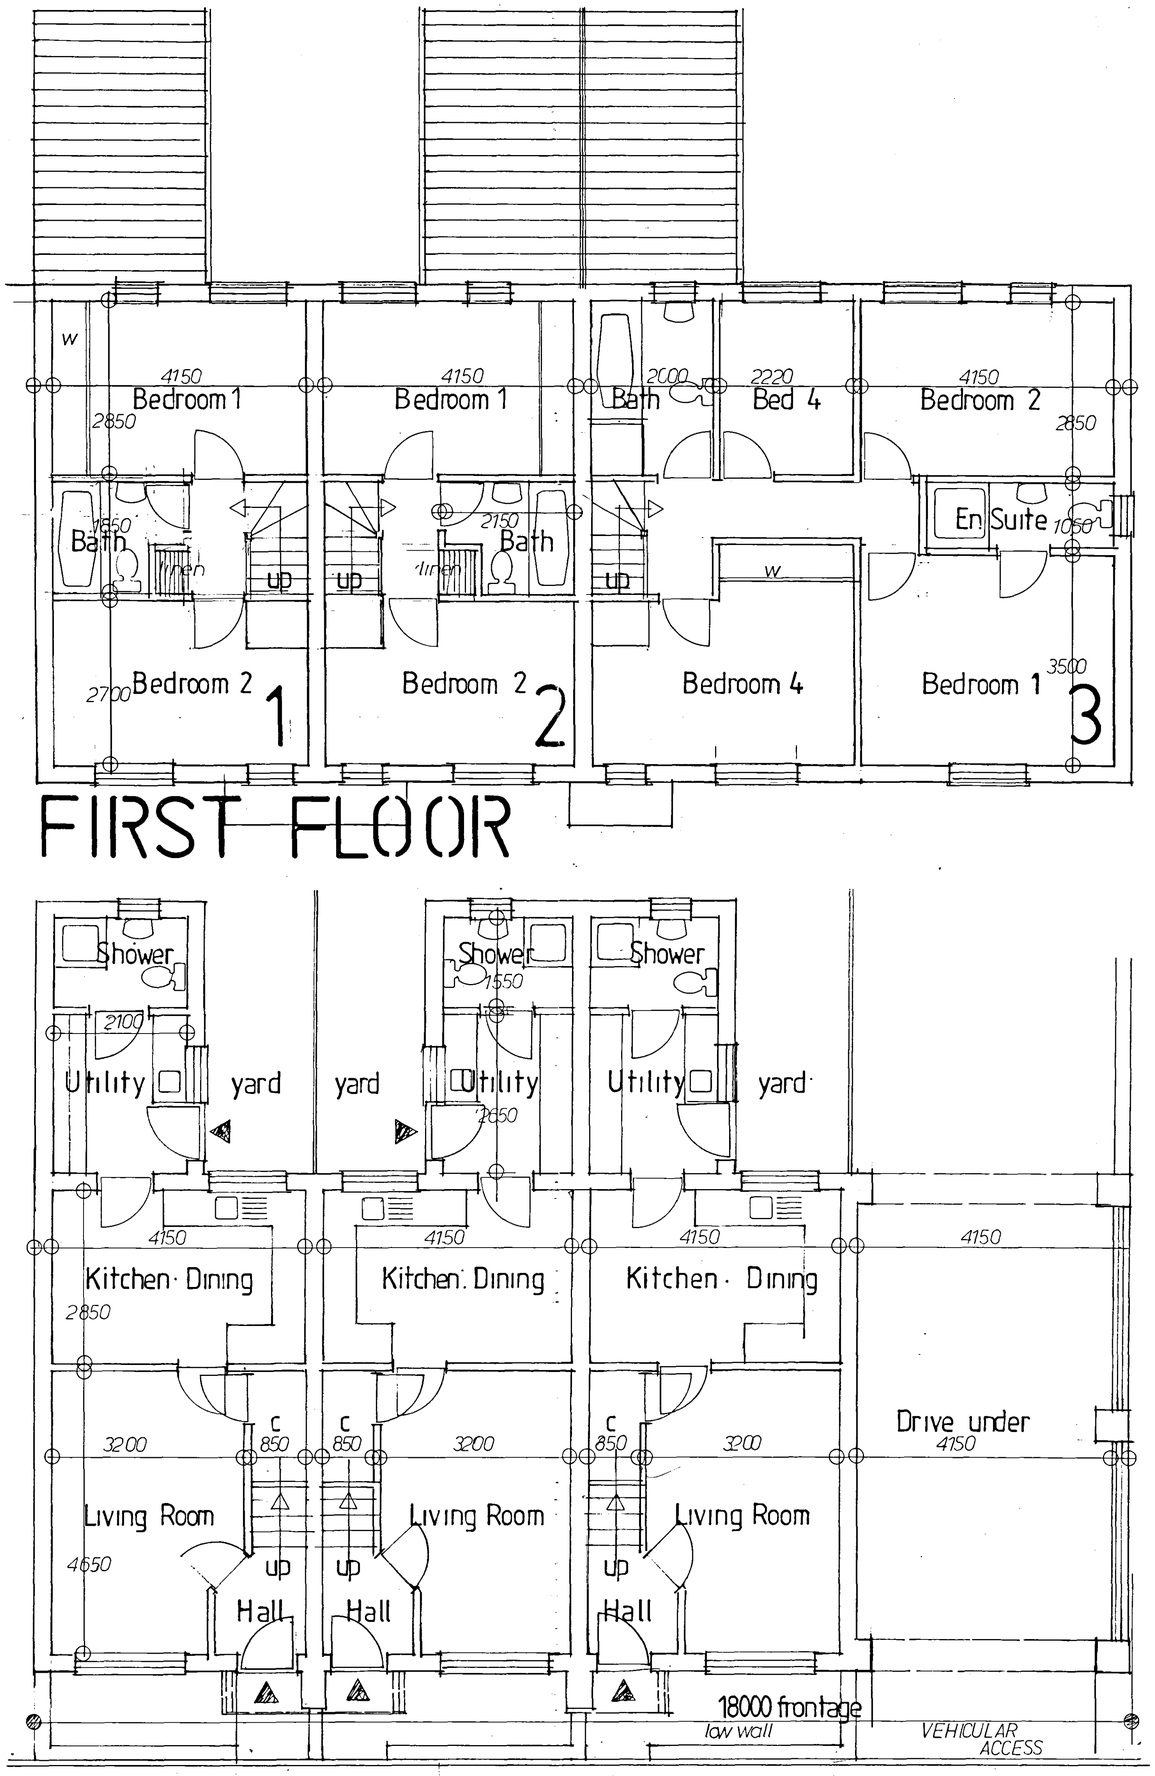


FIRST FLOOR

Revison	Date	Comments
Revisons		

CLIENT : MR A GARRARD

ADDRESS 69 HIGH STREET

ADDRESS GOSBERTON

ADDRESS 69 HIGH STREET

CB DESIGN GROUP
ARCHITECTURAL & PLANNING SERVICE
NFU Buildings
Camelgate
Spalding
Lincolnshire
PE12 6ET
Tel: 01775 722241
Fax: 01775 769886

SCALE :	Date	Drawn By
1:50	17/05/05	N.F.
Drawing No	Revison Nos	
1051/05/02		