
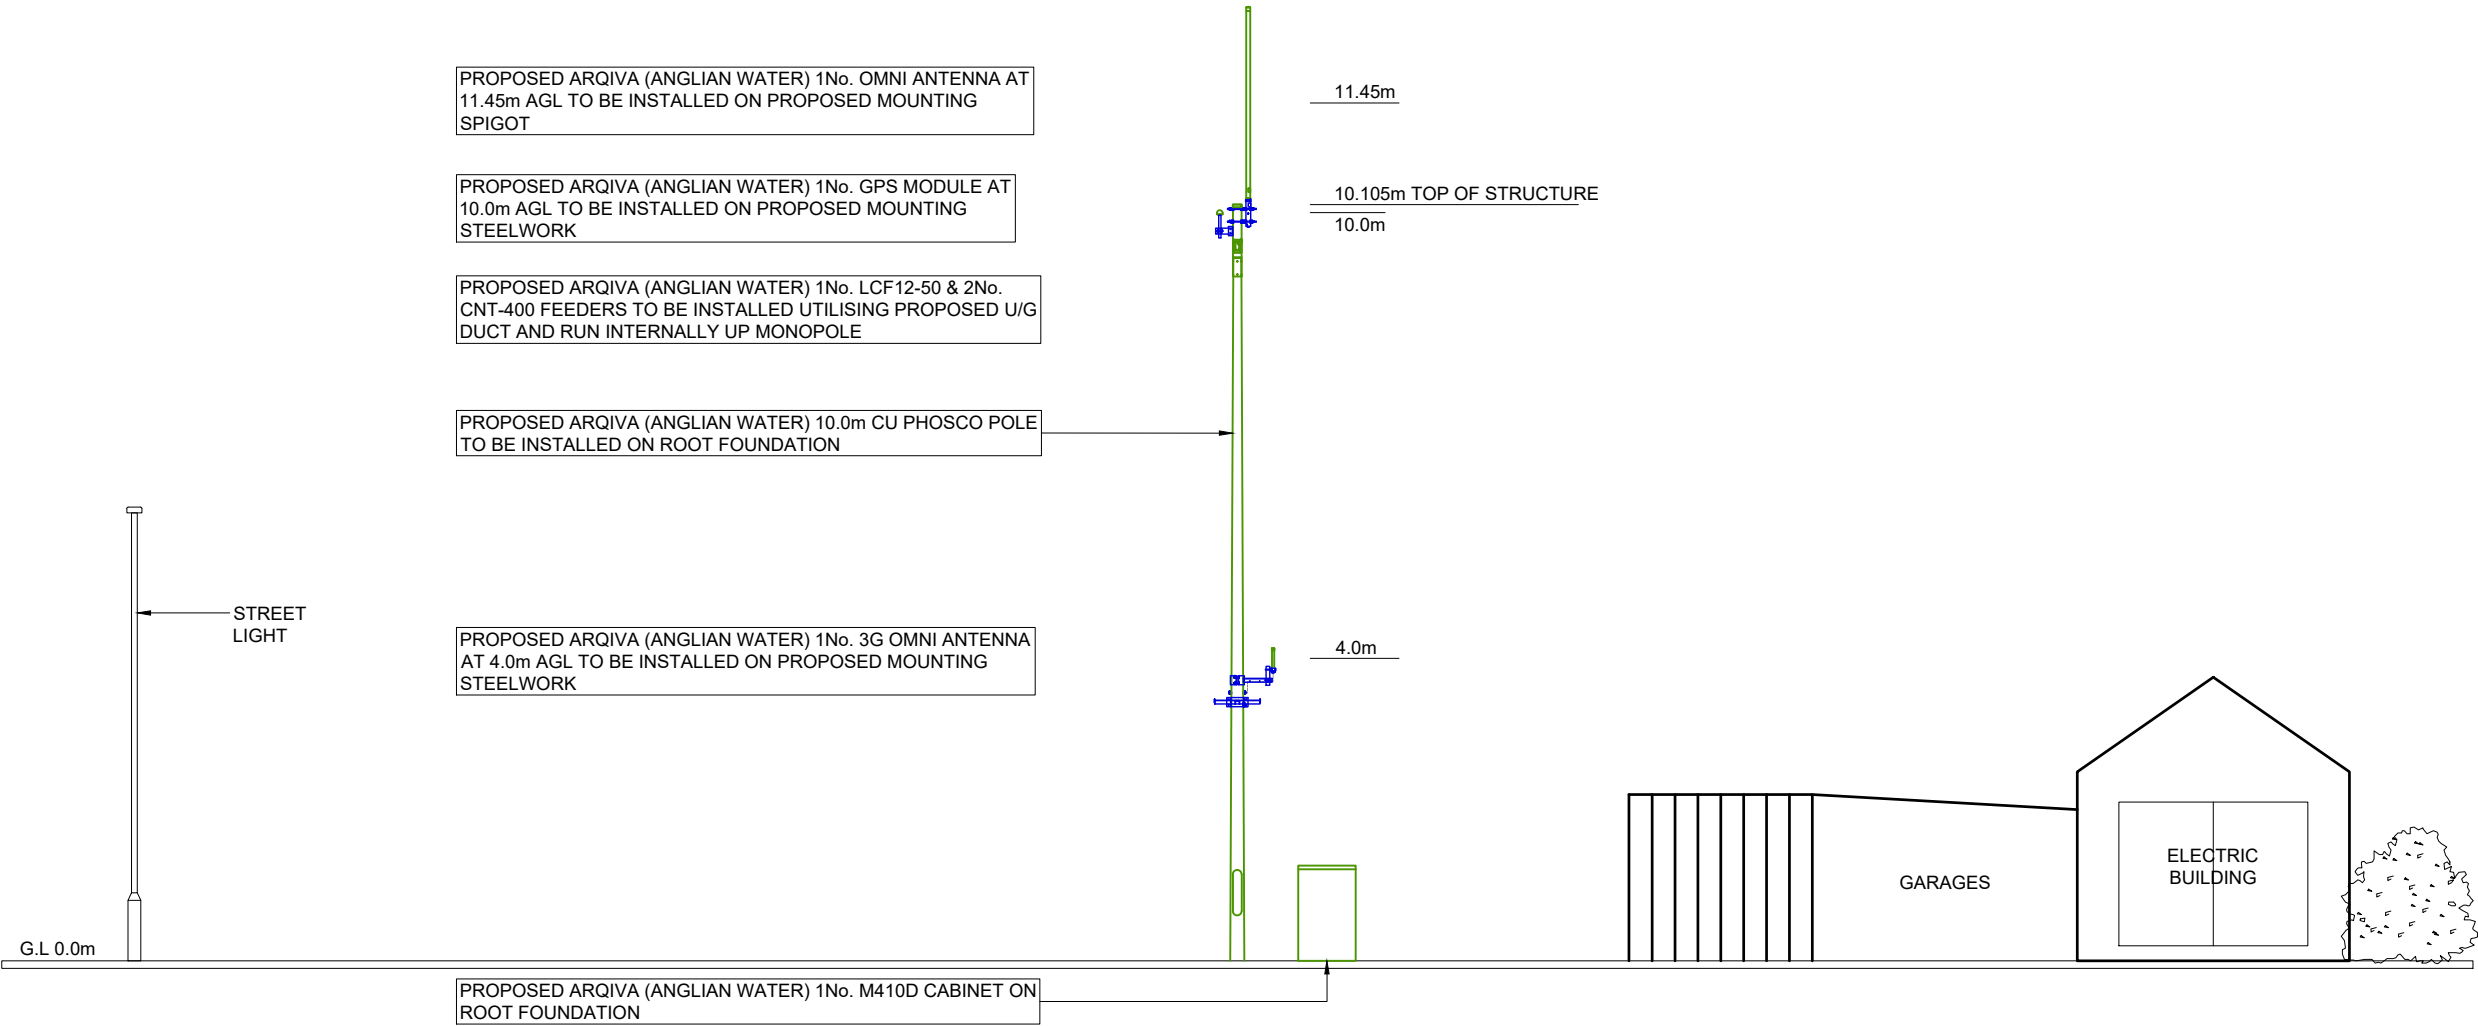


PROPOSED ANTENNA DETAILS											
I.D. No.	ITEM	TYPE / SIZE	BEARING	MEAN HEIGHT	ELEC TILT	FUNC.	FEEDER LENGTH	FEEDER TYPE	LNA/ MHA	No. OF FEEDERS	RET/ VET
TBC	A1	AMPHENOL 4220.06-435-T0	OMNI	11.45m	0°	Tx/Rx	14.0m	LCF12-50	0	1	NO
TBC	A2	TRIMBLE BULLET III GPS	0° E.T.N.	10.0m	0°	Tx/Rx	13.0m	CNT400	0	1	NO
TBC	A3	SIRIO SO-918-2	0° E.T.N.	4.0m	0°	Tx/Rx	6.8m	CNT400	0	1	NO

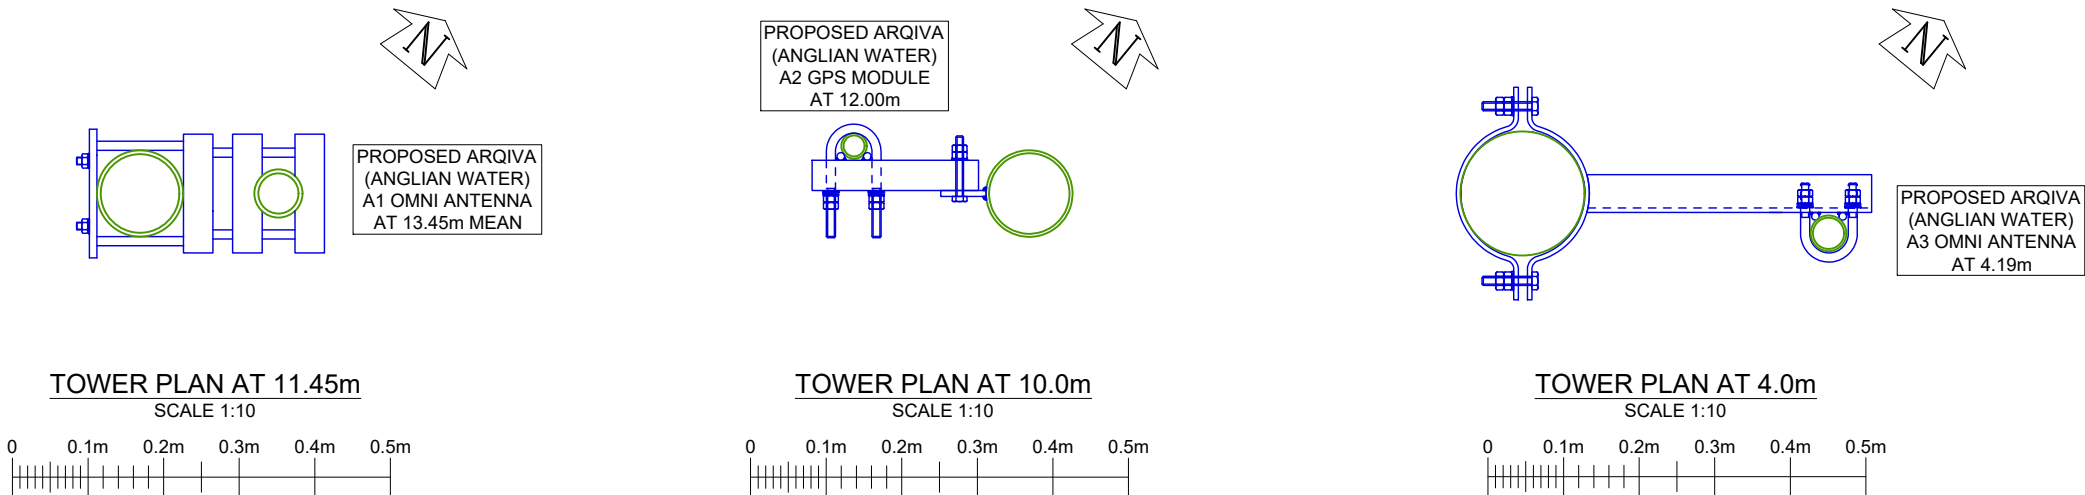

©2010 Arqiva

All rights reserved. No part of this publication may be reproduced, stored in a retrieval system or transmitted in any form or by any means (Electronic, Mechanical, Photocopying, Recording or otherwise), without the prior written consent of the Company.

NOTES

SITERRA No.

12191694

CELL No.

ANW_PE201

PROJ No

PROJ No

PROJ No

PROJ No

12191694

2

PLANNING DRAWING

12/08/24

WHP

WHP

PROJ No

12191694

1

SITE RECORD

02/08/24

DH

CP

ISS

REVISION

DATE

DRN

APP

arqiva

Crawley Court, Winchester, Hampshire, SO21 2QA
Tel. 01962 823434, Fax. 01962 822378

SITE No

323990

GOSBERTON BELCHMIRE LANE

BELCHMIRE LANE

WARGATE

GOSBERTON

LINCOLNSHIRE

PE11 4HG

NGR

TF 24204 31335

OS GRID

524204 331335

TITLE

ELEVATION

PROPOSED

ARQIVA (ANGLIAN WATER)

SCALE

AS SHOWN

DRAWN

DH

01/08/24

APPROVED

WHP

12/08/24

DRG No.

Sheet 1 of 1

Rev

323990-01-150-MD002

2

FEINT DETAILS INDICATE LOCATIONS RESERVED FOR OTHER PROPOSALS WHICH MAY BE THE SUBJECT OF SEPARATE APPLICATIONS

A3