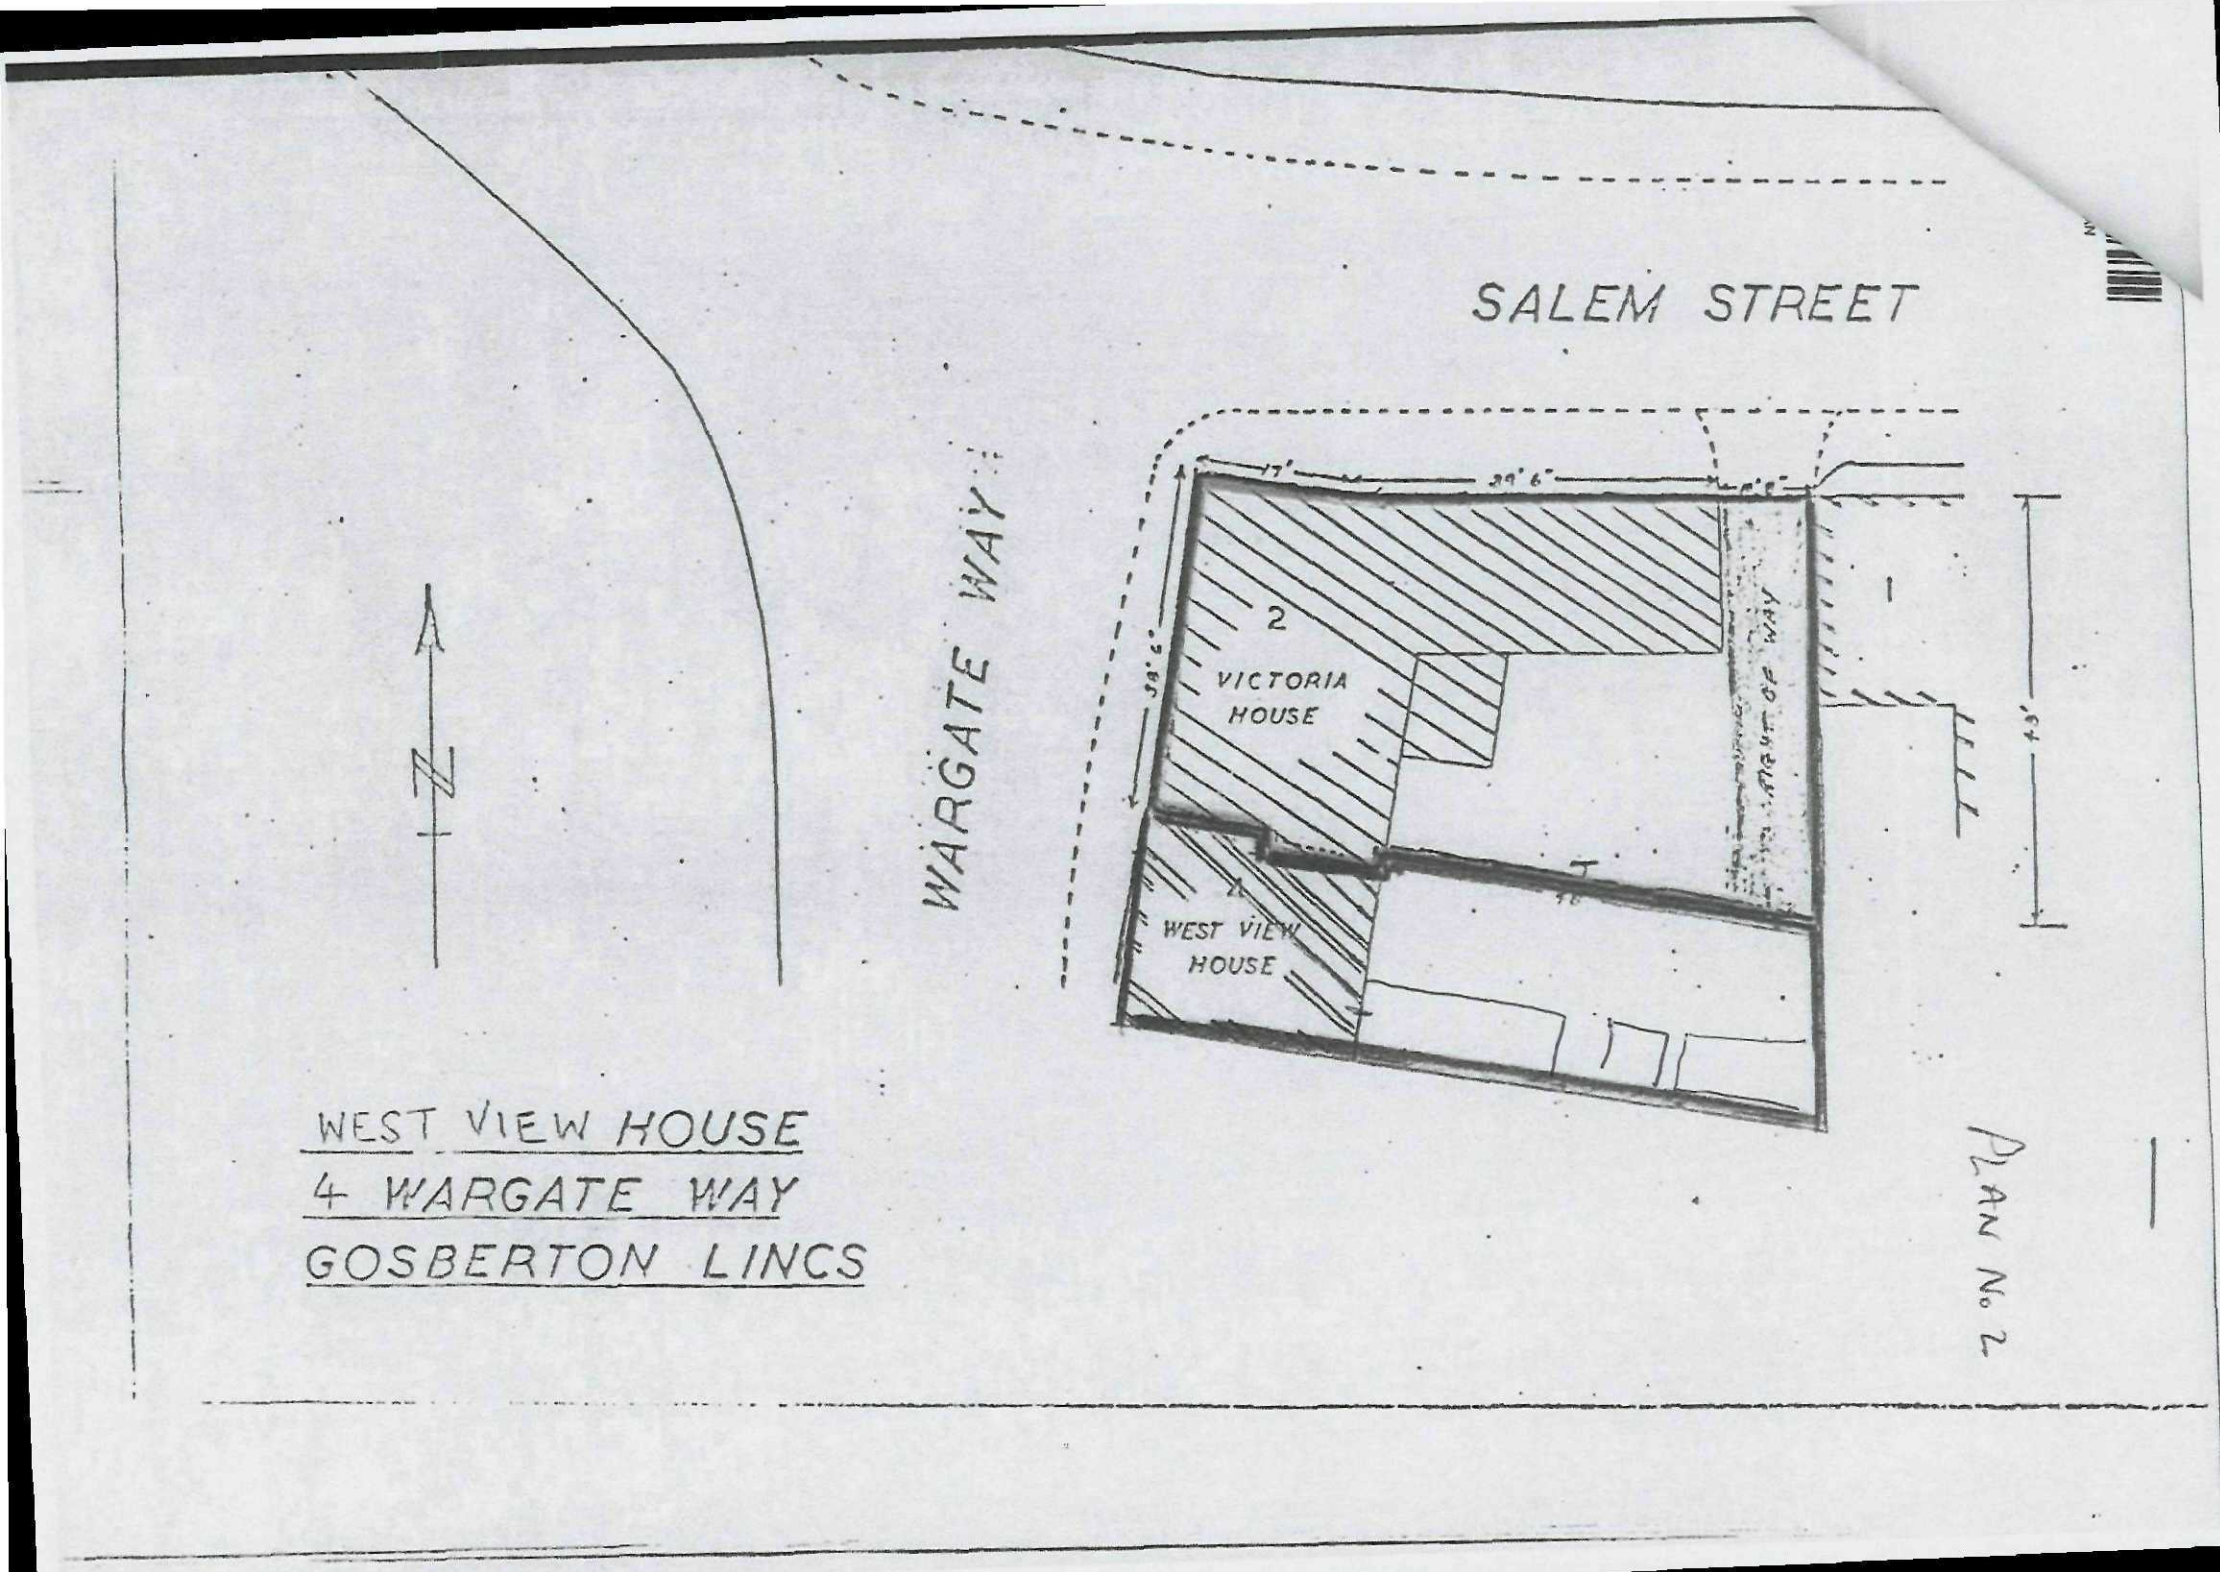


WEST VIEW HOUSE
4 WARGATE WAY
GOSBERTON LINCS

PLAN No 2