
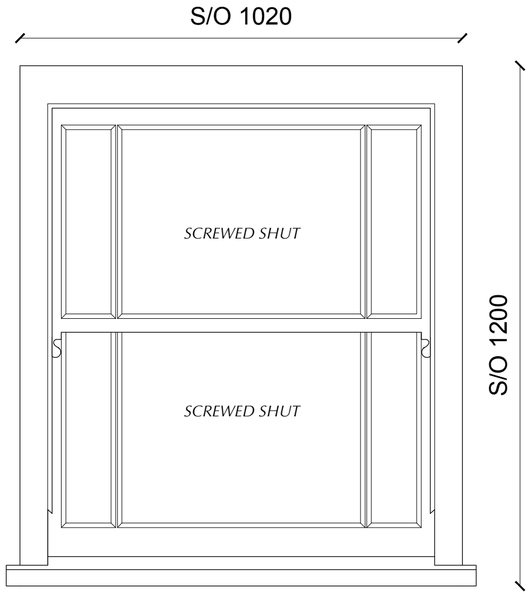



WG01 & WG02 ELEVATION

SCALE 1:10

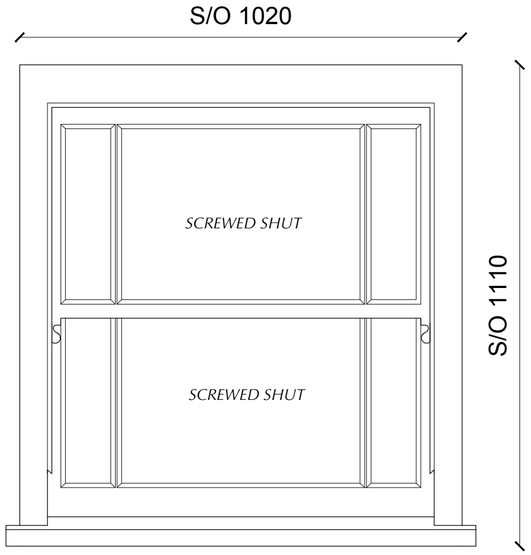


WF01 & WF02 ELEVATION

SCALE 1:10

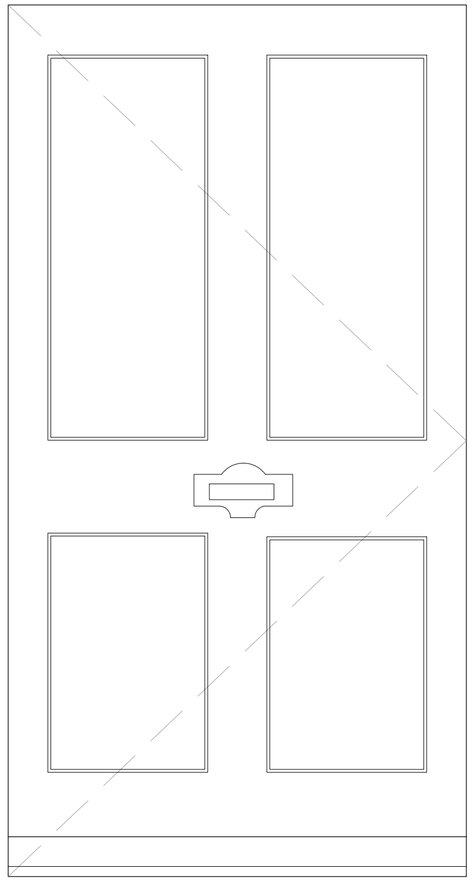


DG01 ELEVATION

SCALE 1:10

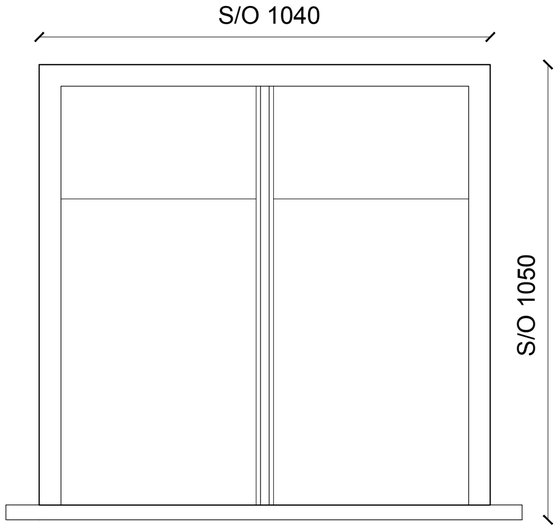


WG09 ELEVATION

SCALE 1:10

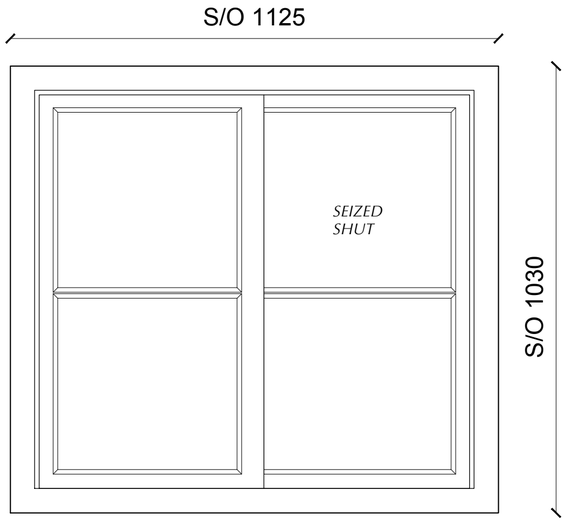


WF04 & WF05 ELEVATION

SCALE 1:10

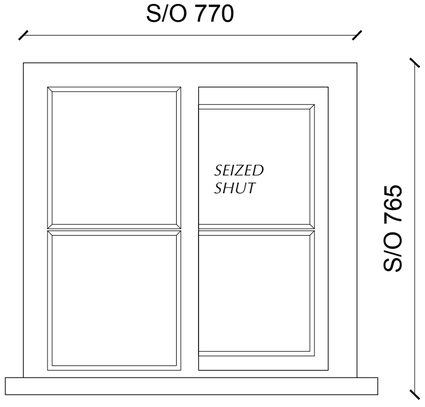

WF03 & WF06 ELEVATION

SCALE 1:10

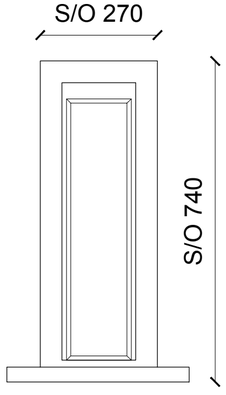

WG08 ELEVATION

SCALE 1:10

Listed Building Consent Replacement Window Application

0 200mm 400mm

1:10

REV	NOTE	DATE
*	Initial Issue	10.07.26

PROJECT NO.

26.002

PROJECT

207 Westhorpe Road
Gosberton
PE11 4EN

CLIENT

Mr Hastie

DRAWING TITLE

Listed Building Consent
Existing Window &
Door Elevations

SCALE

1:100

SHEET

A2

REVISION

*

DRAWING NO.

03