

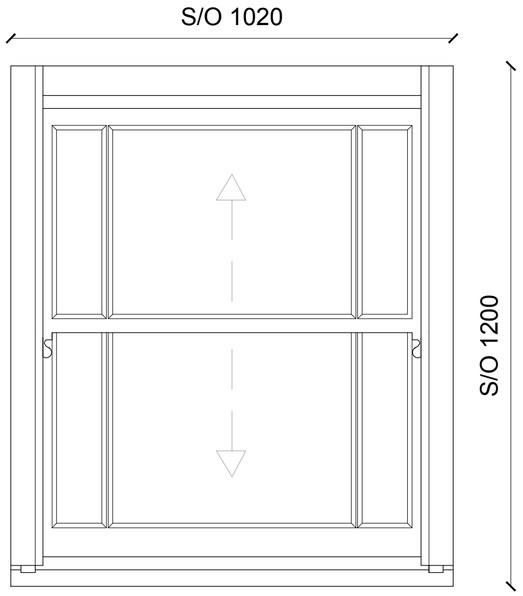



WG01 & WG02 ELEVATION
SCALE 1:10

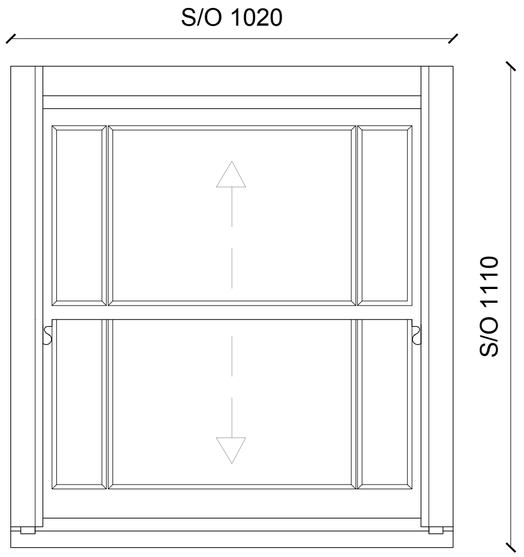


WF01 & WF02 ELEVATION
SCALE 1:10

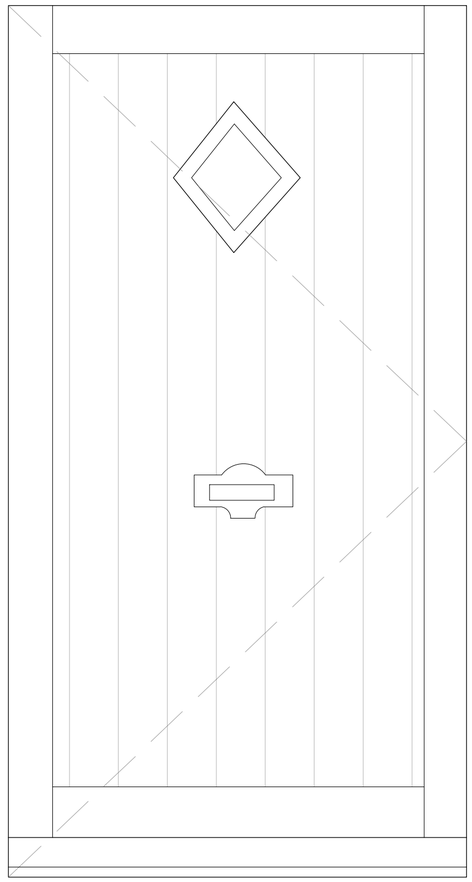


DG01 ELEVATION
SCALE 1:10

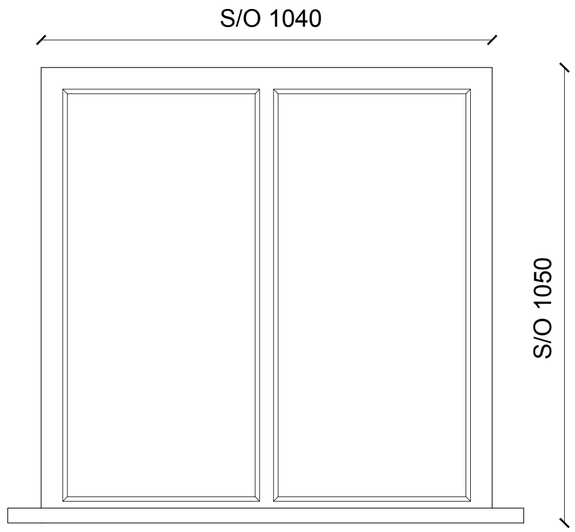


WG09 ELEVATION
SCALE 1:10

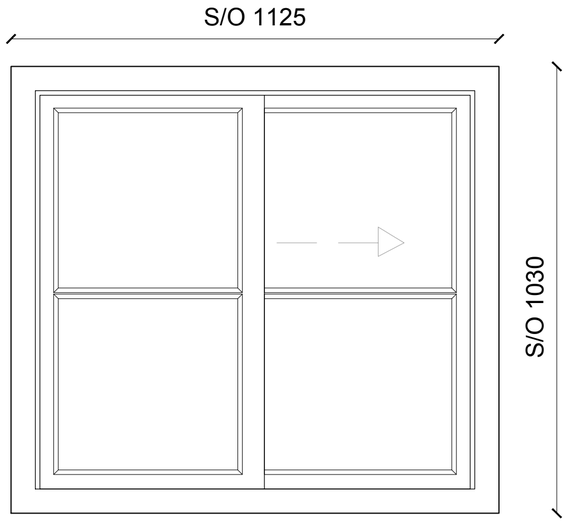

WF04 & WF05 ELEVATION
SCALE 1:10

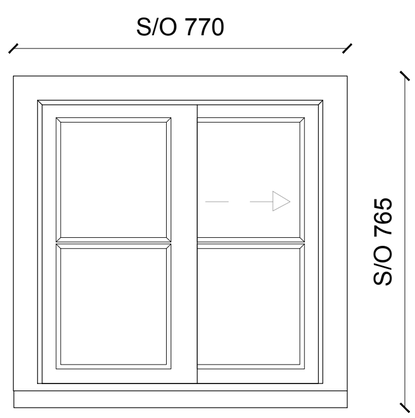


WF03 & WF06 ELEVATION
SCALE 1:10

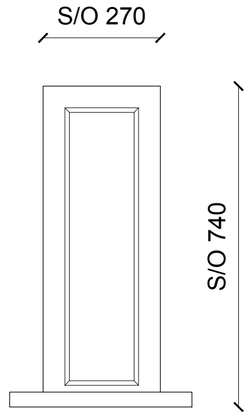

WG08 ELEVATION
SCALE 1:10

Listed Building Consent
Replacement Window
Application

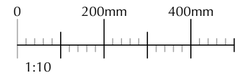

REV	NOTE	DATE
*	Initial Issue	10.07.26

PROJECT NO.
26.002

PROJECT
207 Westhorpe Road
Gosberton
PE11 4EN

CLIENT
Mr Hastie

DRAWING TITLE
Listed Building Consent
Proposed Window &
Door Elevations

SCALE
1:100

SHEET
A2

REVISION
*

DRAWING NO.
04