
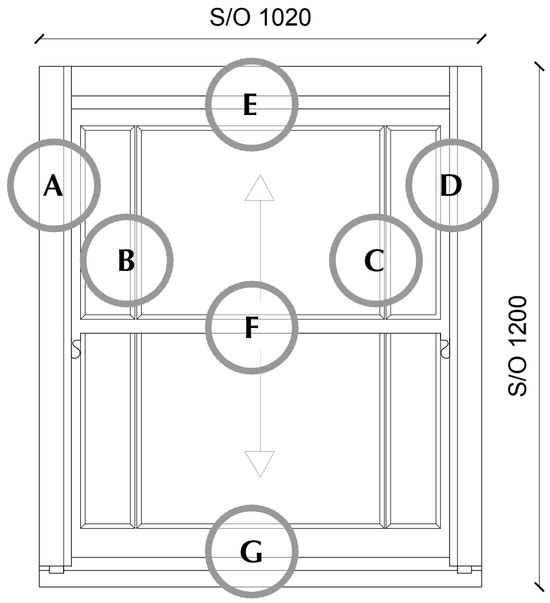



WG01 & WG02 ELEVATION
SCALE 1:10

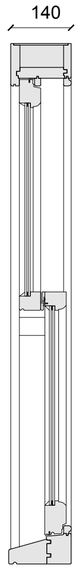


WG01 & WG02 SECTION
SCALE 1:10

NOTES
- *Margin light vertical sliding sash window*
- *Heritage slimline double glazing*
- *Through glazing bars in ovolo detail*


WG01 & WG02 PLAN
SCALE 1:10

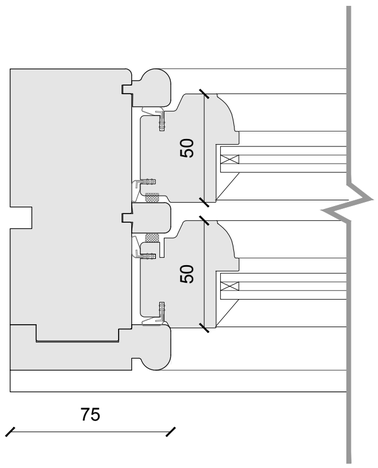


DETAIL A
SCALE 1:2

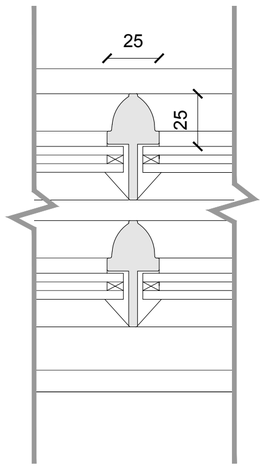


DETAIL B
SCALE 1:2

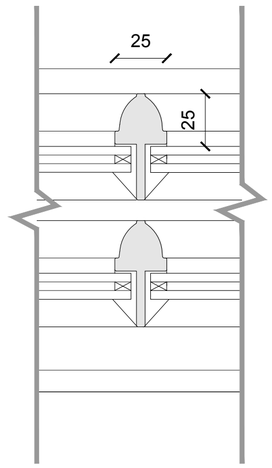


DETAIL C
SCALE 1:2

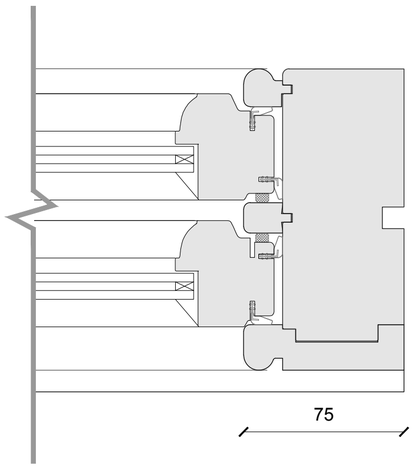


DETAIL D
SCALE 1:2

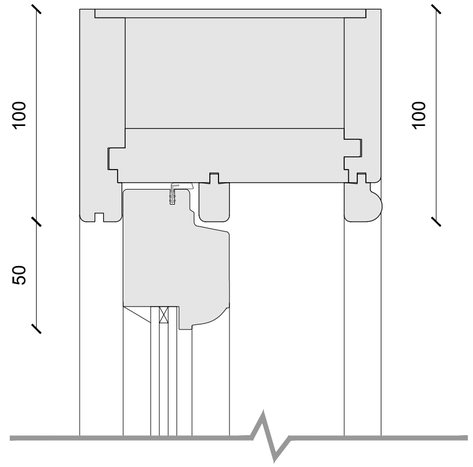

DETAIL E
SCALE 1:2

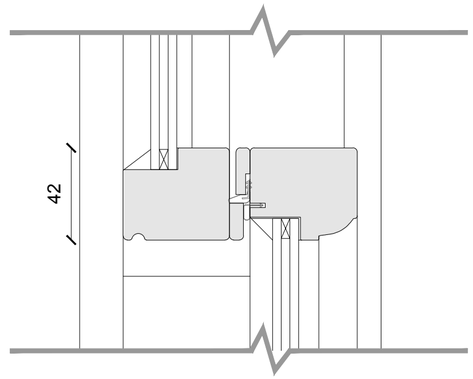


DETAIL F
SCALE 1:2

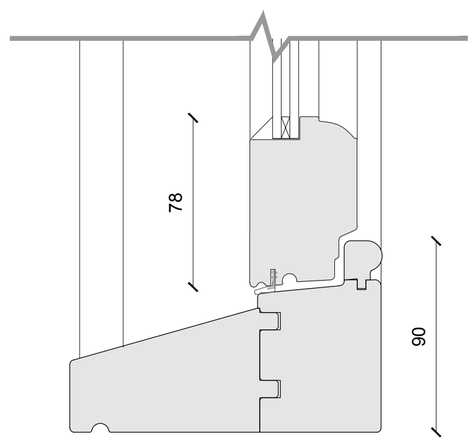

DETAIL G
SCALE 1:2

Listed Building Consent
Replacement Window
Application

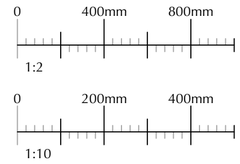

REV	NOTE	DATE
*	Initial Issue	10.07.26
A	Glazing Amended	26.07.26

PROJECT NO.
26.002

PROJECT
207 Westhorpe Road
Gosberton
PE11 4EN

CLIENT
Mr Hastie

DRAWING TITLE
Listed Building Consent
Proposed Window
Details WG01 & WG02

SCALE
1:10 1:2

SHEET
A2

REVISION
A

DRAWING NO.
05