

Location Plan
Scale 1/1250
Application Site Area = 0.8ha

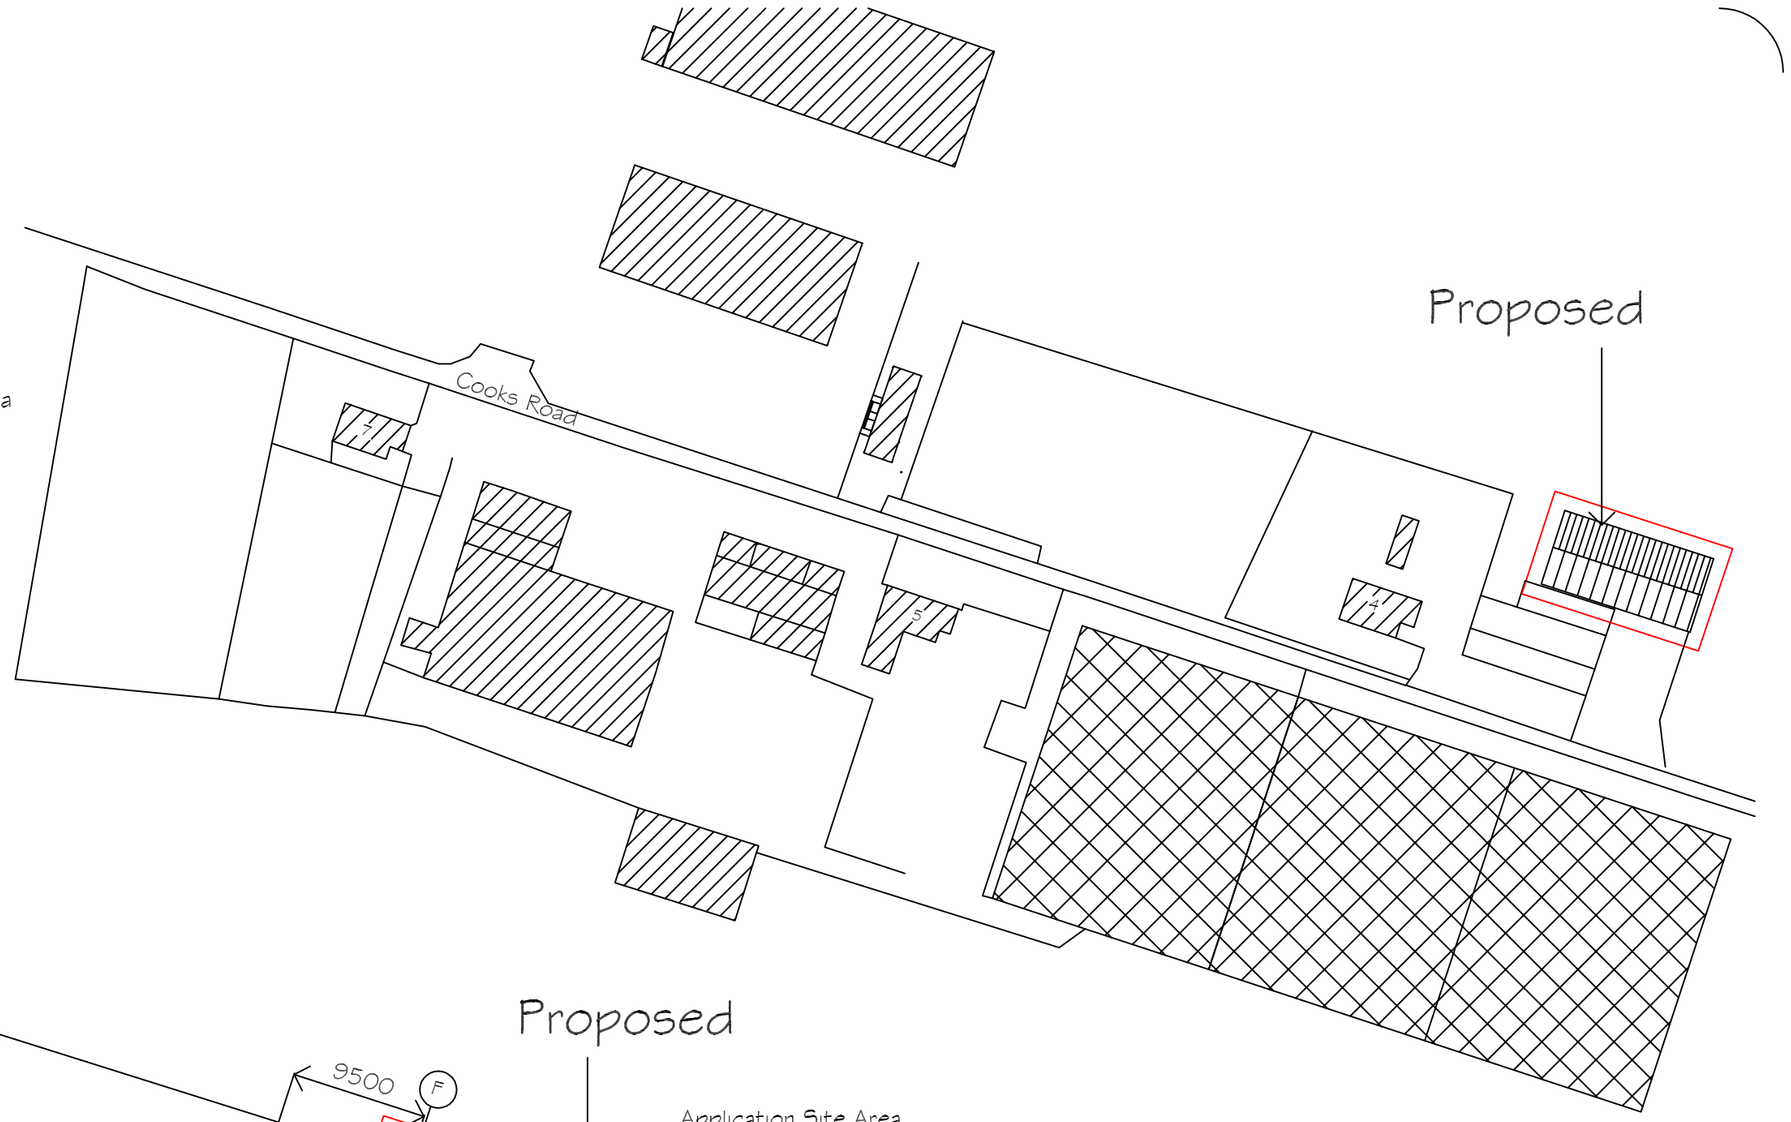

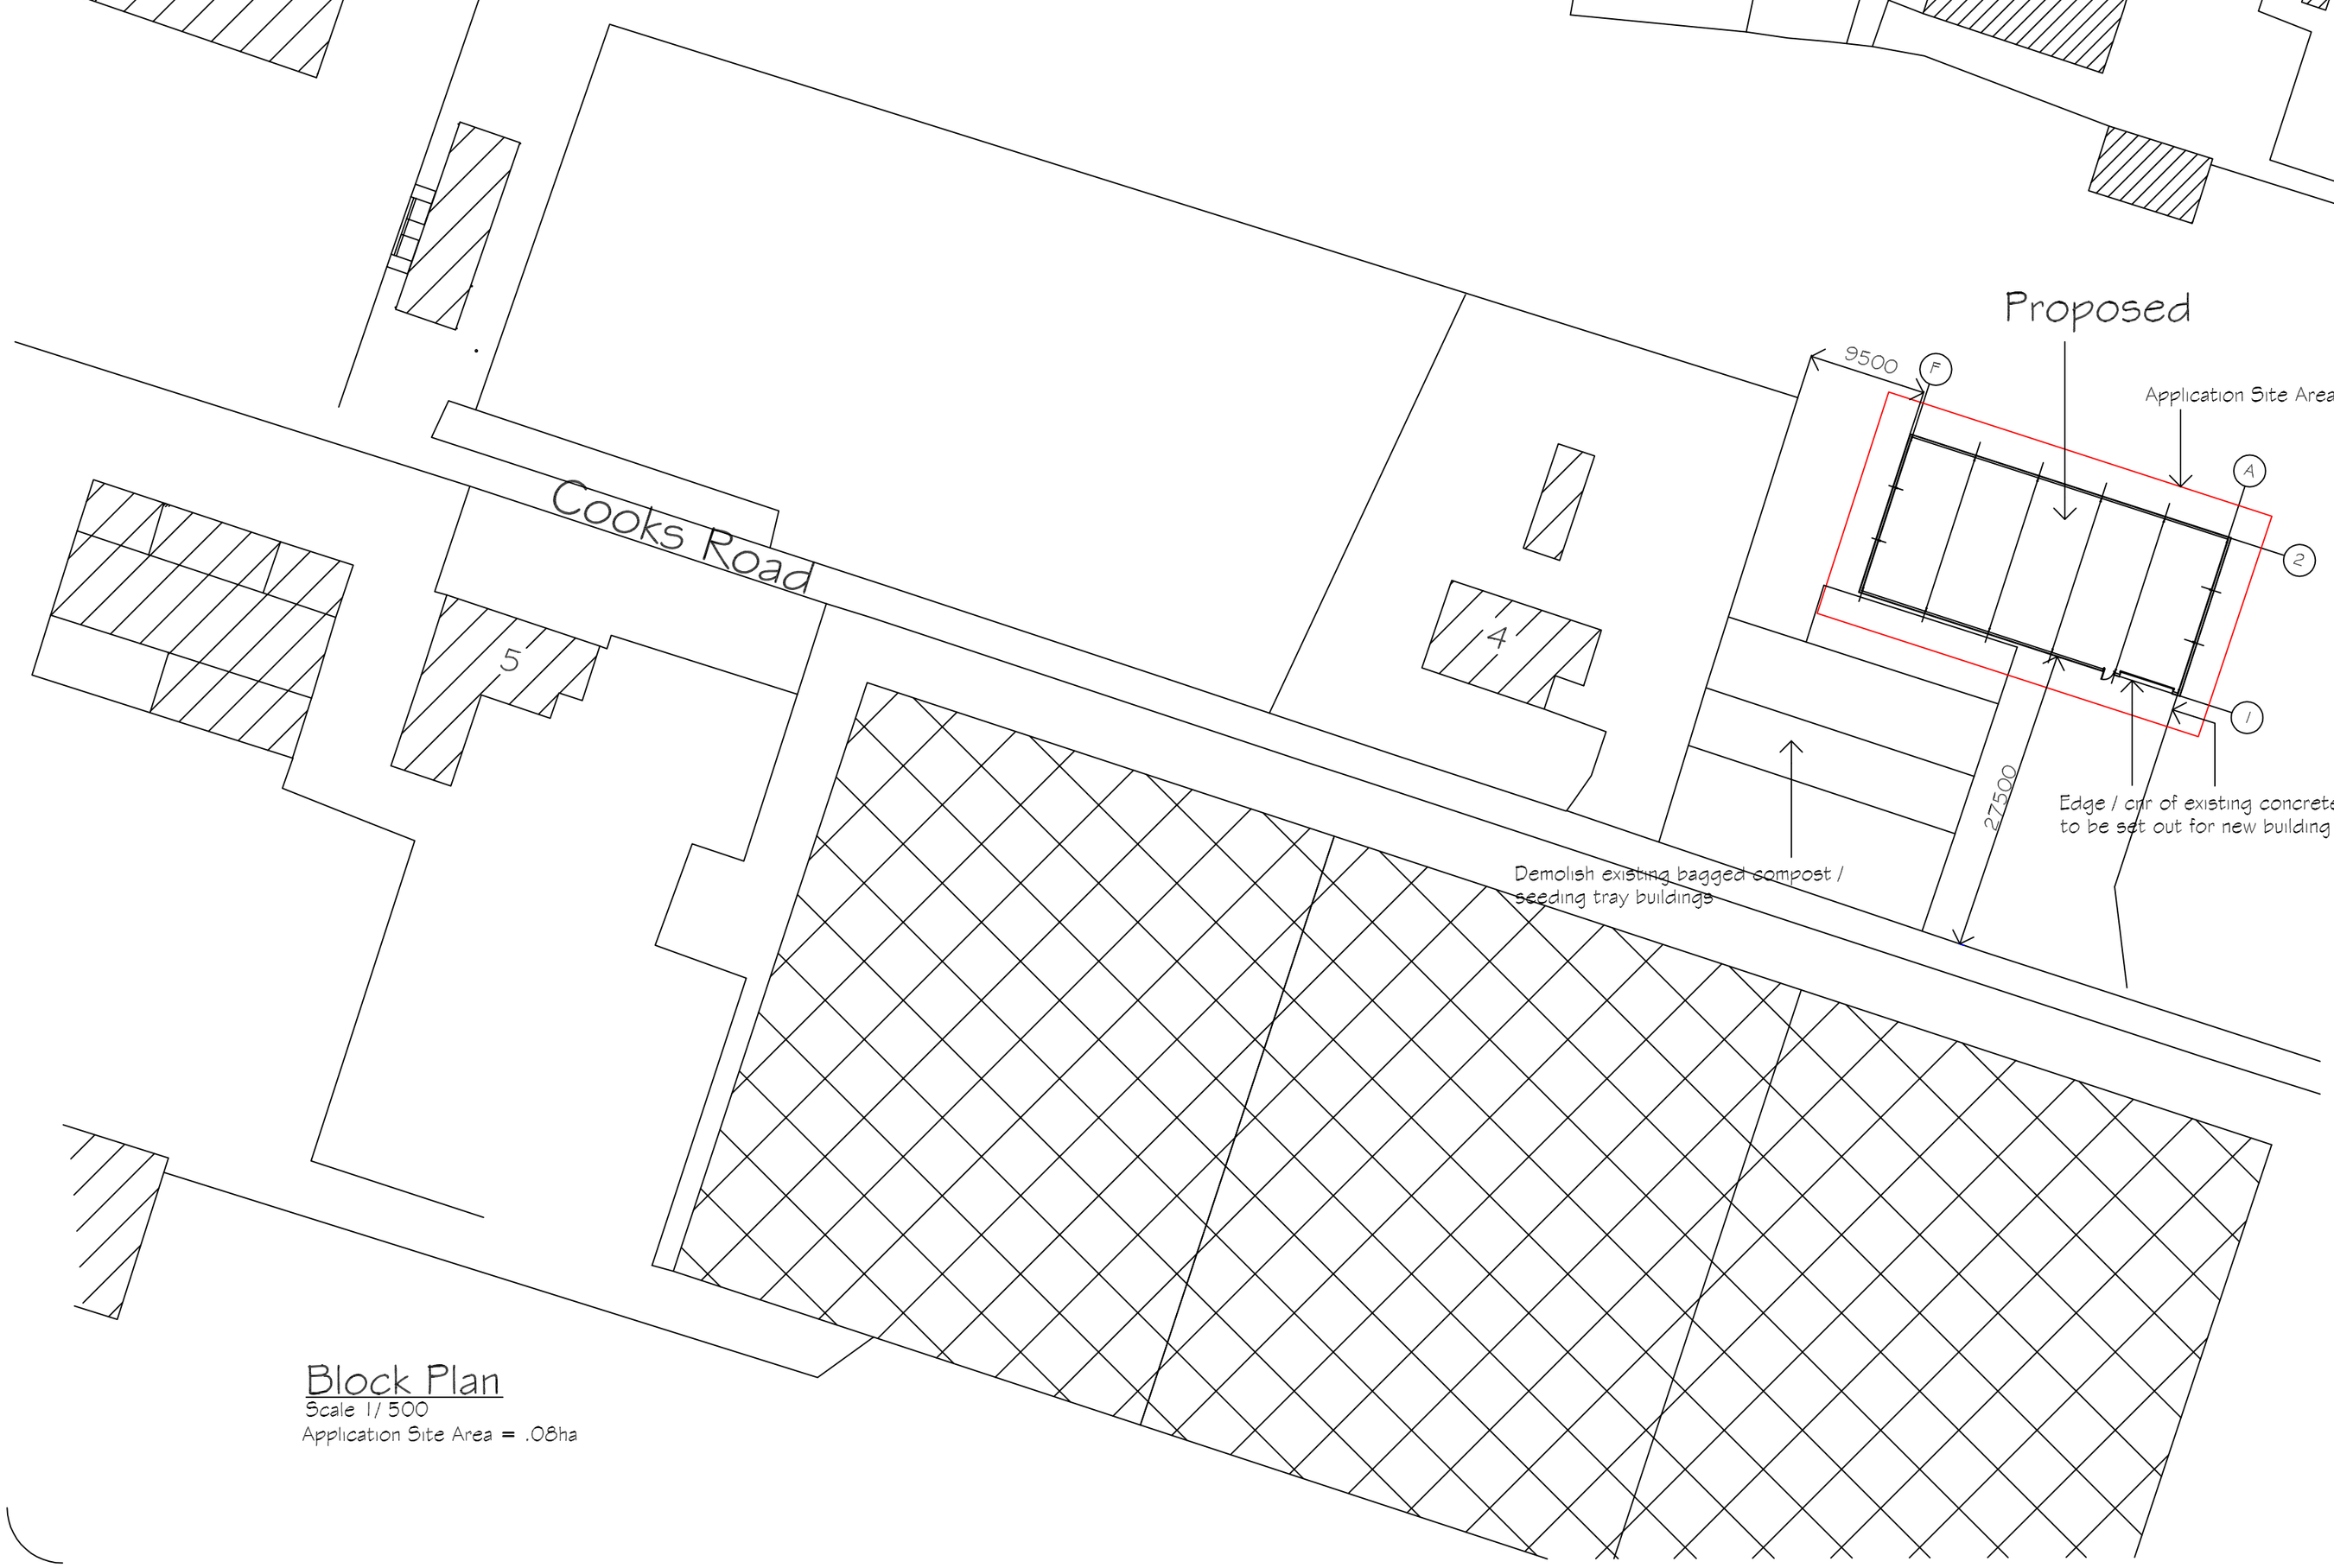

Block Plan
Scale 1/500
Application Site Area = .08ha

REVISIONS		BY	DATE
DRAWN	MJW	DATE	14/7/20
SCALE	As Shown	CHECKED	

CLIENT

P.C.Thorold Ltd.
5 Bank House Farm
Cooks Road
Gosberton
PE11 4PE

PROJECT

Proposed replacement agricultural bagged compost / seeding tray building

DETAILS

Location / Block Plan

Malcolm Watson
architectural - detailing services
Residential - Commercial - Industrial - Agricultural
Planning & Building Regulations Submissions
13 Wimberley Way, Pinchbeck, Spalding, Lincs. PE11 3RY.
Tel / Fax : 01775 767650
email : mjw.13@btinternet.com

DRWG No.582/LP/BP/2020