
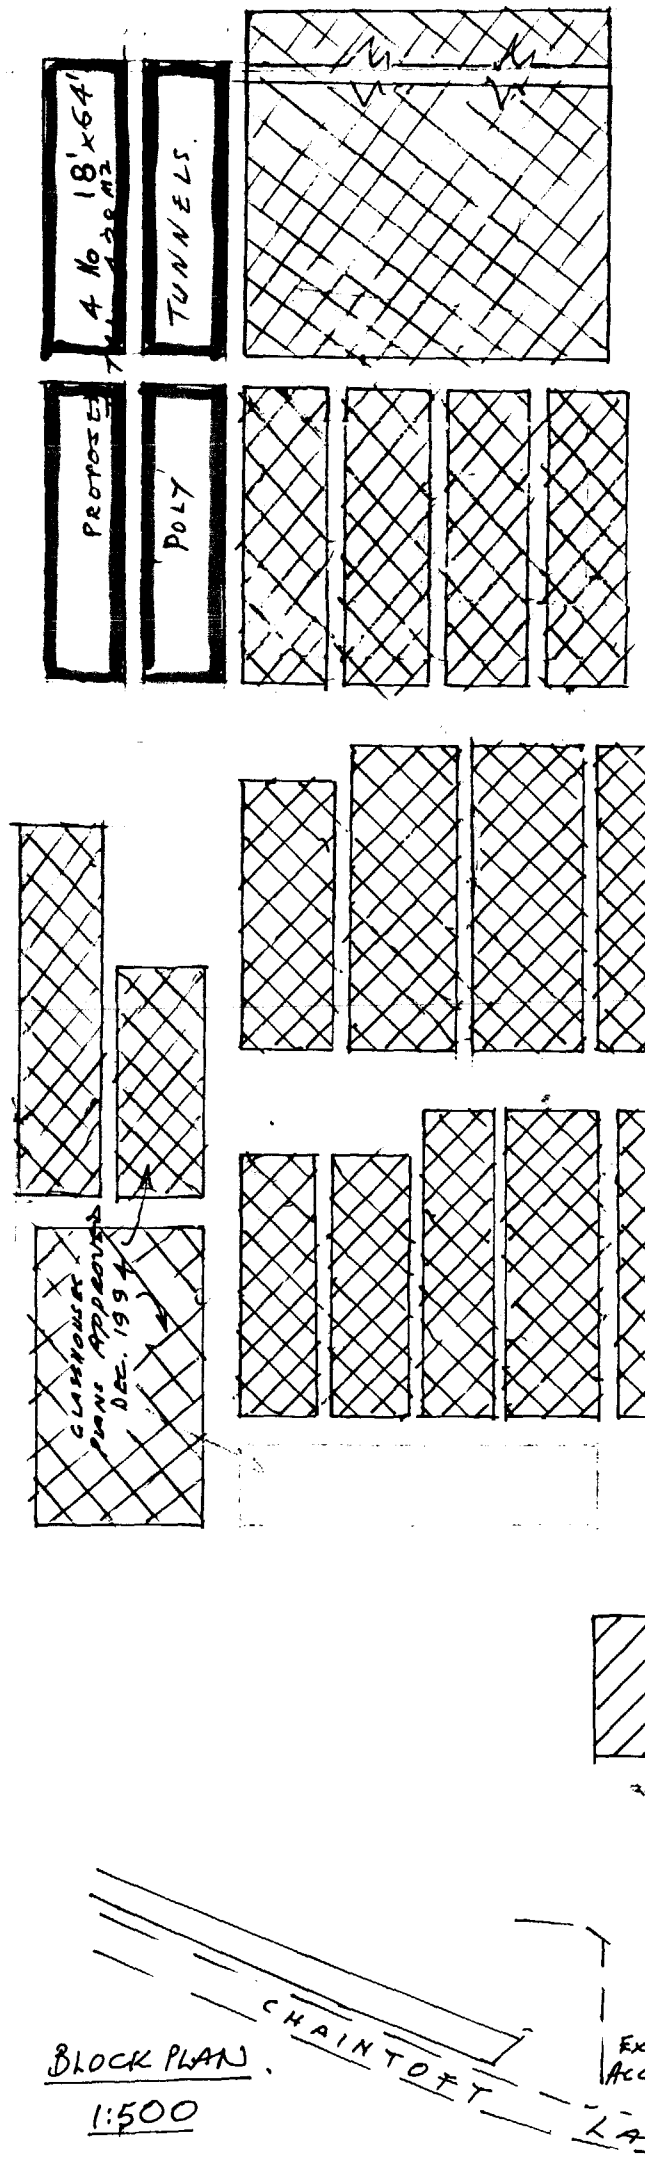



BLOCK PLAN.
1:500

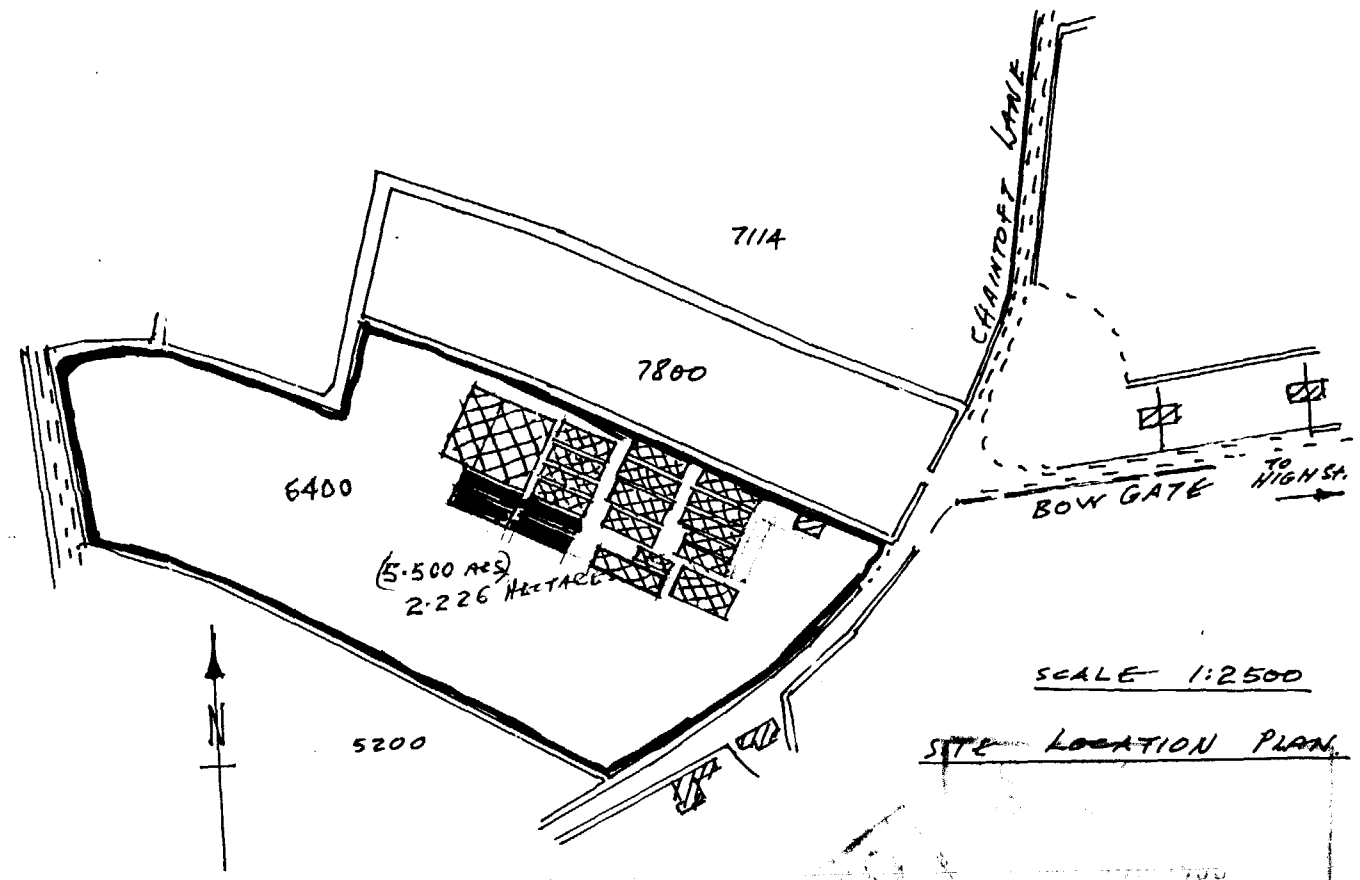


SCALE 1:2500

SITE LOCATION PLAN


Ref: 0740/96

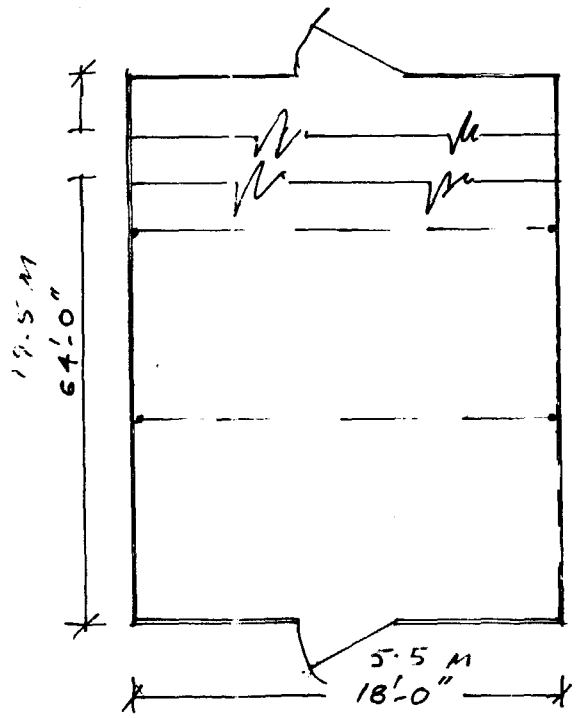

PART PLAN - SCALE 1/8" = 1FT.

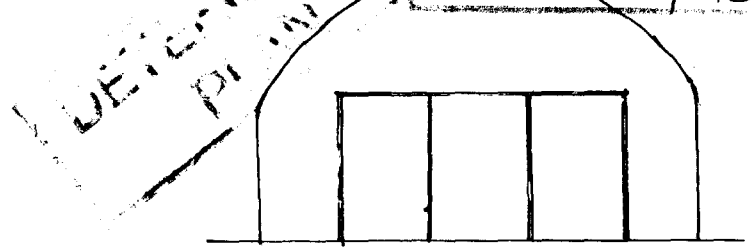

END ELEVATION.

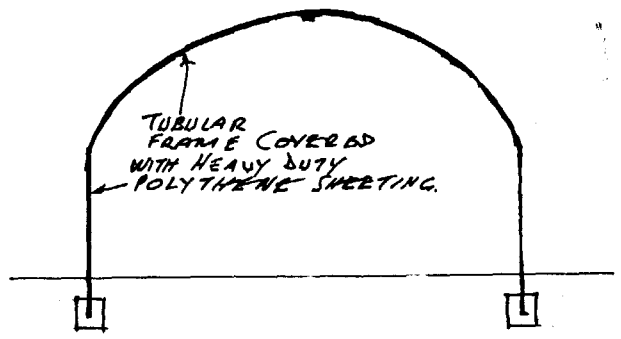

SECTION

PROPOSED 4 No. POLYTHENE TUNNELS AT NURSERY CHAINTOFT LANE, GOSBERTON Nr SPALDING FOR BREAMAR NURSERIES

G.H. BARNSDALE - 16 TOWN ROAD, SPALDING - AUG. 1996.