


1071  
Sect

LANDSCAPING SCHEME TO NORTH & SOUTH BUNDS AT: GOBBERTON FARM PARK.

JULY 1998 scale: 1-250 dwg no: GFF-01 drawn: *[Signature]*

Vehicle Ramp

NORTH BUND TO BE AS THIS SECTION

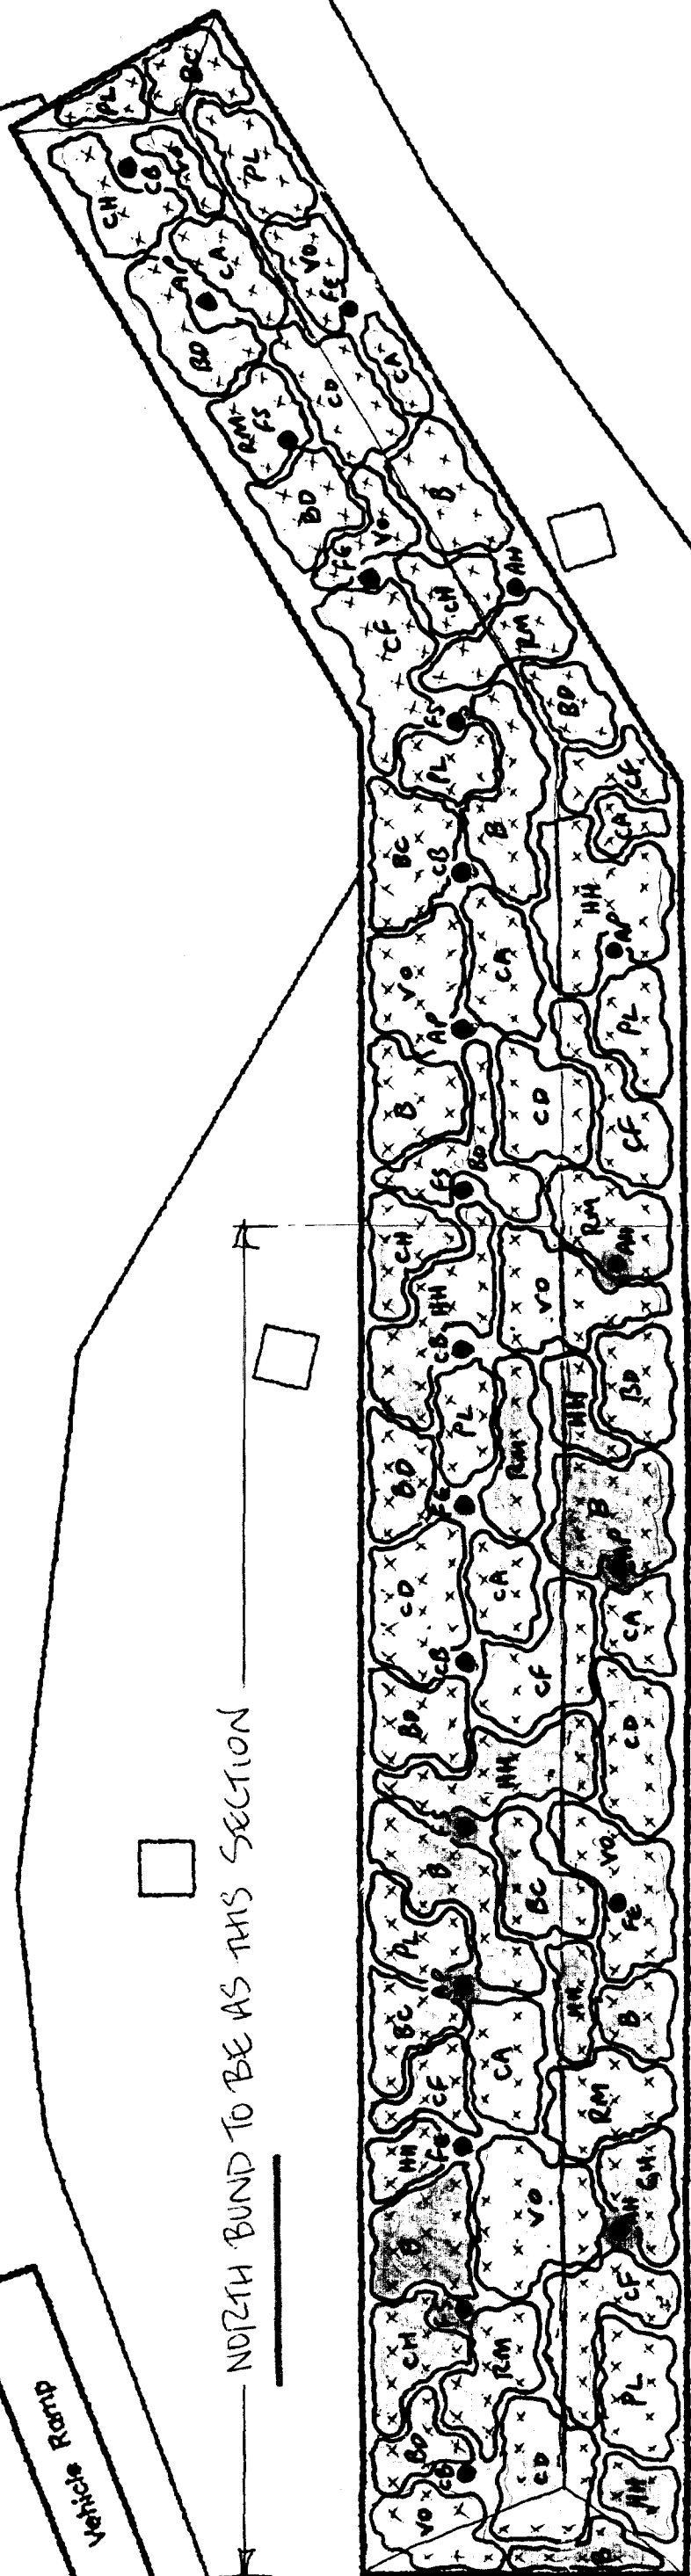

Full LAYOUT OF SOUTH BUND

Layout

SOUTH HOLLAND DC  
HOUSING & PLANNING  
17 JUL 1998  
Ref: *CH41/98*

DETERMINED  
PLAN