This drawing is copyright and may not be reproduced except with prior permission or used for any purpose other than that for which it is issued without consent of Broadgate Builders (Spalding) Ltd.

Section thro' Northern Bund

Section thro' Southern Bund

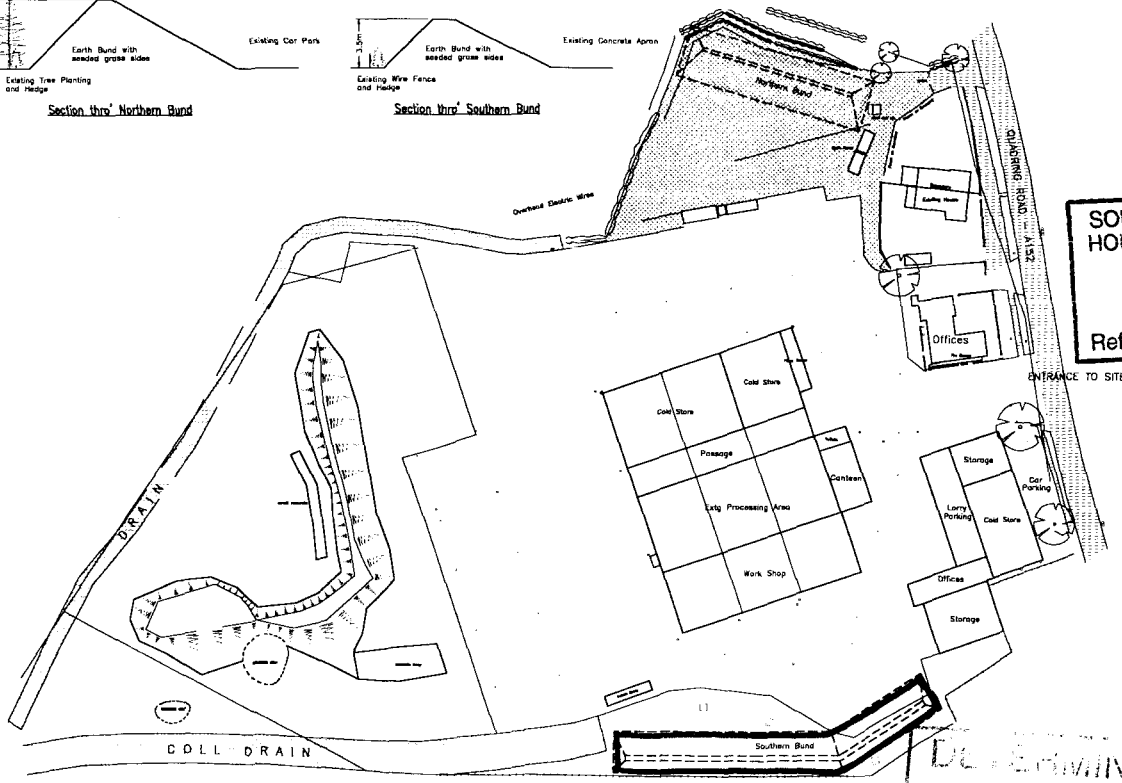

Existing Site Layout

Key	
Hedge DM/PD with Cover Level	
Kerb with Cover Level	
Fence	
Extent of Ealg. Concrete Hardstanding	
Extent of Ealg. Tarmac	
Extent of Ealg. Gravel	
Water	
Ealg. Overhead Electricity Cables	
Electric/ Telegraph Poles	
Boundary Line	
Ealg. Hedgerow	

SOUTH HOLLAND DC
HOUSING & PLANNING
17 JUL 1998
Ref: 0412/98

Broadgate Builders

Broadgate Builders (Spalding) Ltd
Broadgate House, Pinchbeck Road,
Spalding, Lincolnshire, PE11 1BB.
Telephone (01406) 362000 Fax (01406) 366614

PROJECT TITLE

GOSBERTON FARM PARK
QUADRING ROAD
GOSBERTON, LINCOLNSHIRE

DRAWING

BLOCK PLAN
AS EXISTING

REV	DESCRIPTION	DATE	BY

DRAWN BY: S.A.K.
SCALE: N.T.S.
DATE: 03.03.98
DRAWING No.: GFP1500

DETERMINED
PLAN