


1071  
Seci

LANDSCAPING SCHEME TO NORTH & SOUTH BUNDS AT: GOSBERTON FARM PARK.

JULY 1998 Scale: 1-250 dung no: GFF-01 drawn: *[Signature]*

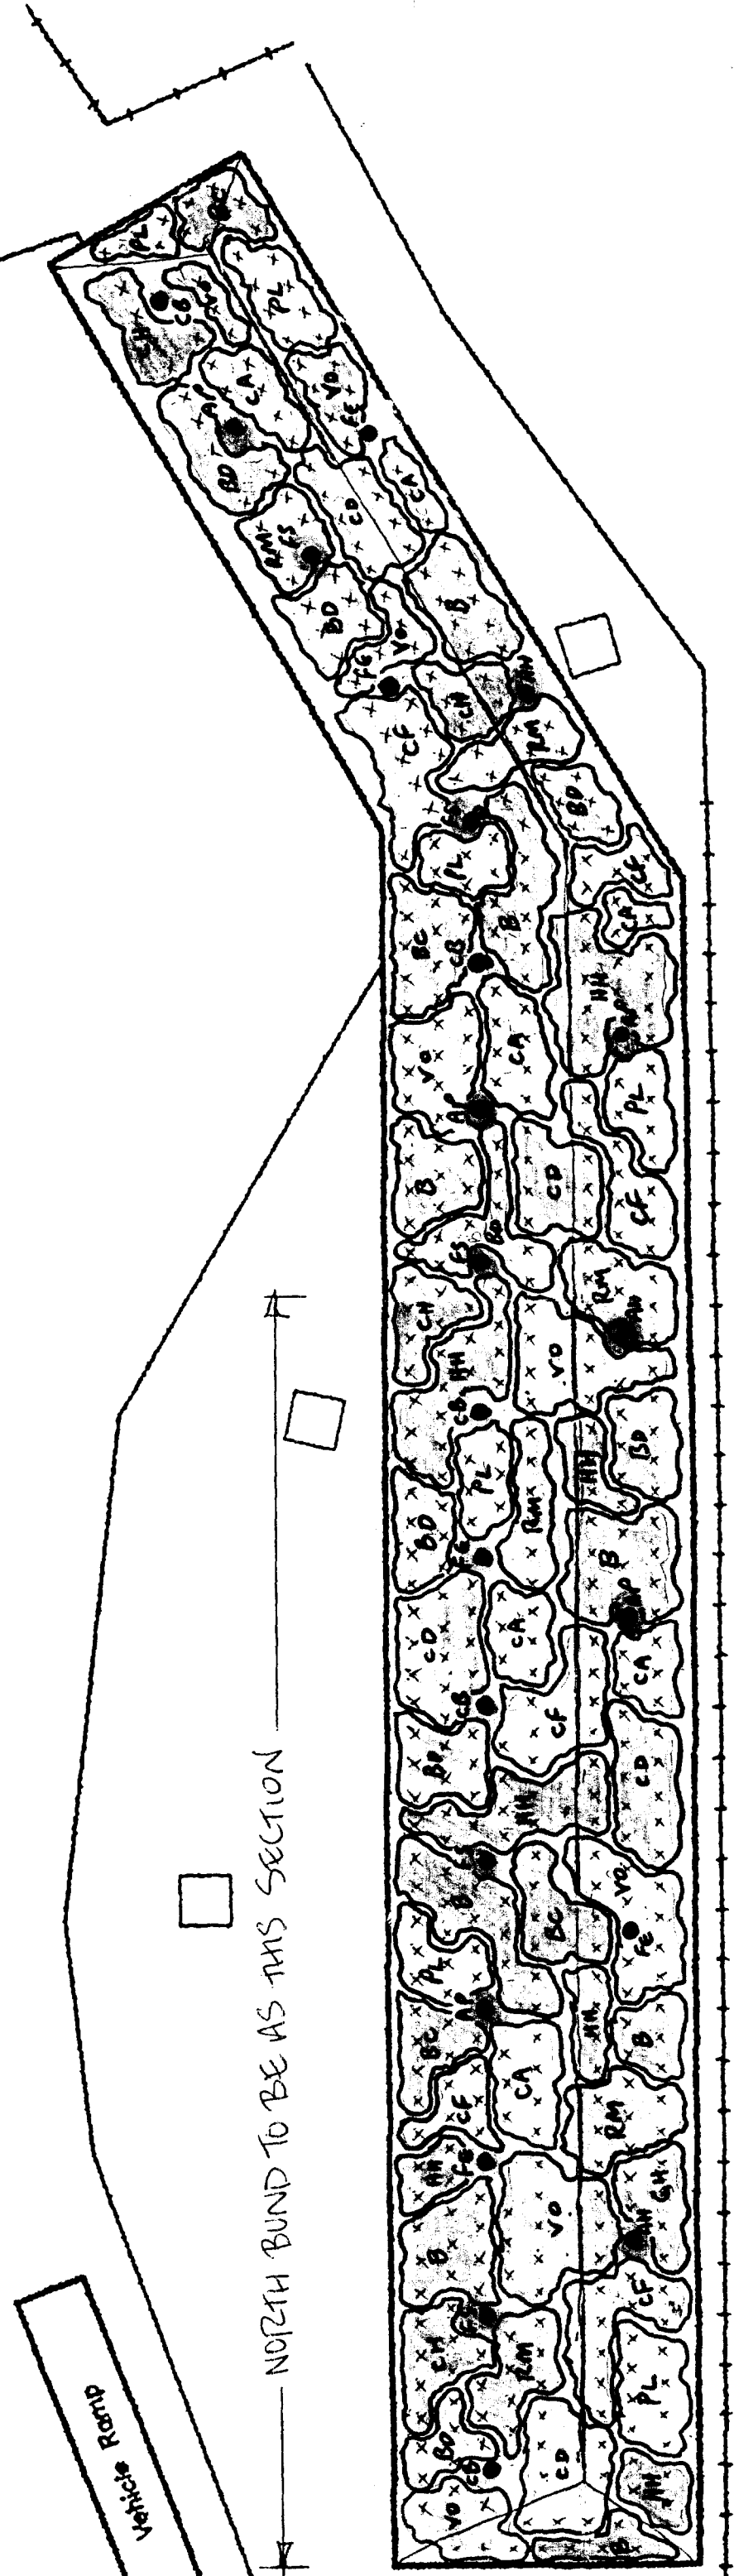

NORTH BUND TO BE AS THIS SECTION

Full LAYOUT OF SOUTH BUND

DETERMINED  
PLAN

SOUTH HOLLAND DC  
HOUSING & PLANNING  
17 JUL 1998  
Ref: *CHP/2/98*

Layout