




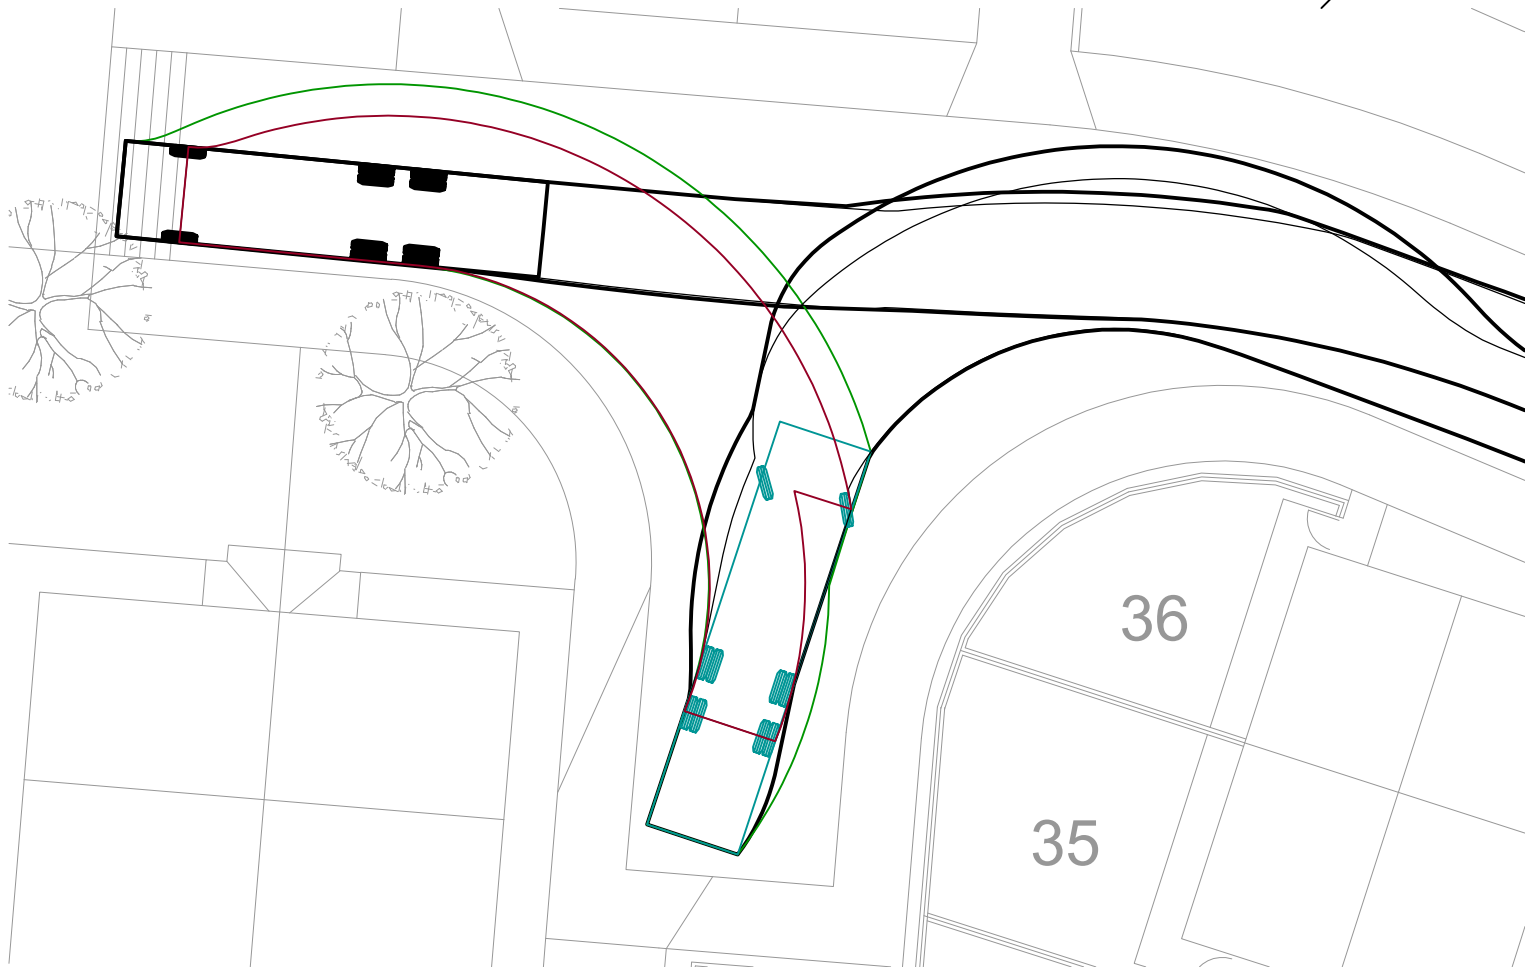

TURNING ZONE A
Scale 1:200

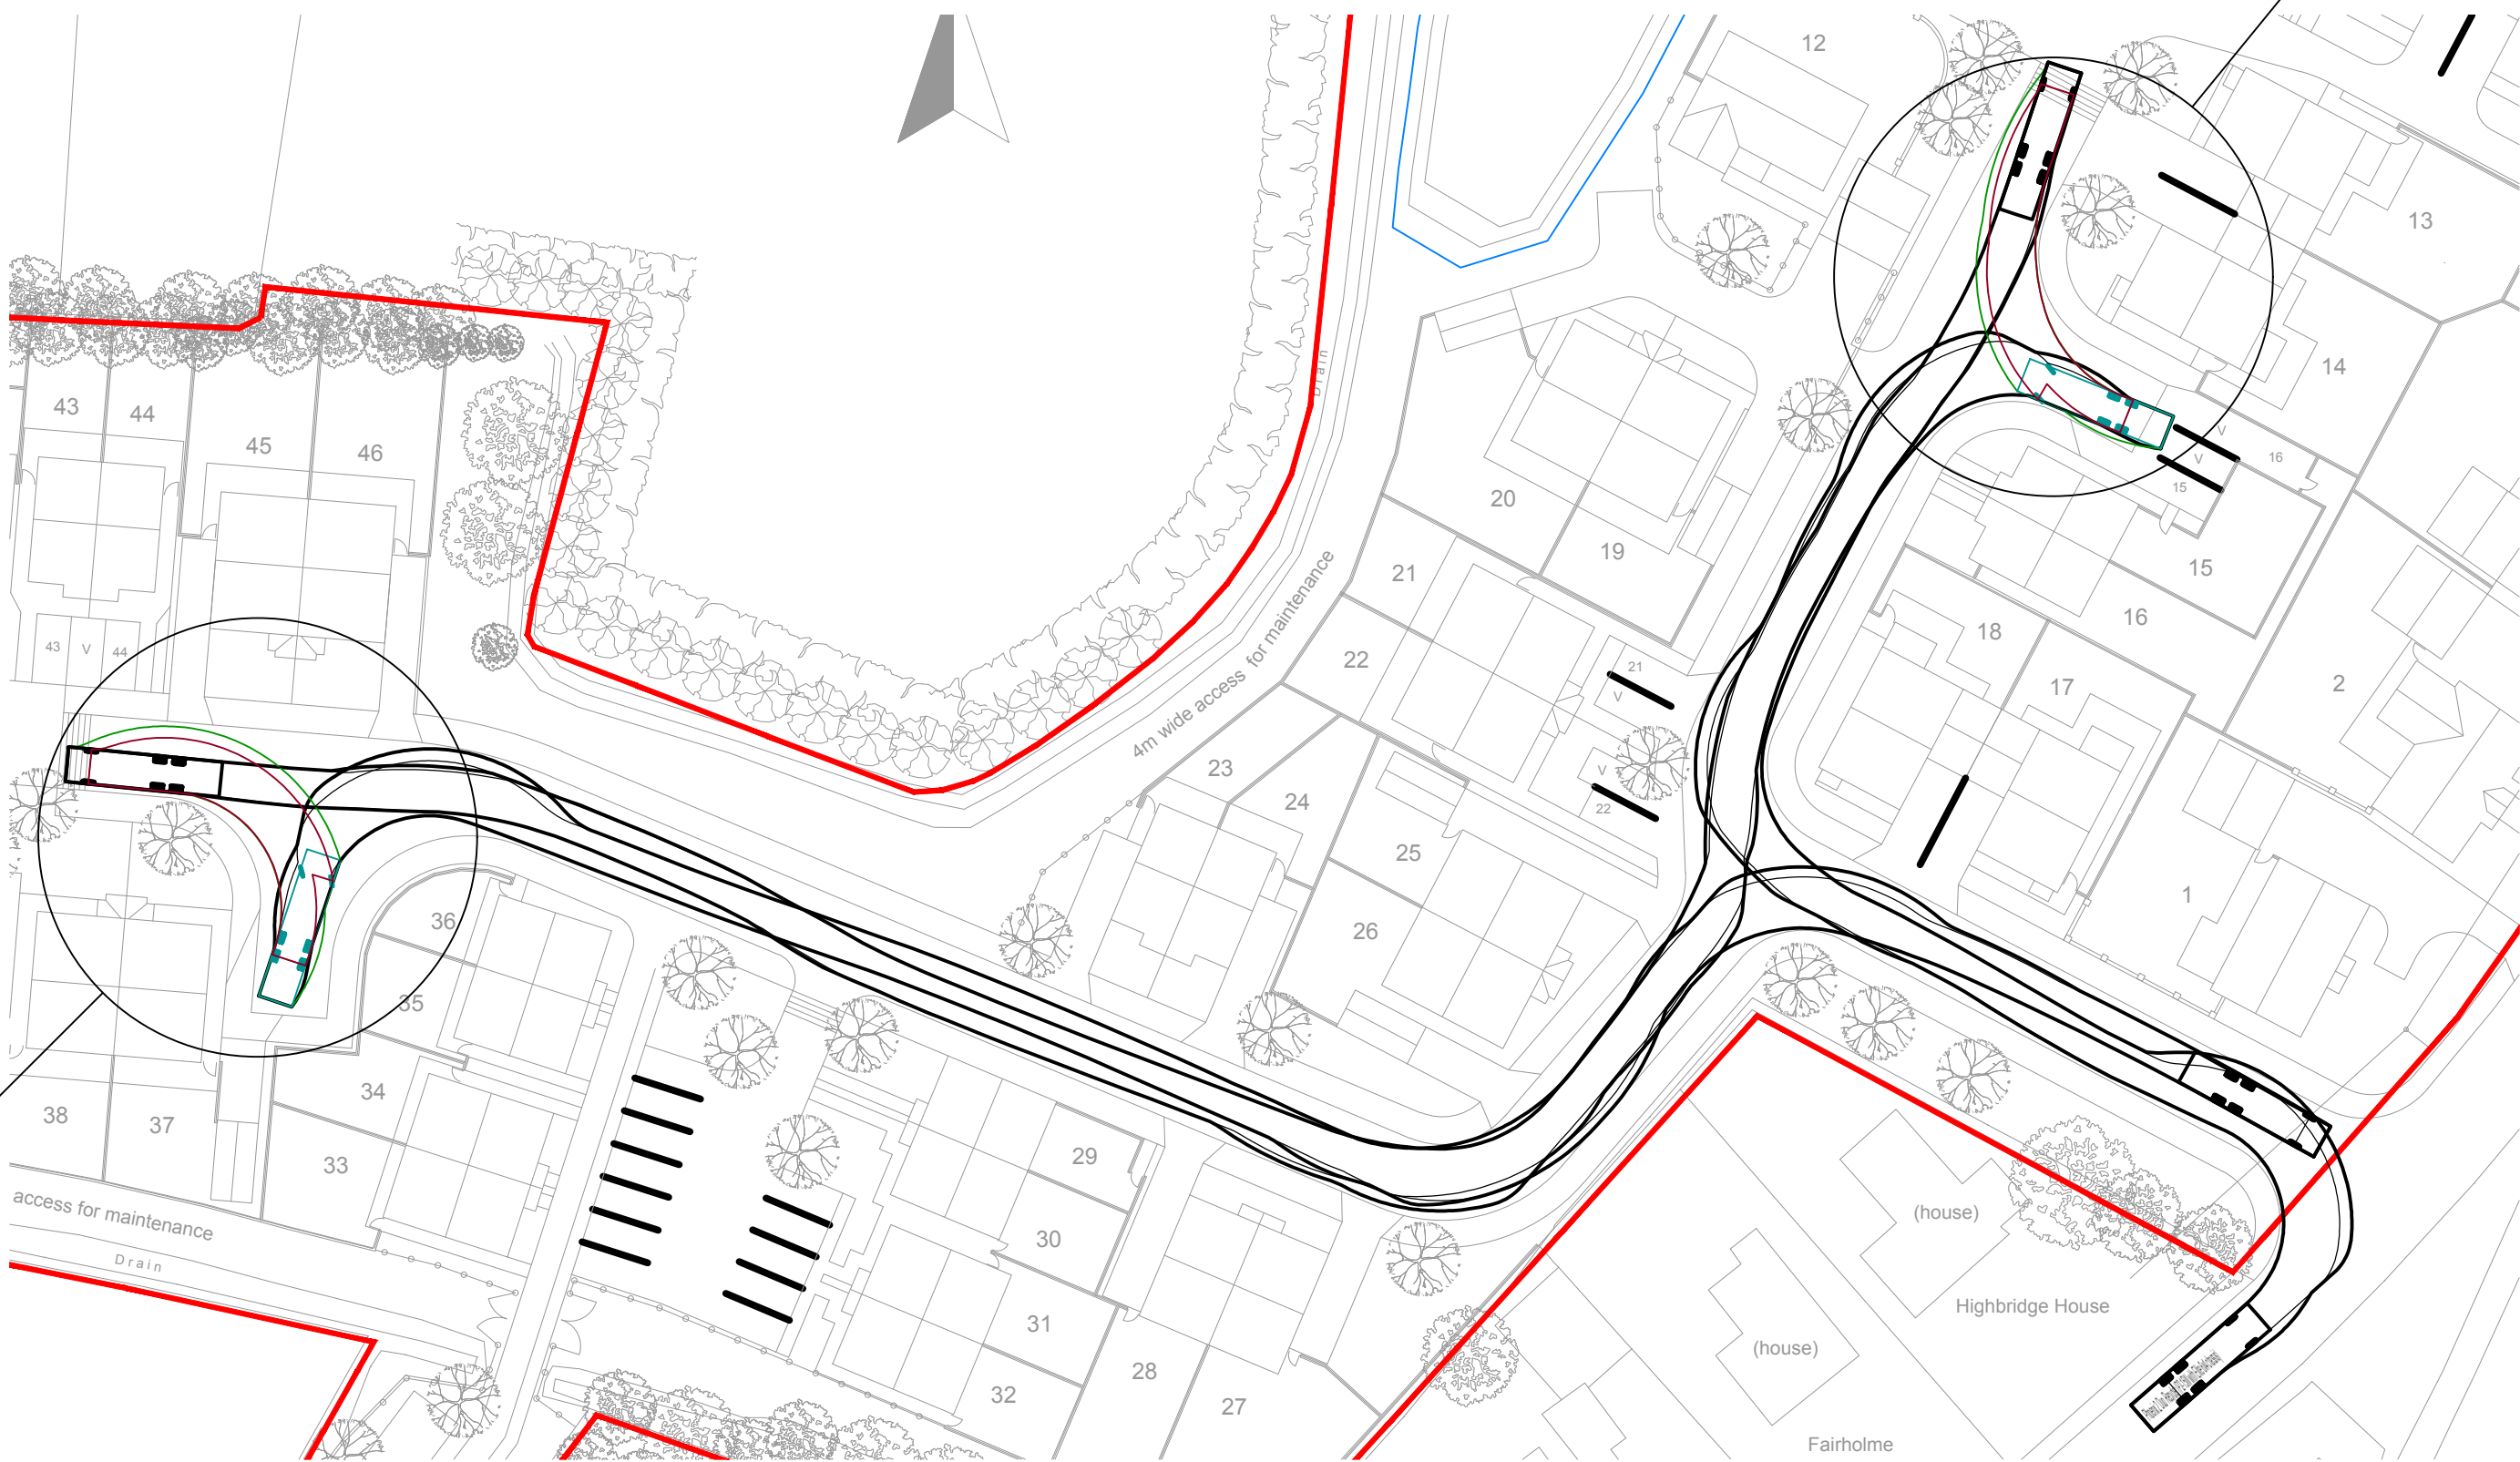

TURNING ZONE B
Scale 1:200

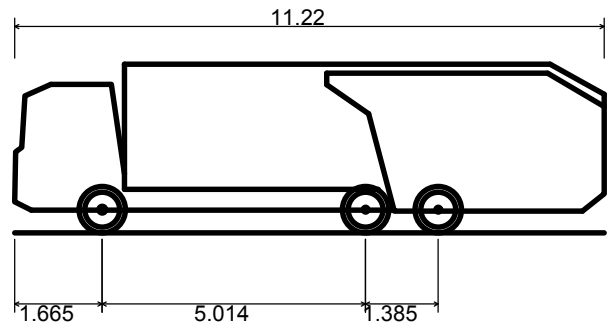

Phoenix 2 Duo Recycler (P2-15W with Elite 6x4 chassis)
Overall Length 11.220m
Overall Width 2.530m
Overall Body Height 3.211m
Min Body Ground Clearance 0.416m
Track Width 2.530m
Lock to lock time 4.00s
Kerb to Kerb Turning Radius 11.550m

rev.	date	description	Drawn	Chk.
-	06.07.21	First Issue	TAE	PS

WARD COLE
consulting engineers
■ LINCOLN □ LONDON □ NOTTINGHAM

Fosse House
Roman Wharf
Lincoln
LN1 1SR
tel 01522 513032 fax 01522 513559
e-mail structures@wardcole.co.uk

client:
Woodgate Developments Ltd

project:
Residential Development
Land off Boston Road & High St
Gosberton, Lincs

drawing title:
Refuse Vehicle
Tracking Routes and
Turning Manoeuvres

scale:
AS DWG

status:
APPROVAL

job number:
10-5549

drawing number:
TR-001

revision:
-