

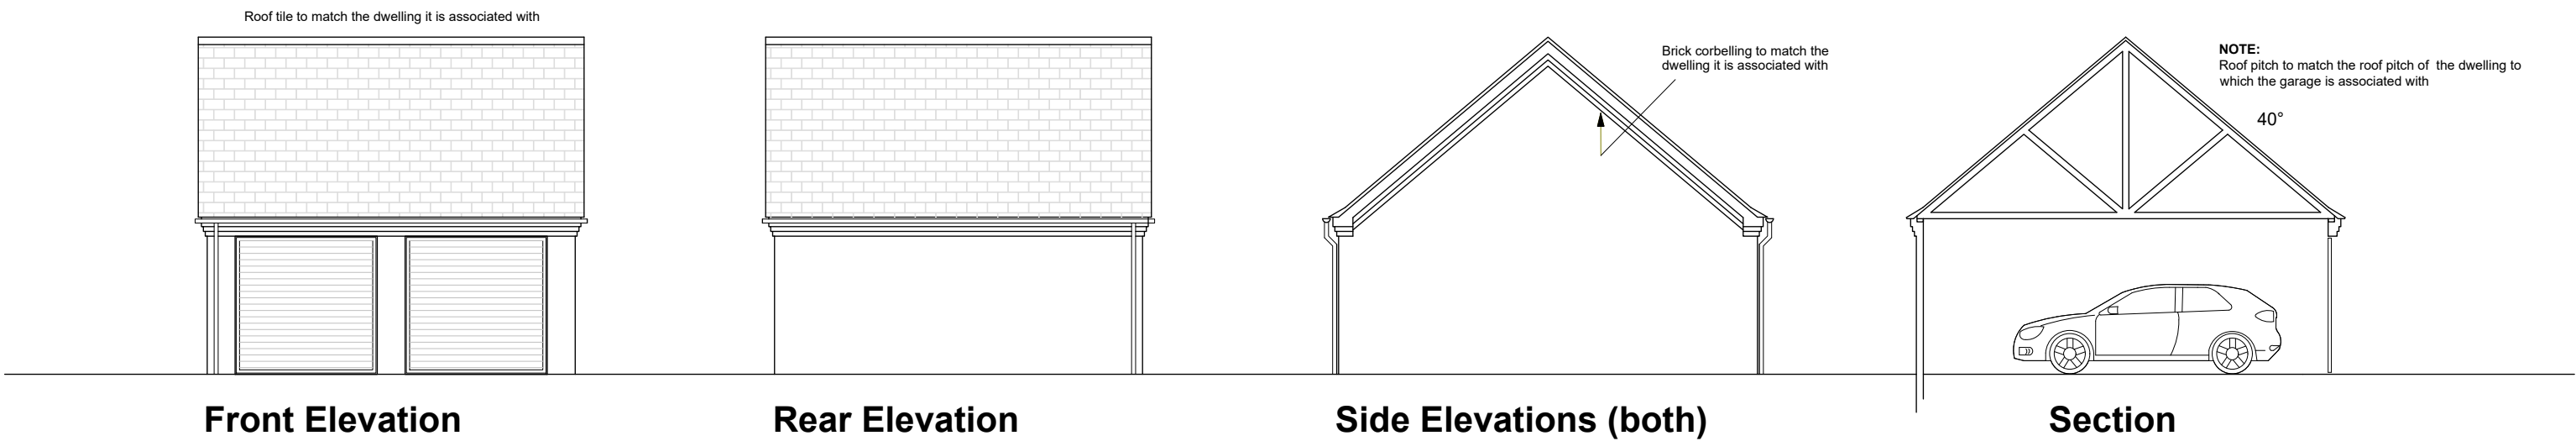
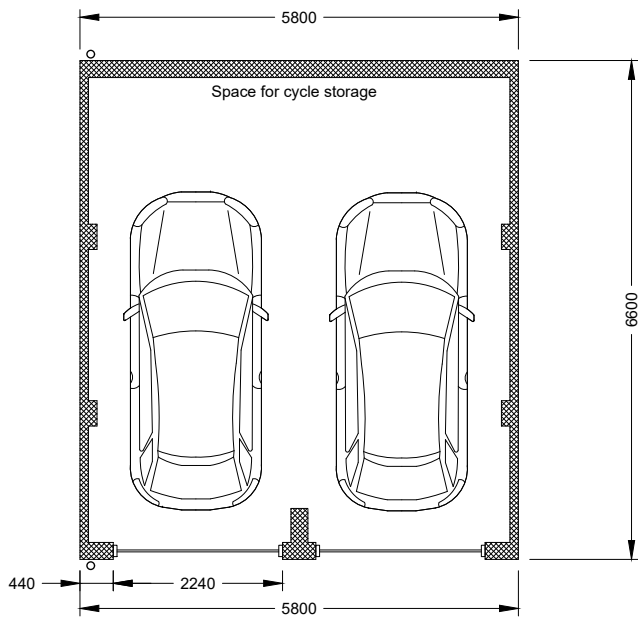


Garages



Double Garage

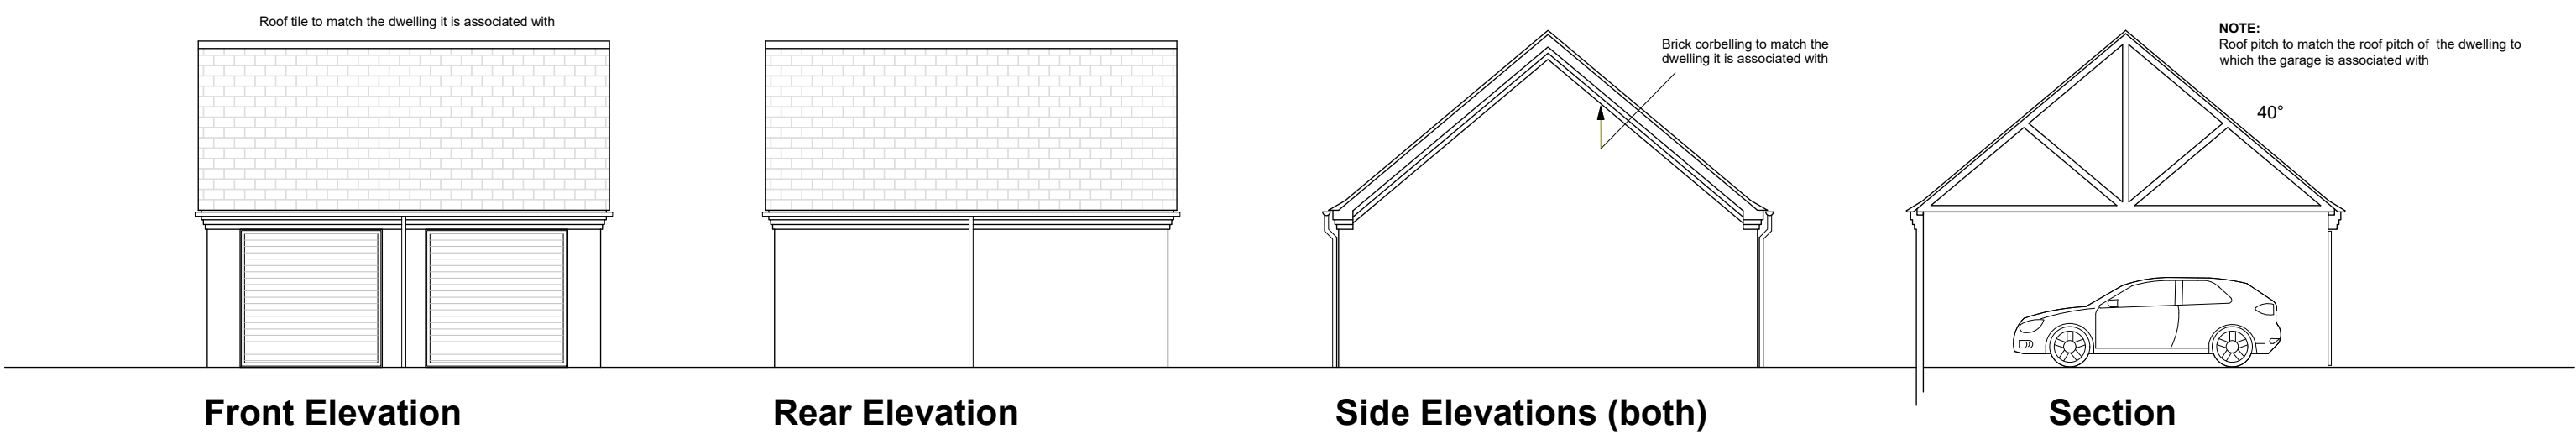

Twin Garage

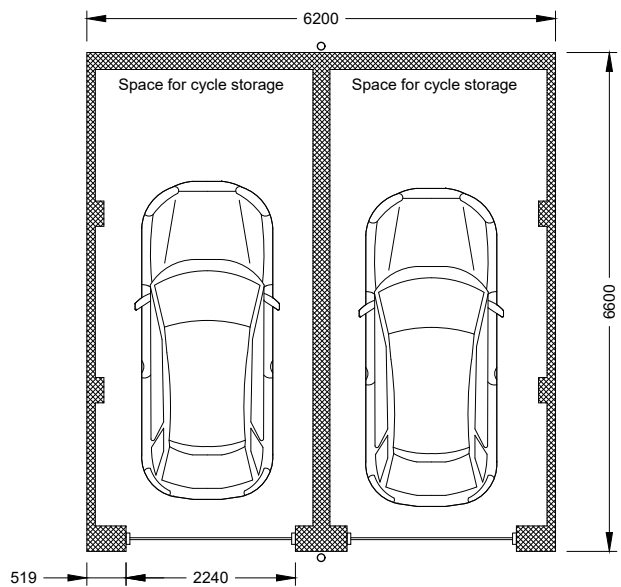

Single Garage

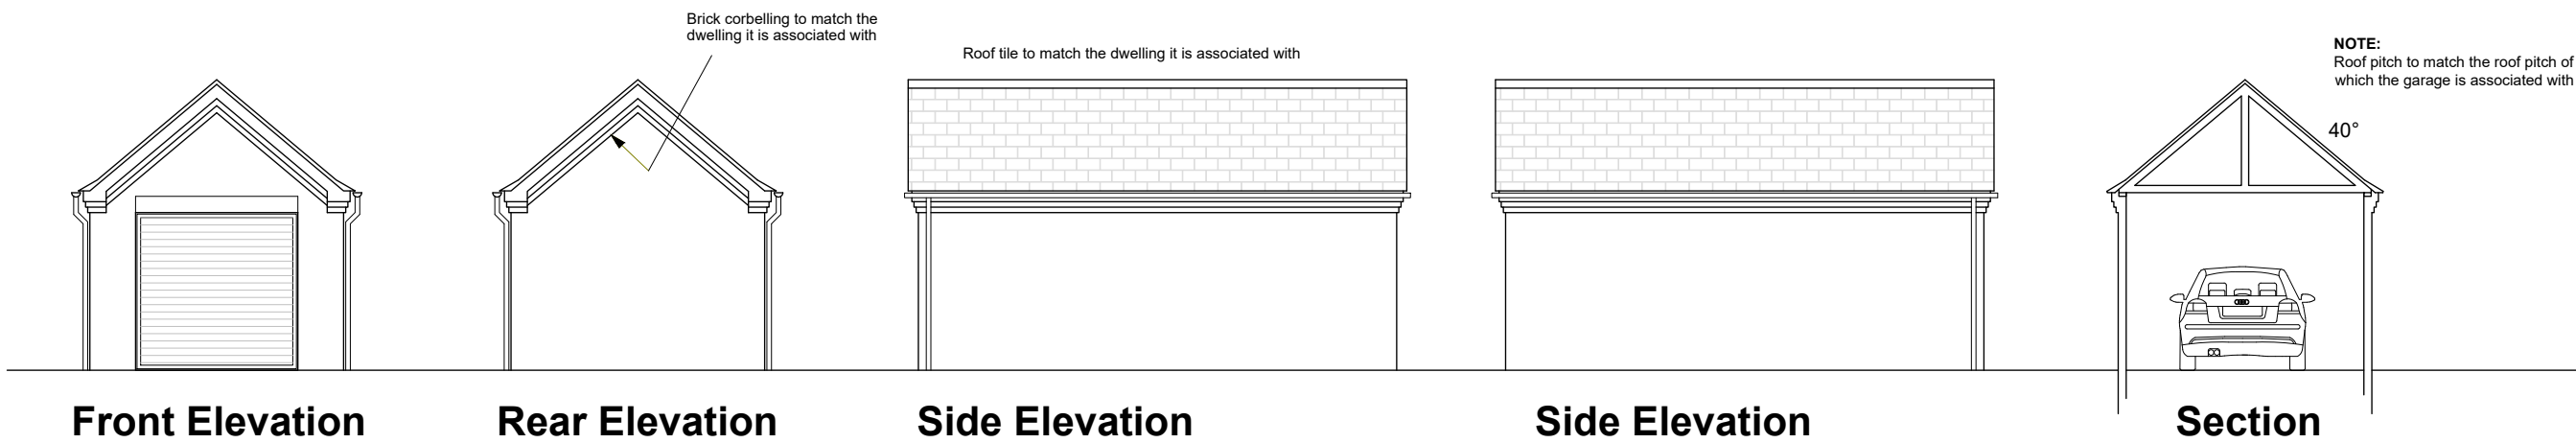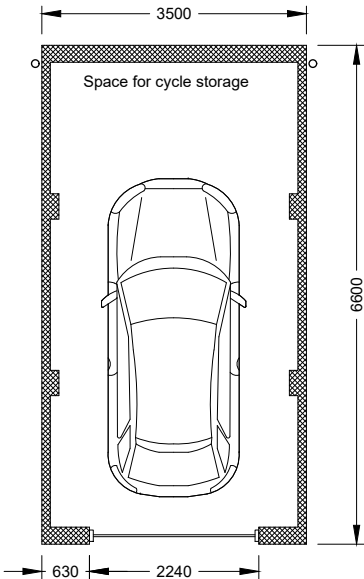

JHWalter		JHWalter LLP Chartered Surveyors 1 Mint Lane, Lincoln, LN11UD T: 01522 526526 E: info@jhwalter.co.uk www.jhwalter.co.uk	
Woodgate Developments Land off High Street & Boston Road, Gosberton Proposed Residential Development Garages L-WOO-074-G			
ISO A2 sheet @ Scale 1:100		Date: 21-10-2021	
Drawn by: PAW		Checked by:	
This drawing is for Planning purposes ONLY. It should only be used for the project specified and by the client who commissioned the work. The drawing is not intended as a working drawing for construction. All dimensions should be treated as approximate. The contractor is responsible for all setting-out and construction work carried out on site. © Copyright reserved JHWalter LLP.		Revision A	