

L-WOO-074-SLPX

Woodgate Developments Ltd
Land off High Street & Boston Road, Gosberton
Proposed Residential Development
Site Layout Plan -EXISTING

ISO A1 sheet @ Scale 1:500

	Date: 25-06-2021
--	------------------


Drawn by: PAW

Checked by:

Revision

1

Ordnance Survey (c) Crown Copyright 2021. All rights reserved. Licence number 100022432

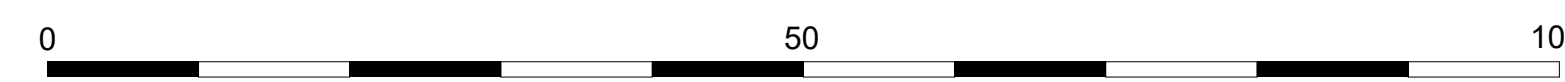

Scale 1:500

This drawing is for Planning purposes ONLY. It should only be used for the project specified and by the clients who commissioned the work. The drawing is not intended as a working drawing for construction. All dimensions should be treated as approximate. The contractor is responsible for all setting-out and construction work carried out on site. © Copyright reserved JHWalter LLP.