



STORM PORCHES (PHOTO'S ①, ②, ③ + ④)

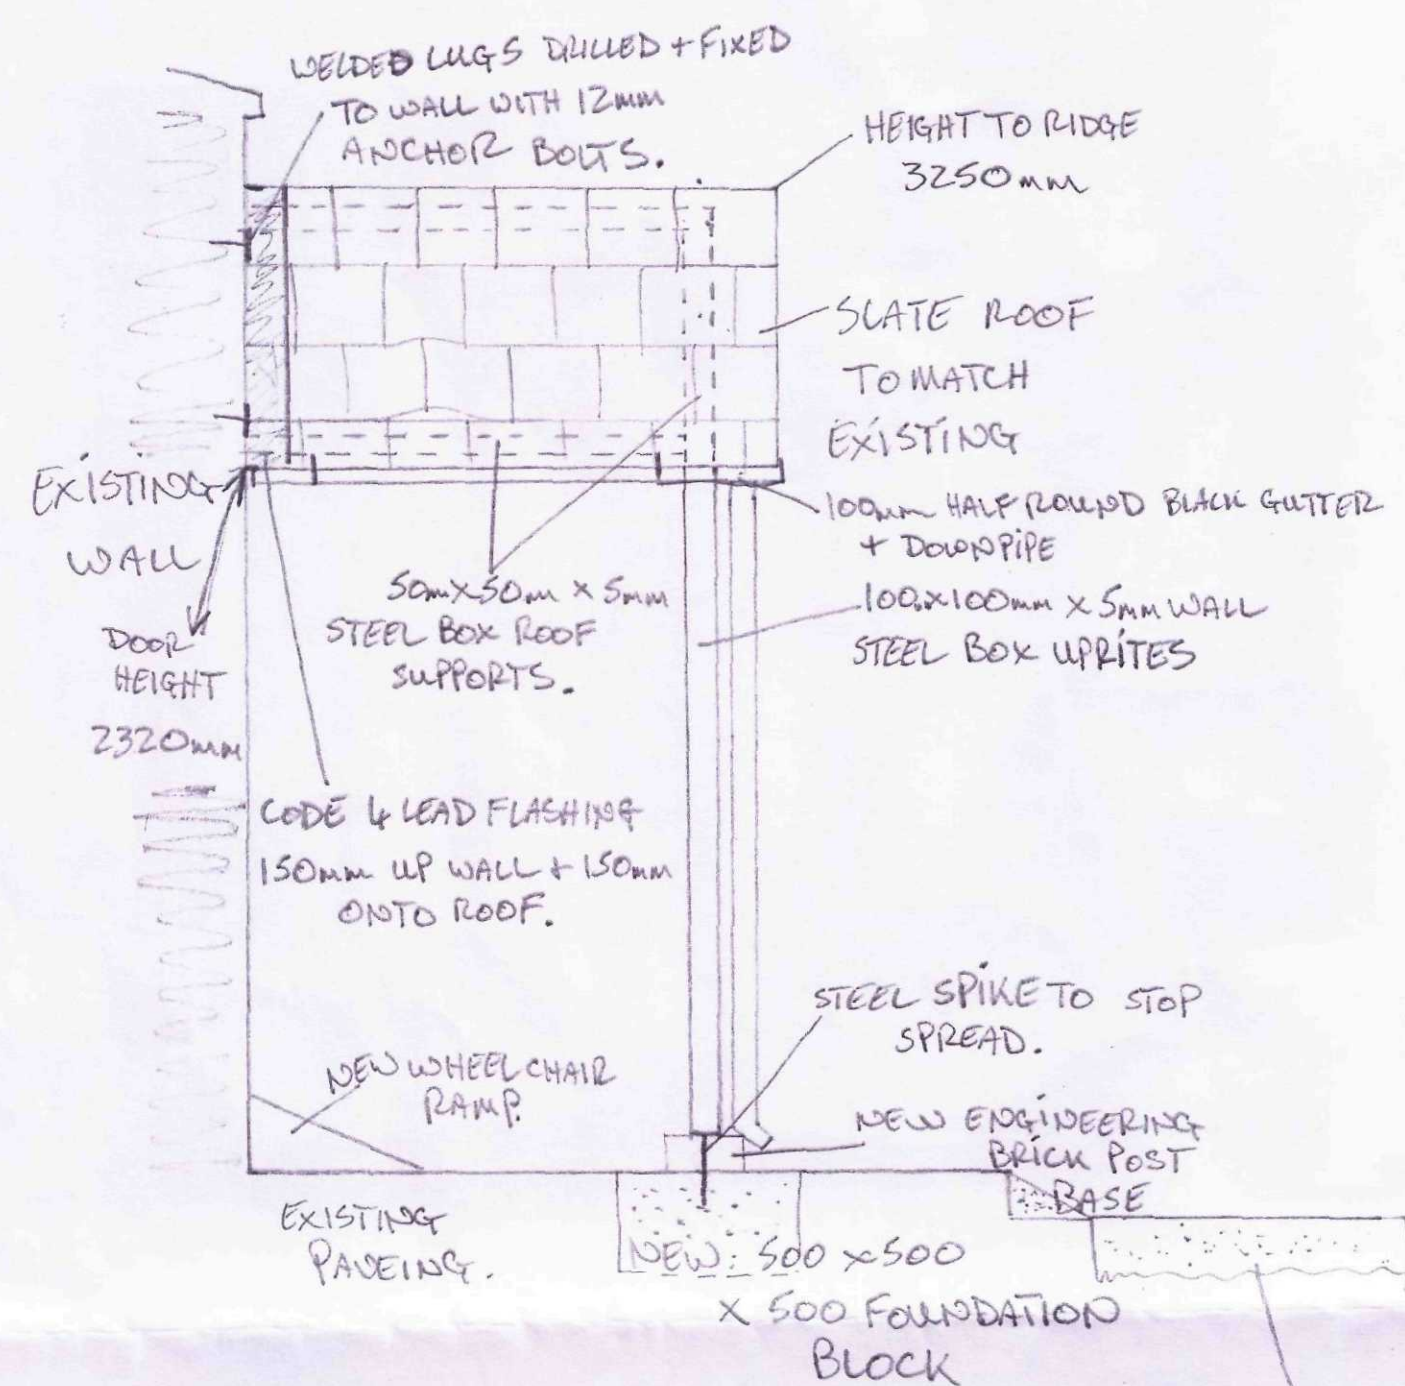


NEW PATHWAY WITH WHEELCHAIR RAMP.

PROPOSED NEW MAIN ENTRANCE + STORM PORCH (SINGLE DOORWAY TO BE NARROWER + SAME DESIGN).

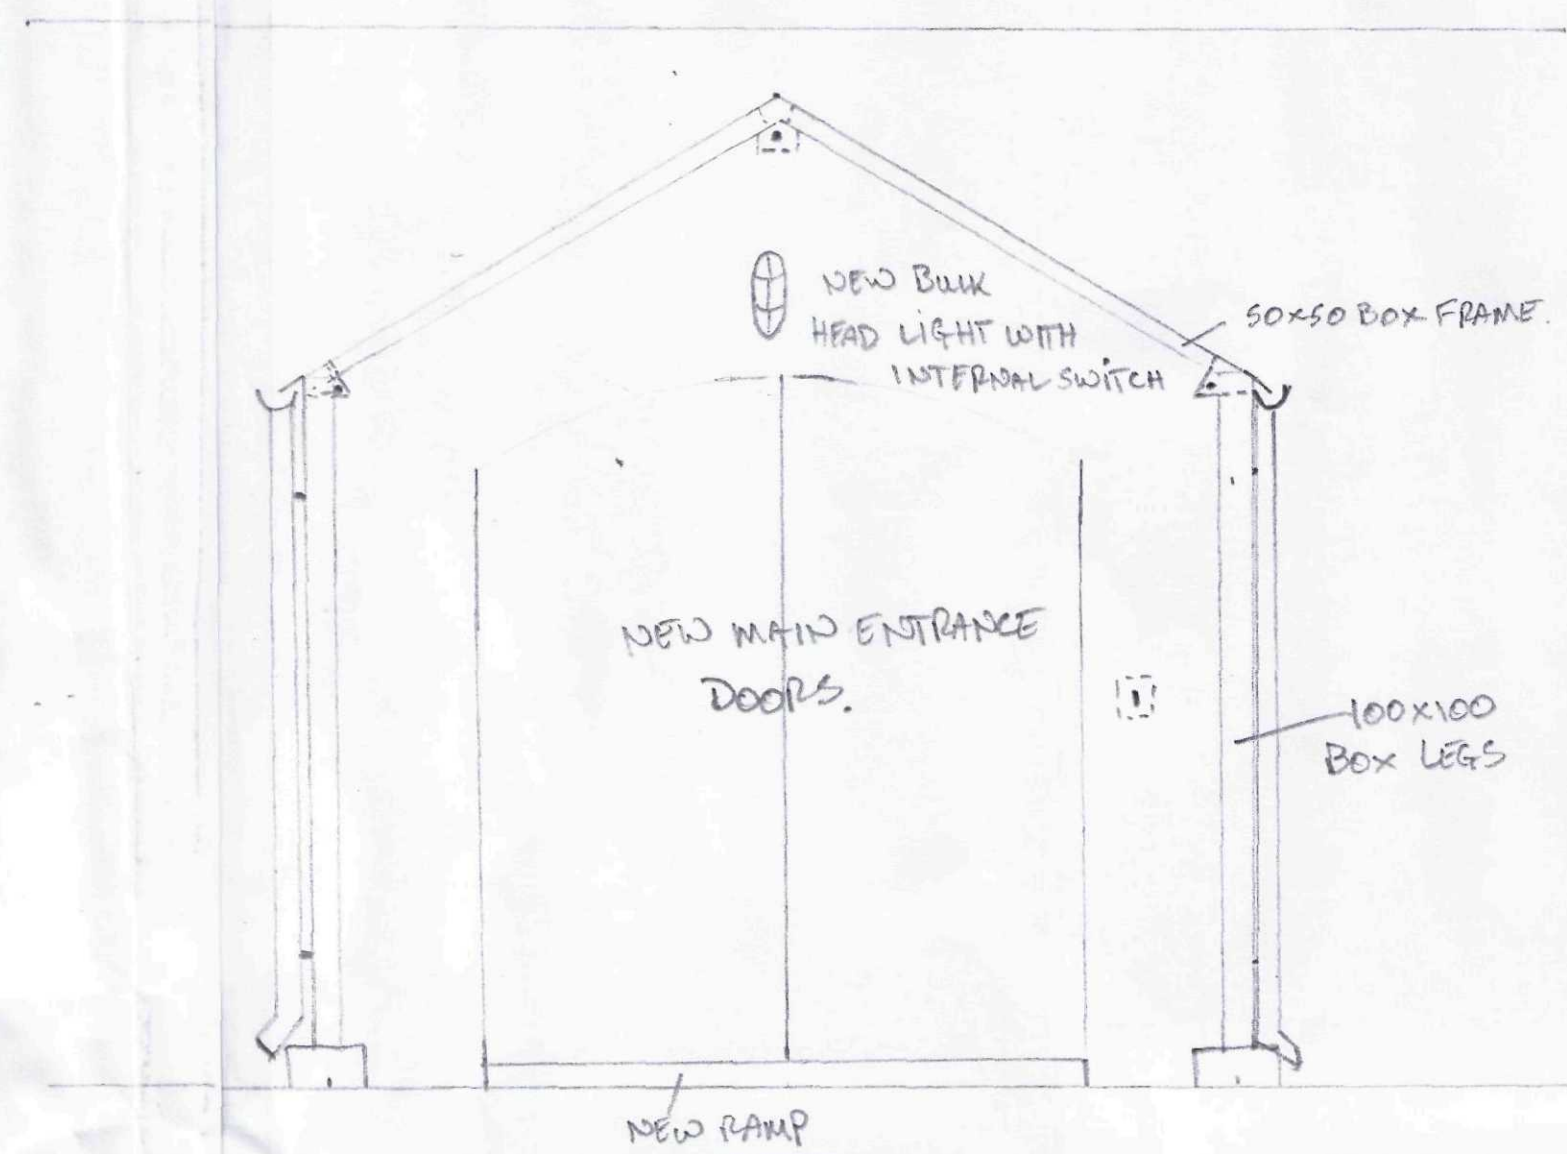

PROPOSED SLOPING ROOF PHOTO'S ⑤, ⑥, ⑦, ⑧

NEW ROOF TO BE - SLATE WITH 150mm OVERLAP
NEW JOISTS TO BE 150mm x 50mm GRADED SOFTWOOD (MANUFACTURED ON SITE)
CODE 4 LEAD FLASHING 150mm UP WALL + 150mm ONTO ROOF.

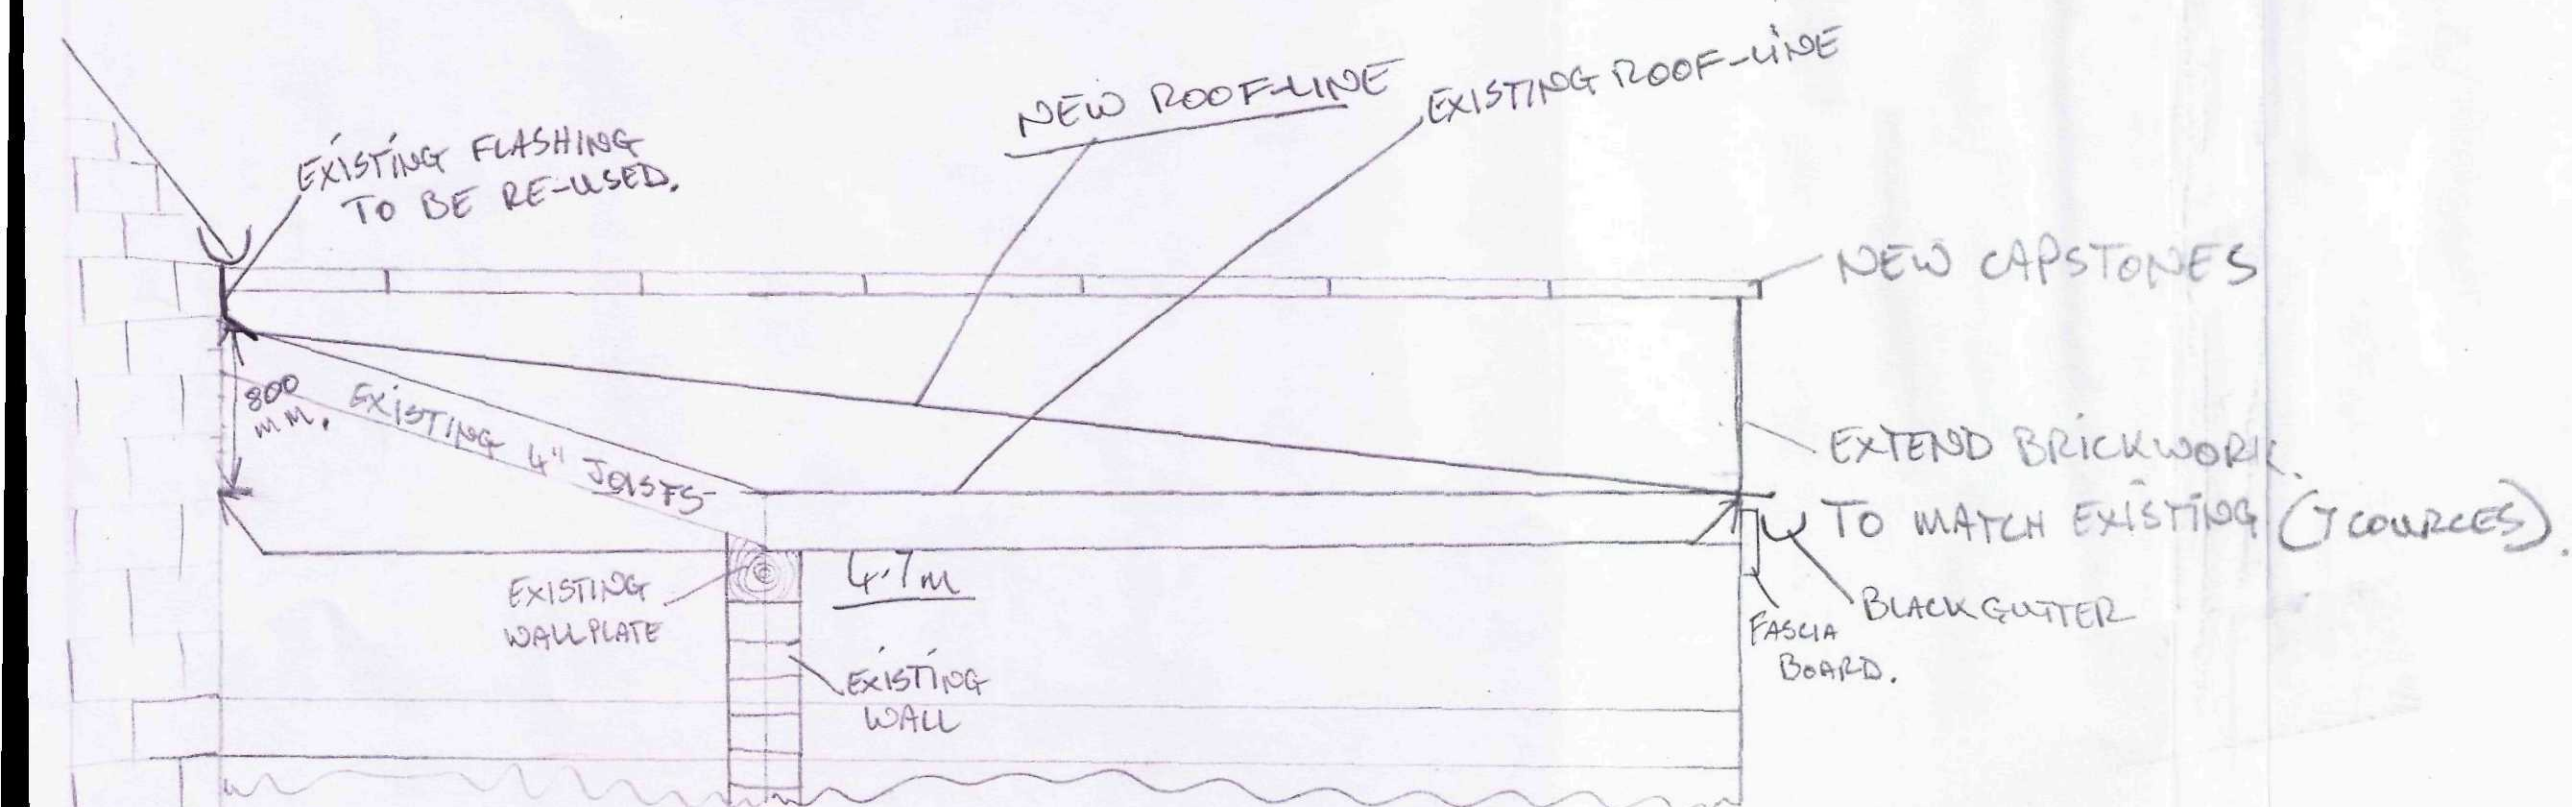

Scale
4cm = 1m