




WINDOWS

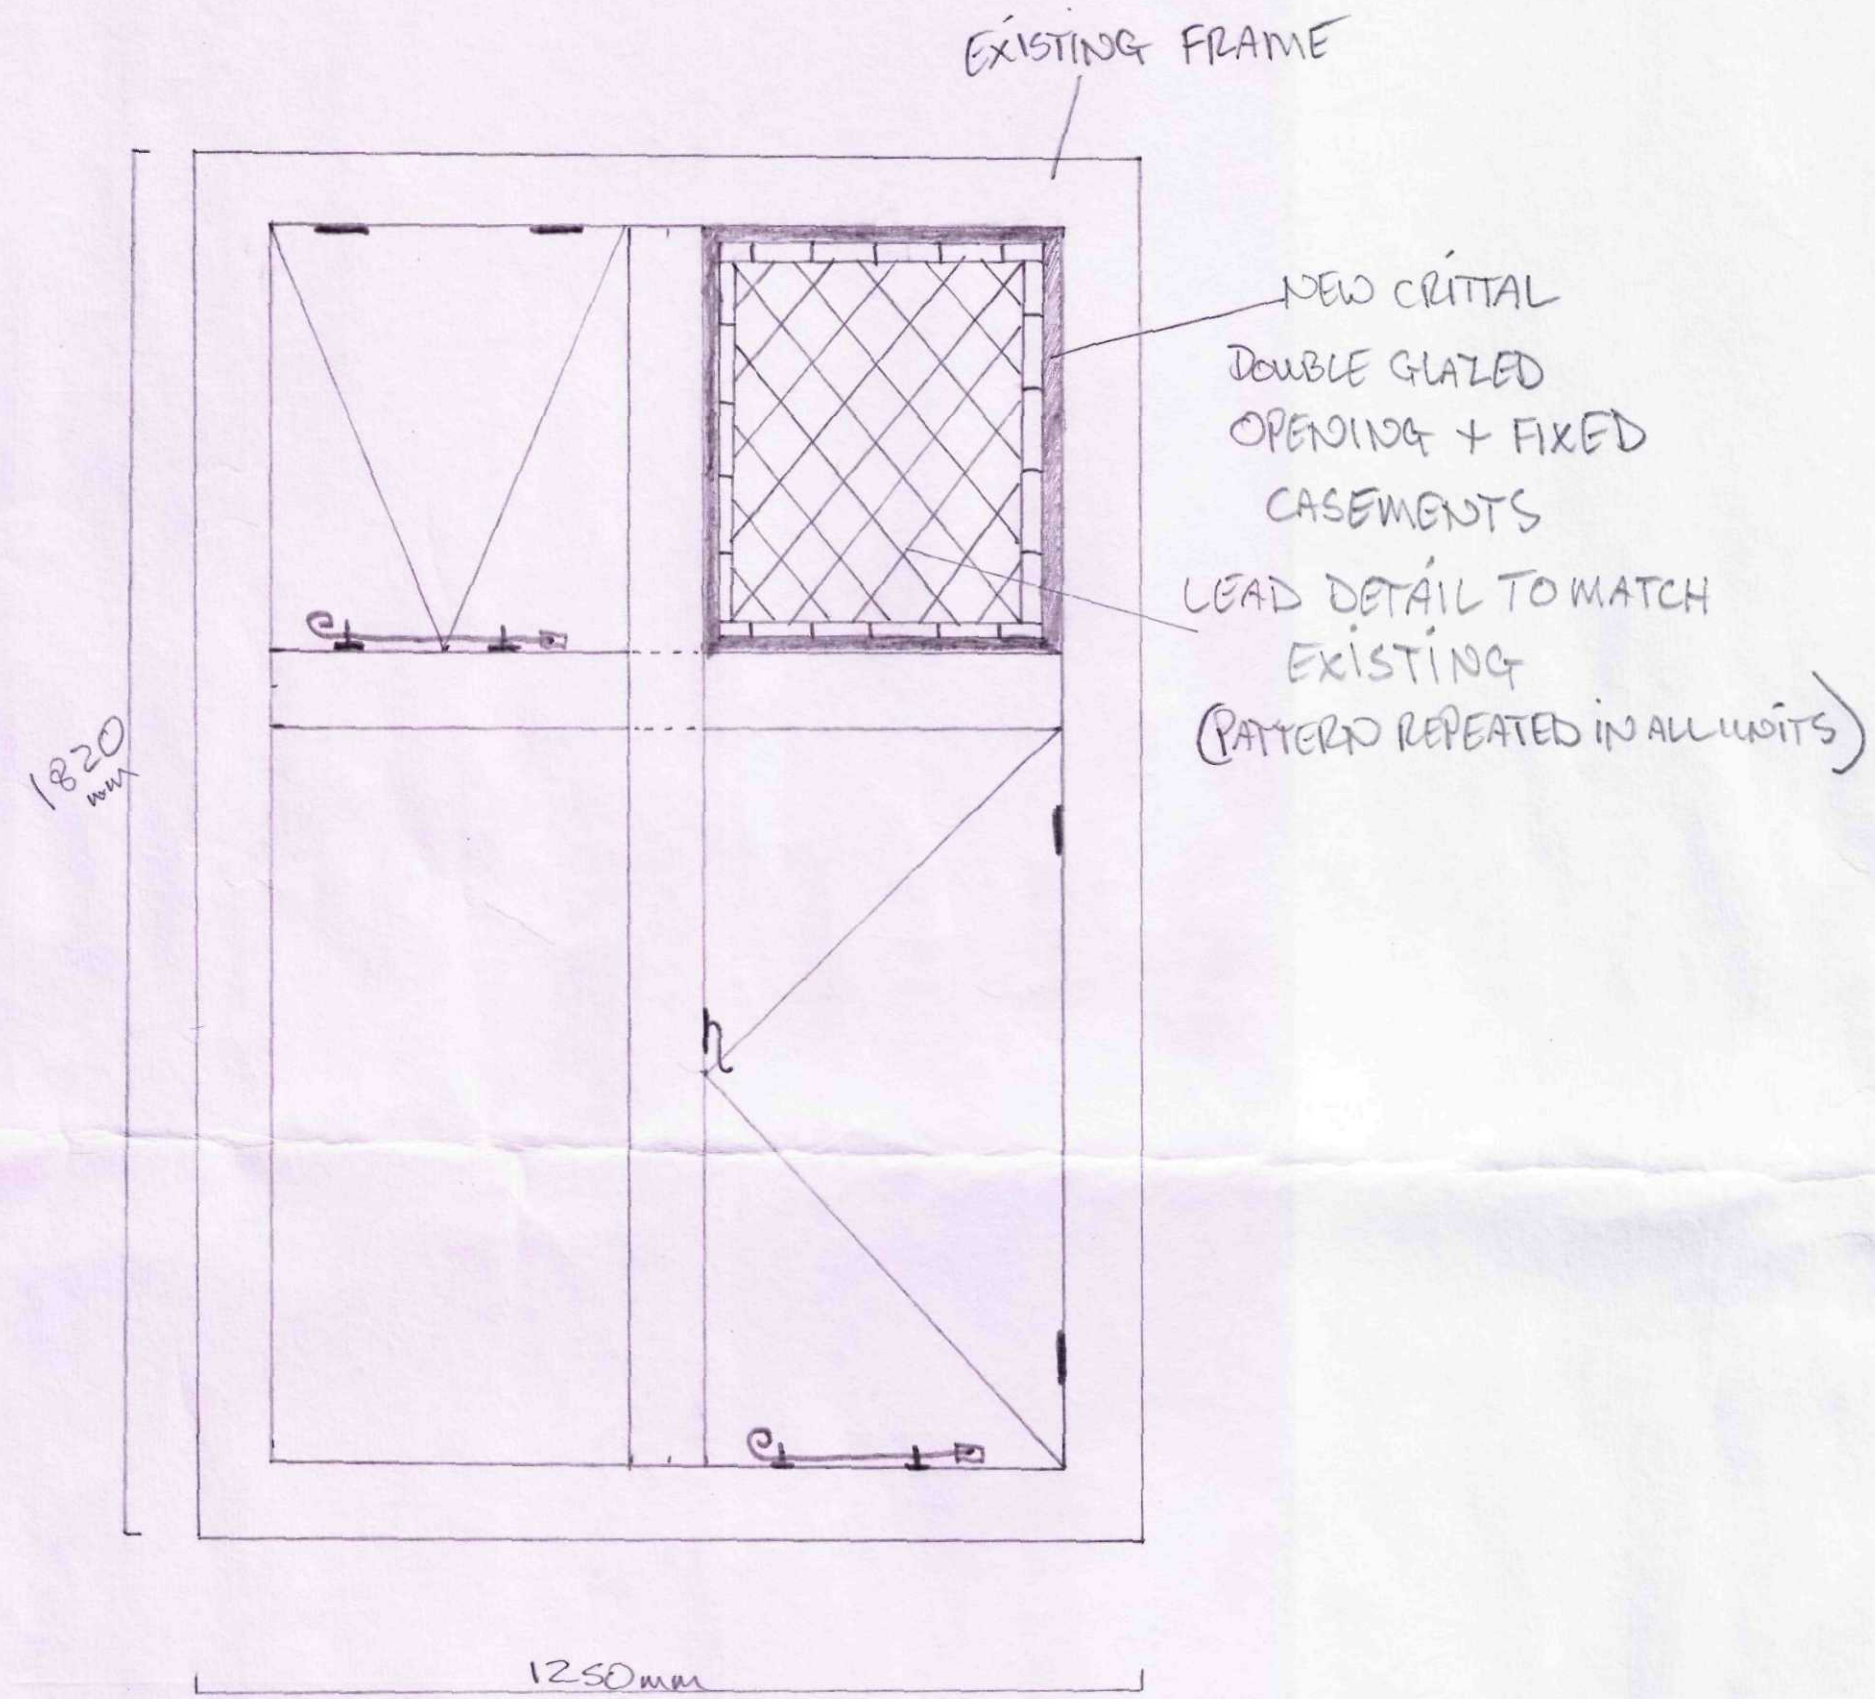


4x ABOVE 1250mm x 1820mm (MAIN HALL)
 1x ABOVE 1220mm x 1820mm (KITCHEN)

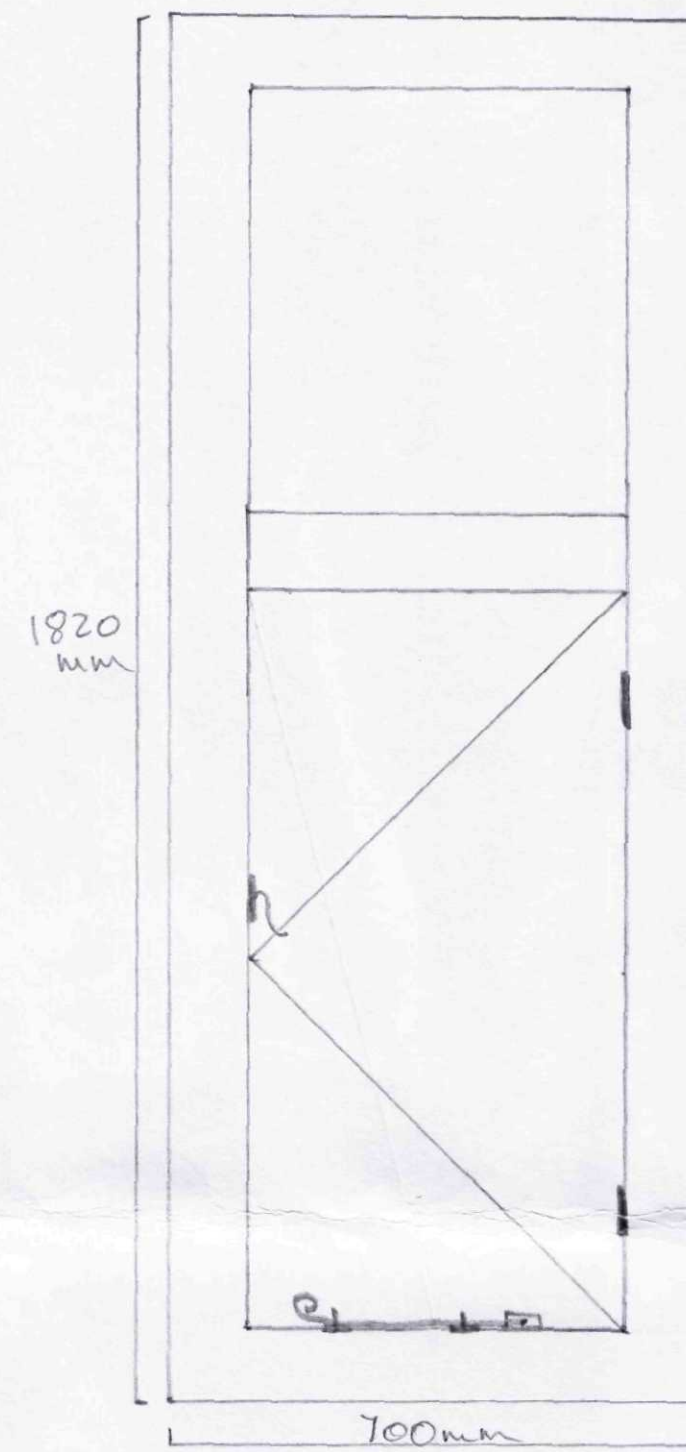

TRADITIONAL CASEMENT
 FASTENERS WITH DUAL SETTINGS
 TO BE USED (FOR VENTILATION)

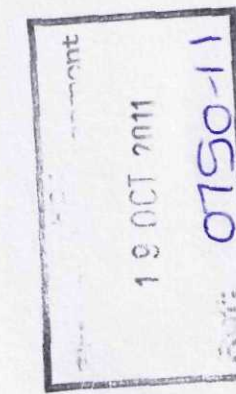

1x ABOVE 700mm x 1820mm (EXISTING GIRLS LOO)
 1x ABOVE 600mm x 1820mm (KITCHEN)

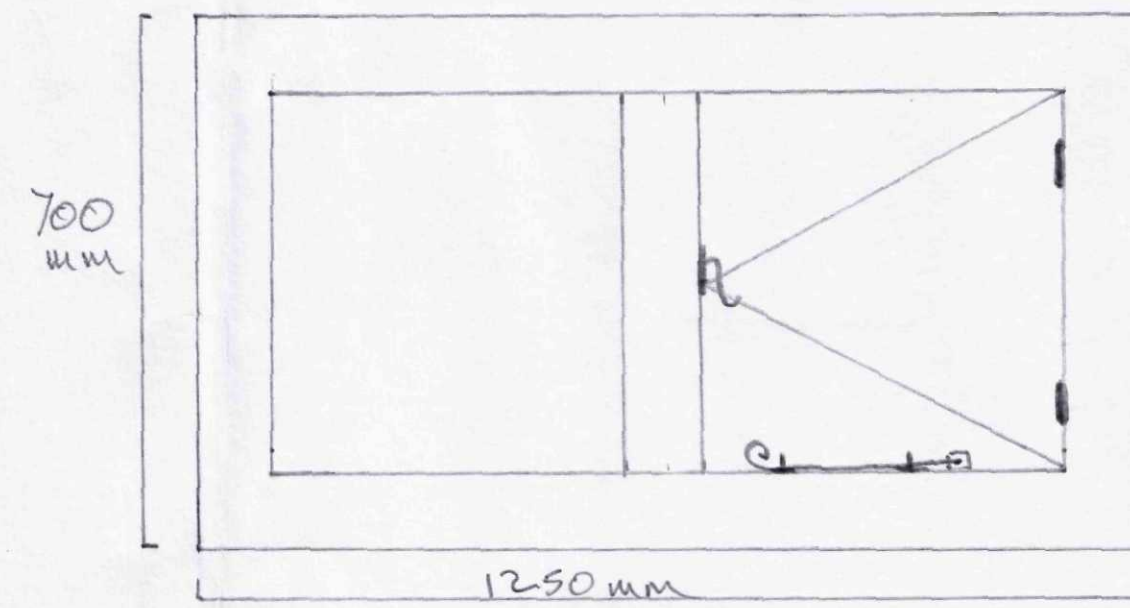

1x ABOVE 1250mm x 700mm (EXISTING BOYS LOO)