
SHDC
Planning & Development
0 8 SEP 2010
Ref: 0751-10

The Barn @ Chespool House "a"

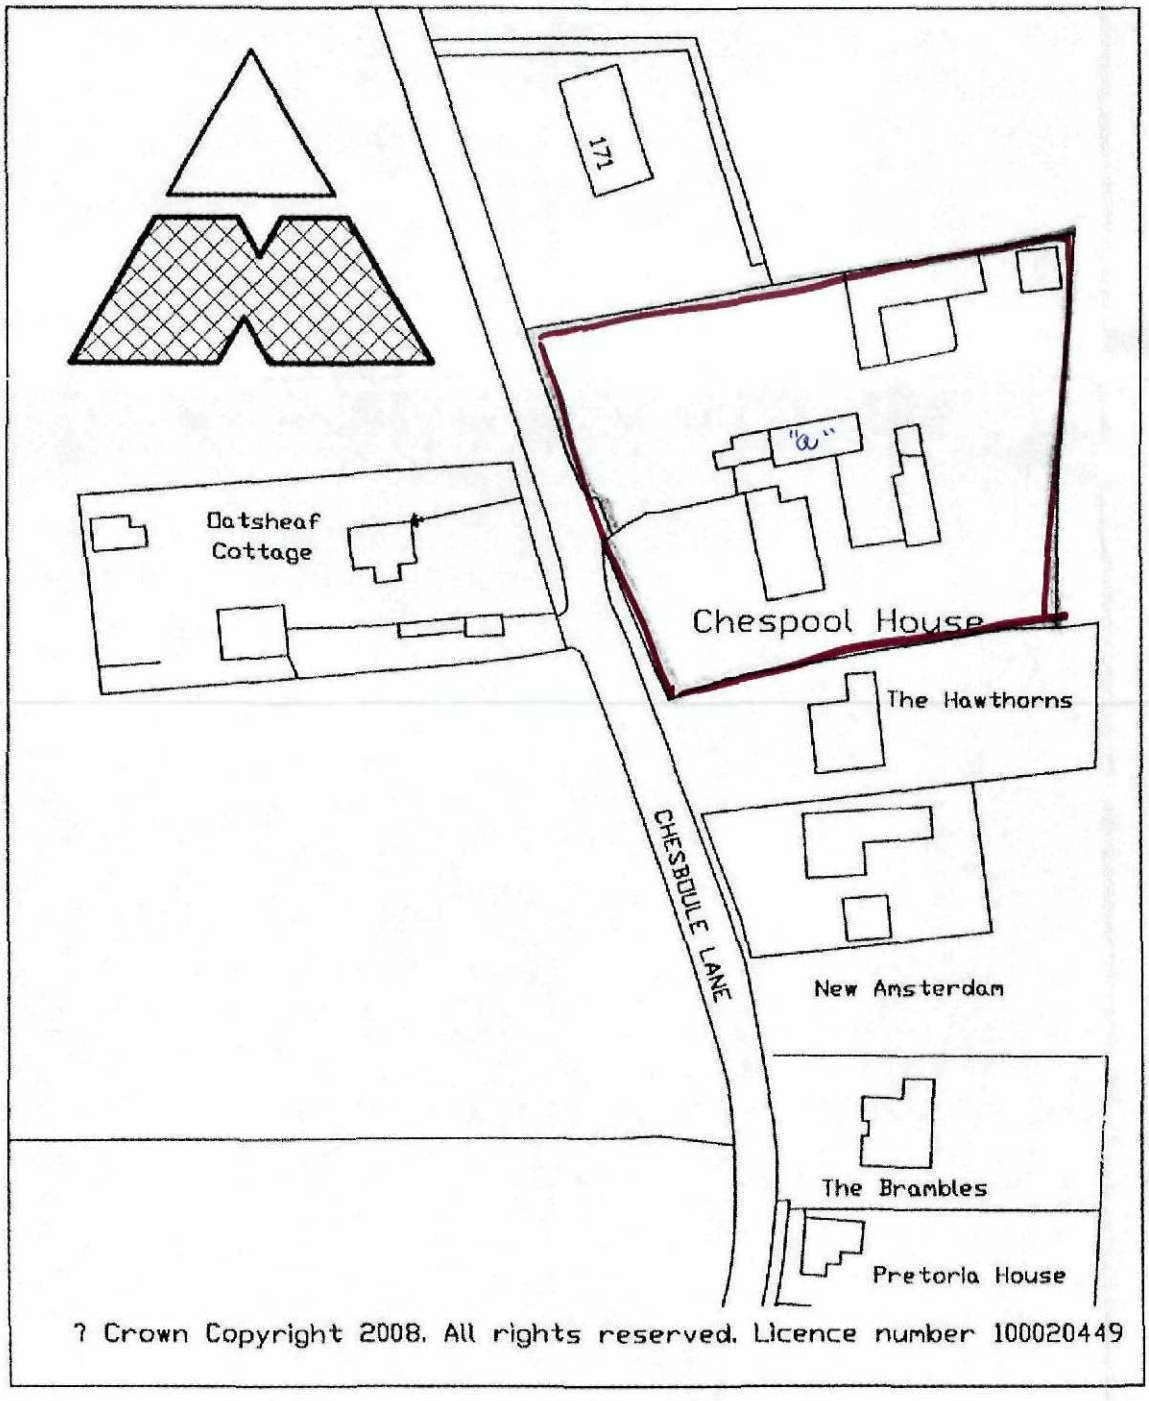

LOCATION PLAN 1:1250