



MONKS HALL FARM BARNS
SCALE 1:100

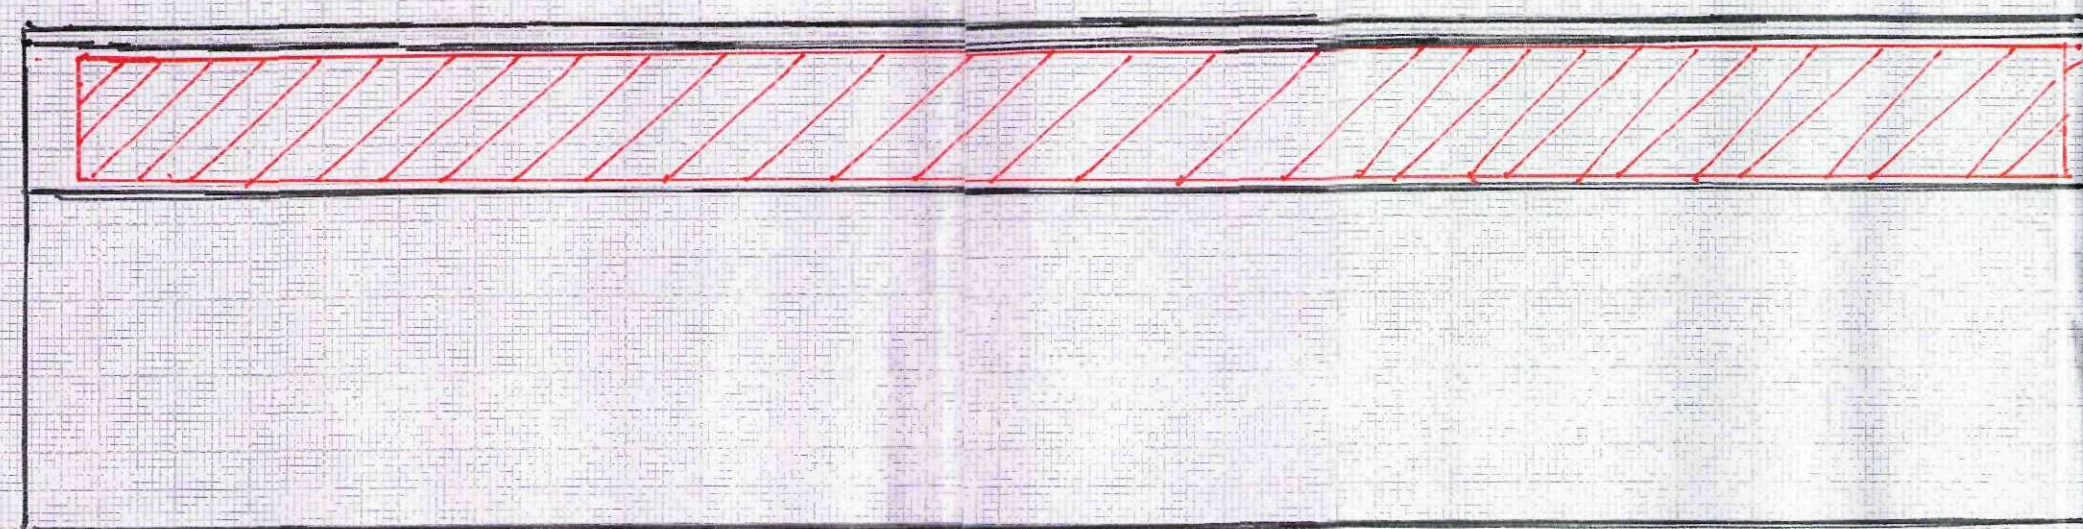


SOUTH


PROPOSED AREA
OF PANELS

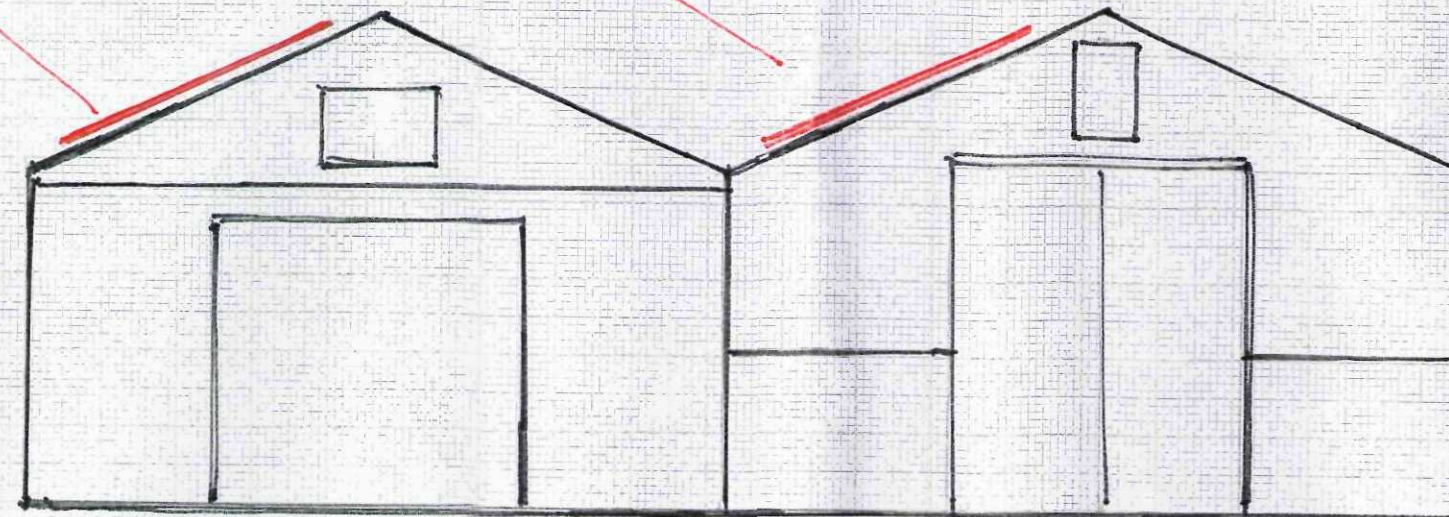

EAST

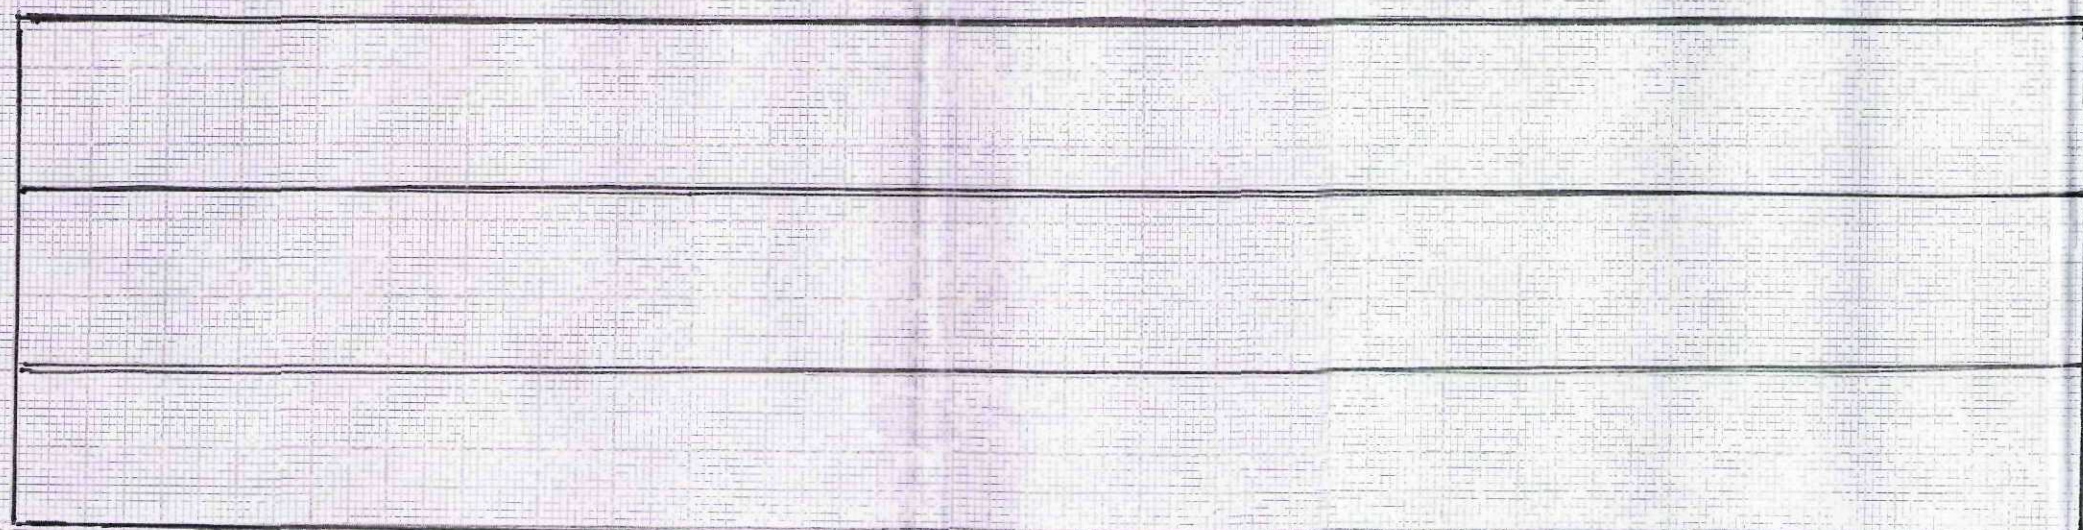

NORTH

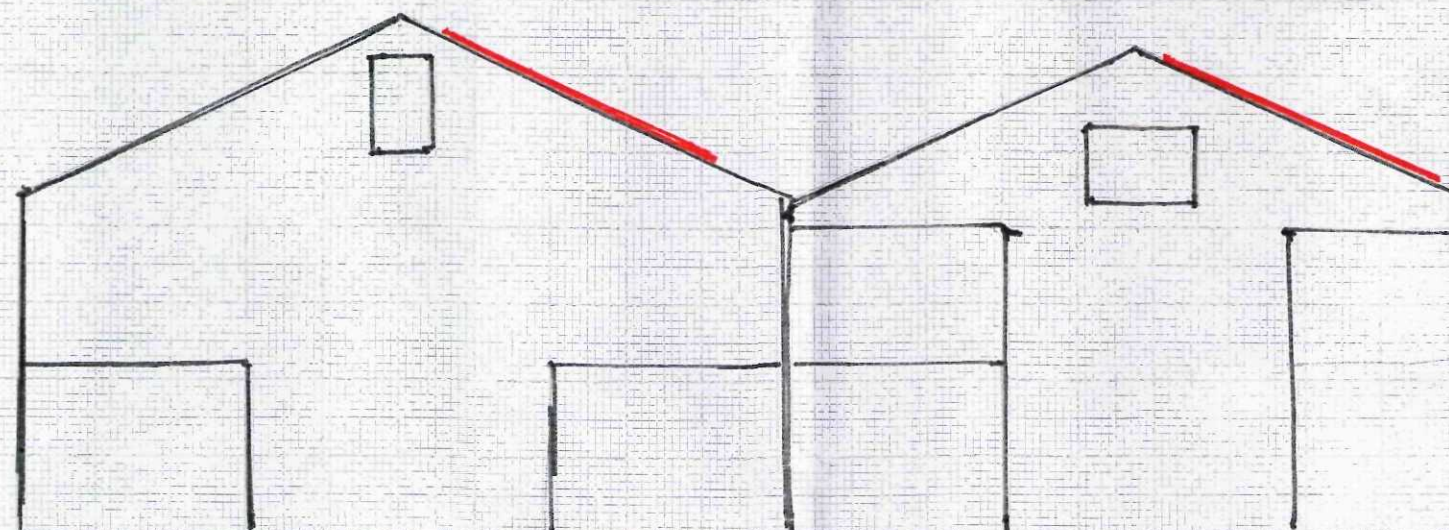

WEST

SHDC
Planning & Development
04 OCT 2011
Ref: 07SS-11