



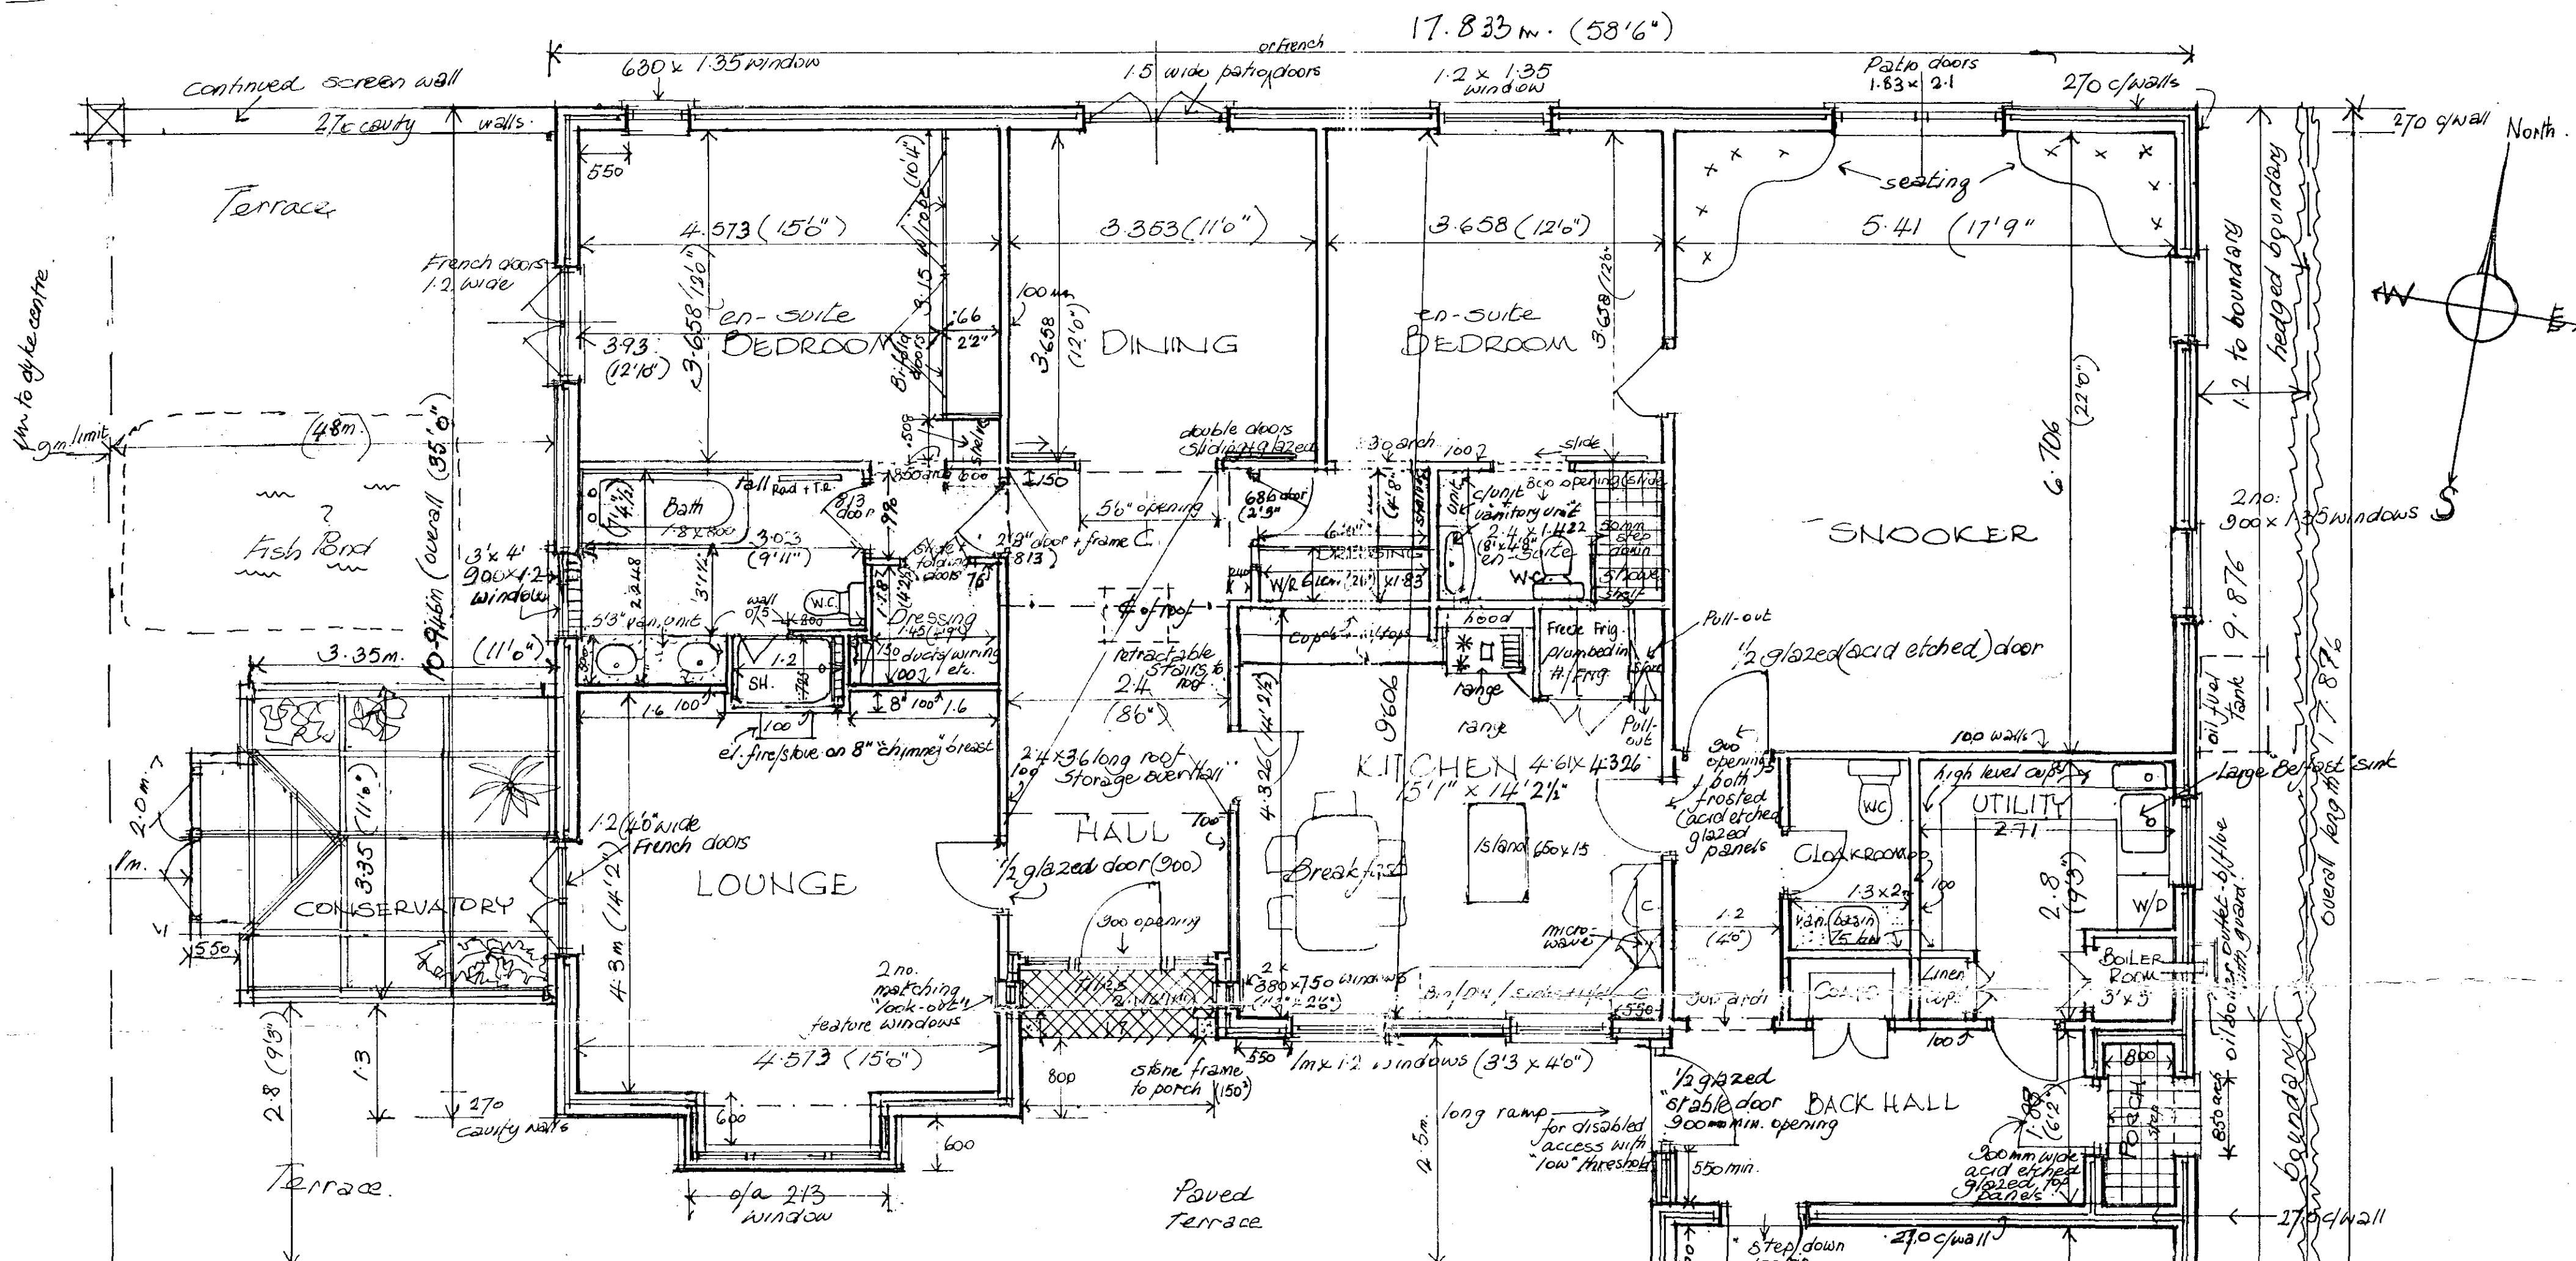

SCALE: 1:50m. FINAL LAYOUT for DWELLING • SILT SIDE • GOSBERTON

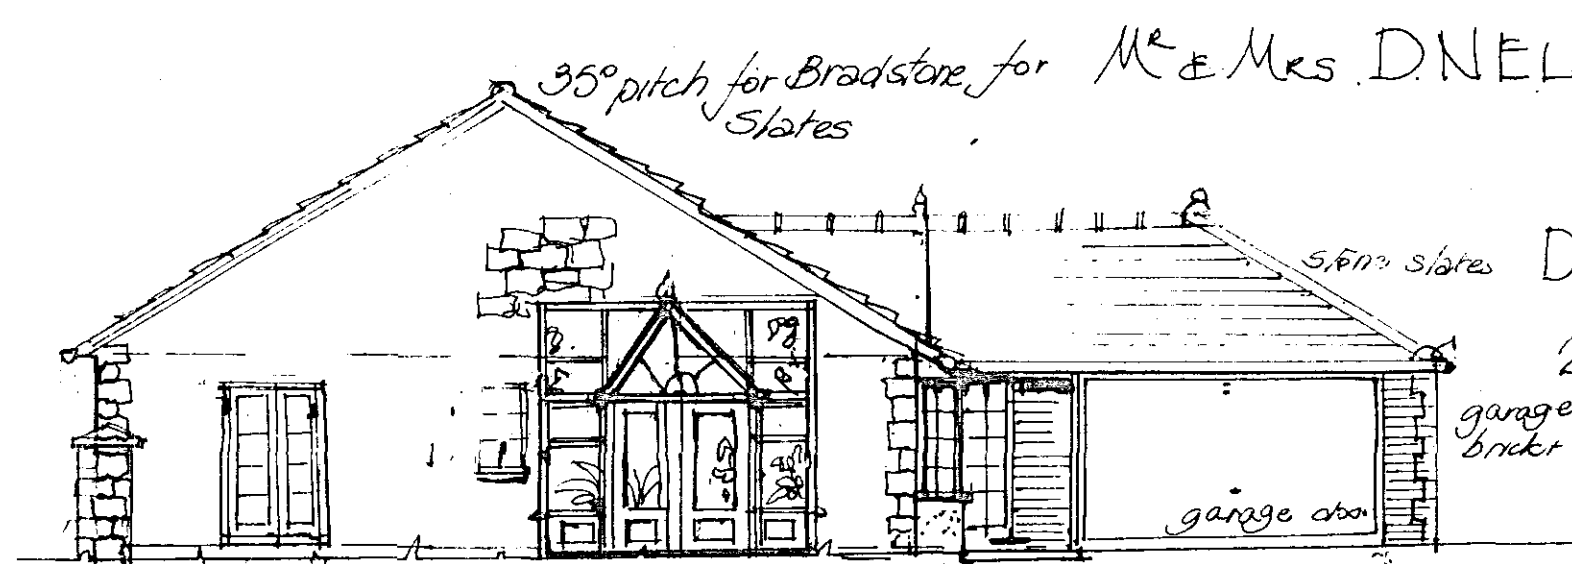

DRAFT ELEVATION from WEST showing SITING of CONSERVATORY (12' x 12') off LOUNGE

35° pitch for Bradstone for Mr & Mrs D. NELSON. 27th APRIL 04.
 Dwg No: 236/6A (amended measurements)
 20th MAY. 2004. Scale: 1:50mm.

Mary E. Cresswell MBIAI COIB
 4 Victoria Mews
 Spalding, Lincs
 PE11 1XL
 Tel: 01775 723656

**DETERMINED
PLAN**

76/104
 3 JUN 2004
 Planning & Development