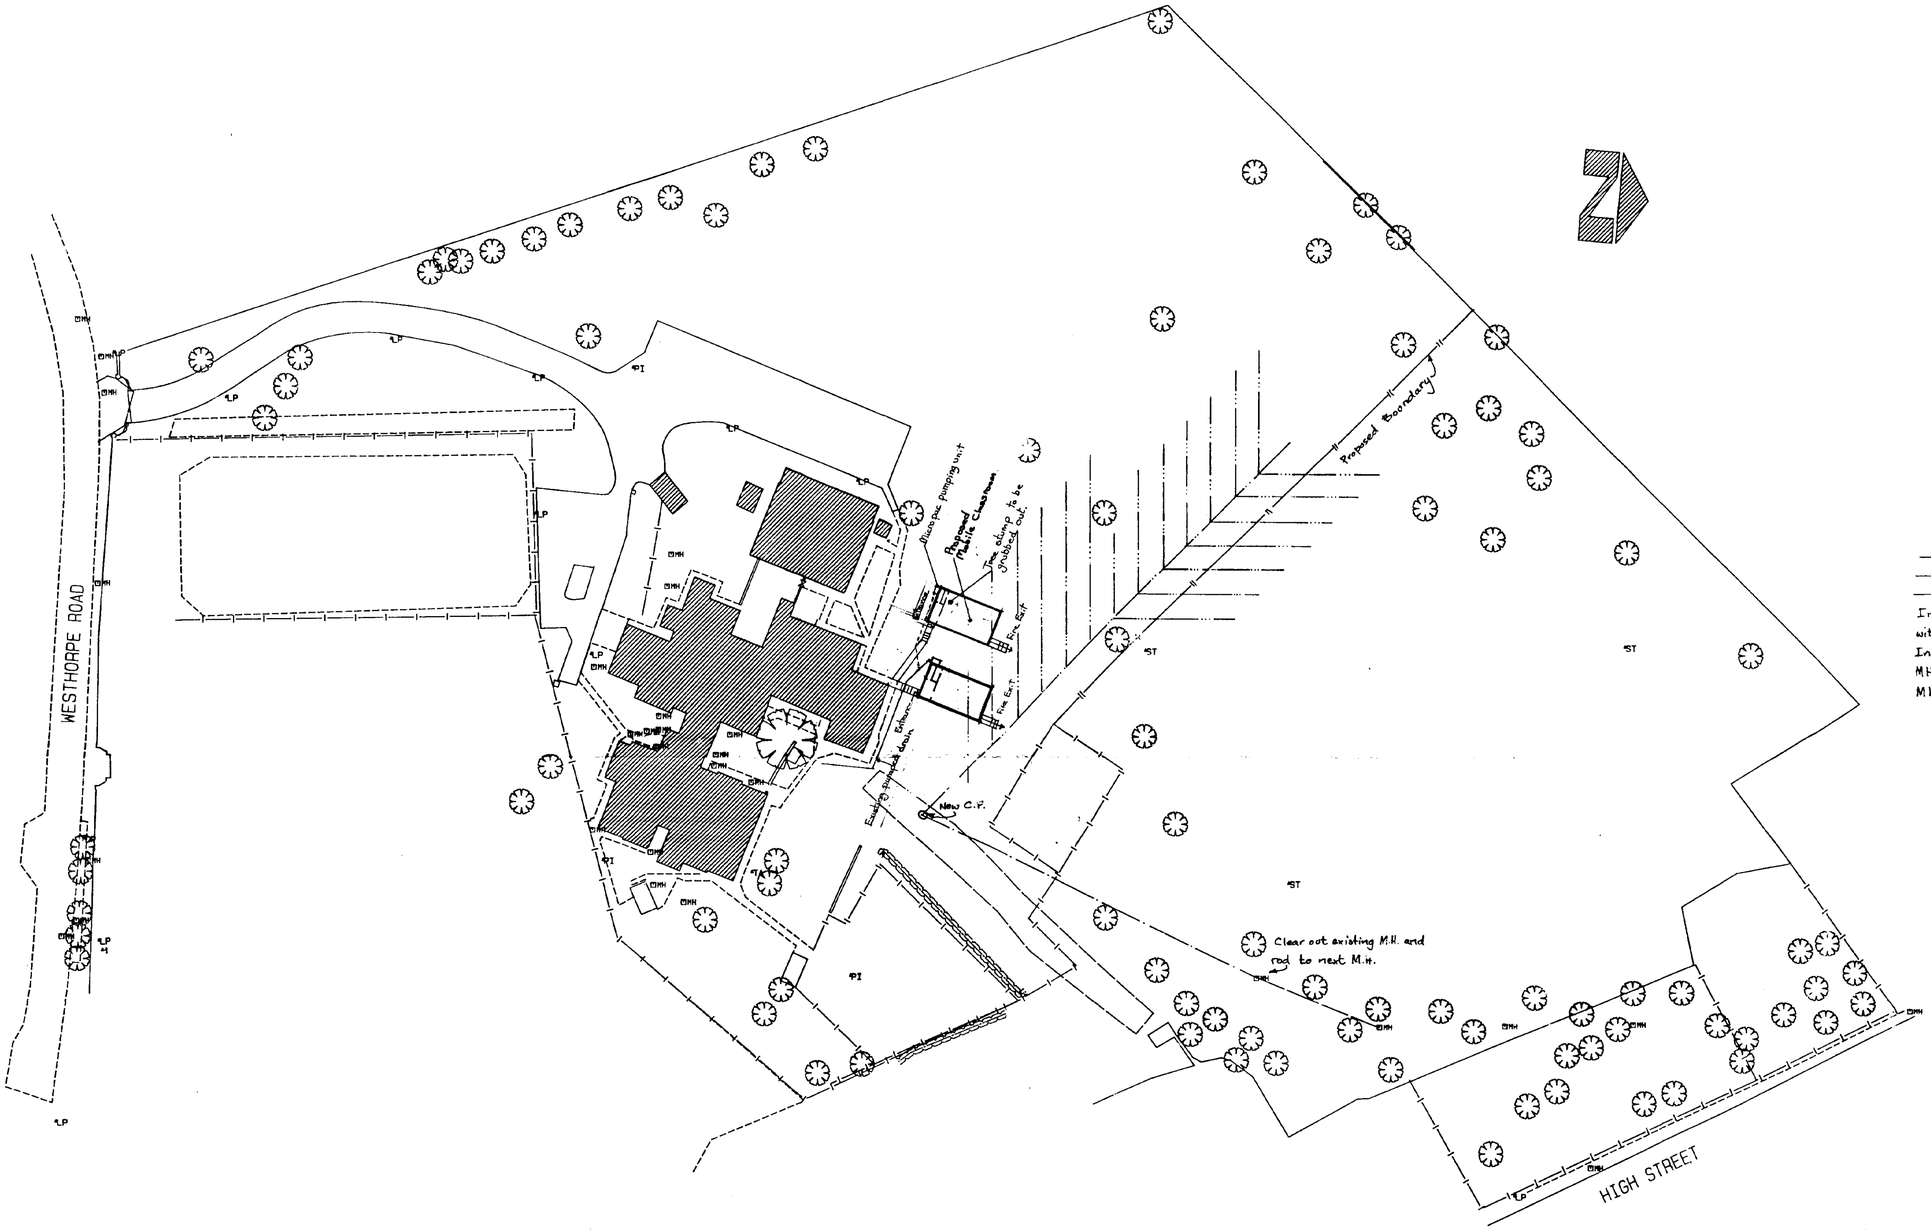


150mm 'R' drain
40x200 Geodrain
40x100 Geodrain
Include for new catchpit with Medium duty cover
Include for clearing out existing MH and rodding drain to next MH

Rev A 8.7.94 Revised position of mobile Portable Cabins unit shown.

project
GOSBERTON
GOSBERTON HOUSE
SPECIAL SCHOOL

PROPOSED MOBILE CLASSROOM

Lands & Buildings Consultancy
Keith Stevens Dipl Arch RIBA
General Manager
County Offices
Lincoln LN1 1ZA (0522) 552222 Ext.2654

drawing no. LBC/BS/D706X11
revision A

scale 1:500
date JUNE '94
drawn DRB

A Professional Consultancy of Lincolnshire County Council

SOUTH HOLLAND D.C.
HOUSING & PLANNING
29 JUL 1999
Ref: 0263/99

DETERMINED PLAN

NOTE
SEE DRWG. No. LBC/BS/D706X/2 FOR DETAILS OF MOBILE CLASSROOM.

10 5 0 10 20 30 40 50 60 70 80 90 100