
STUDIO 11 ARCHITECTURE

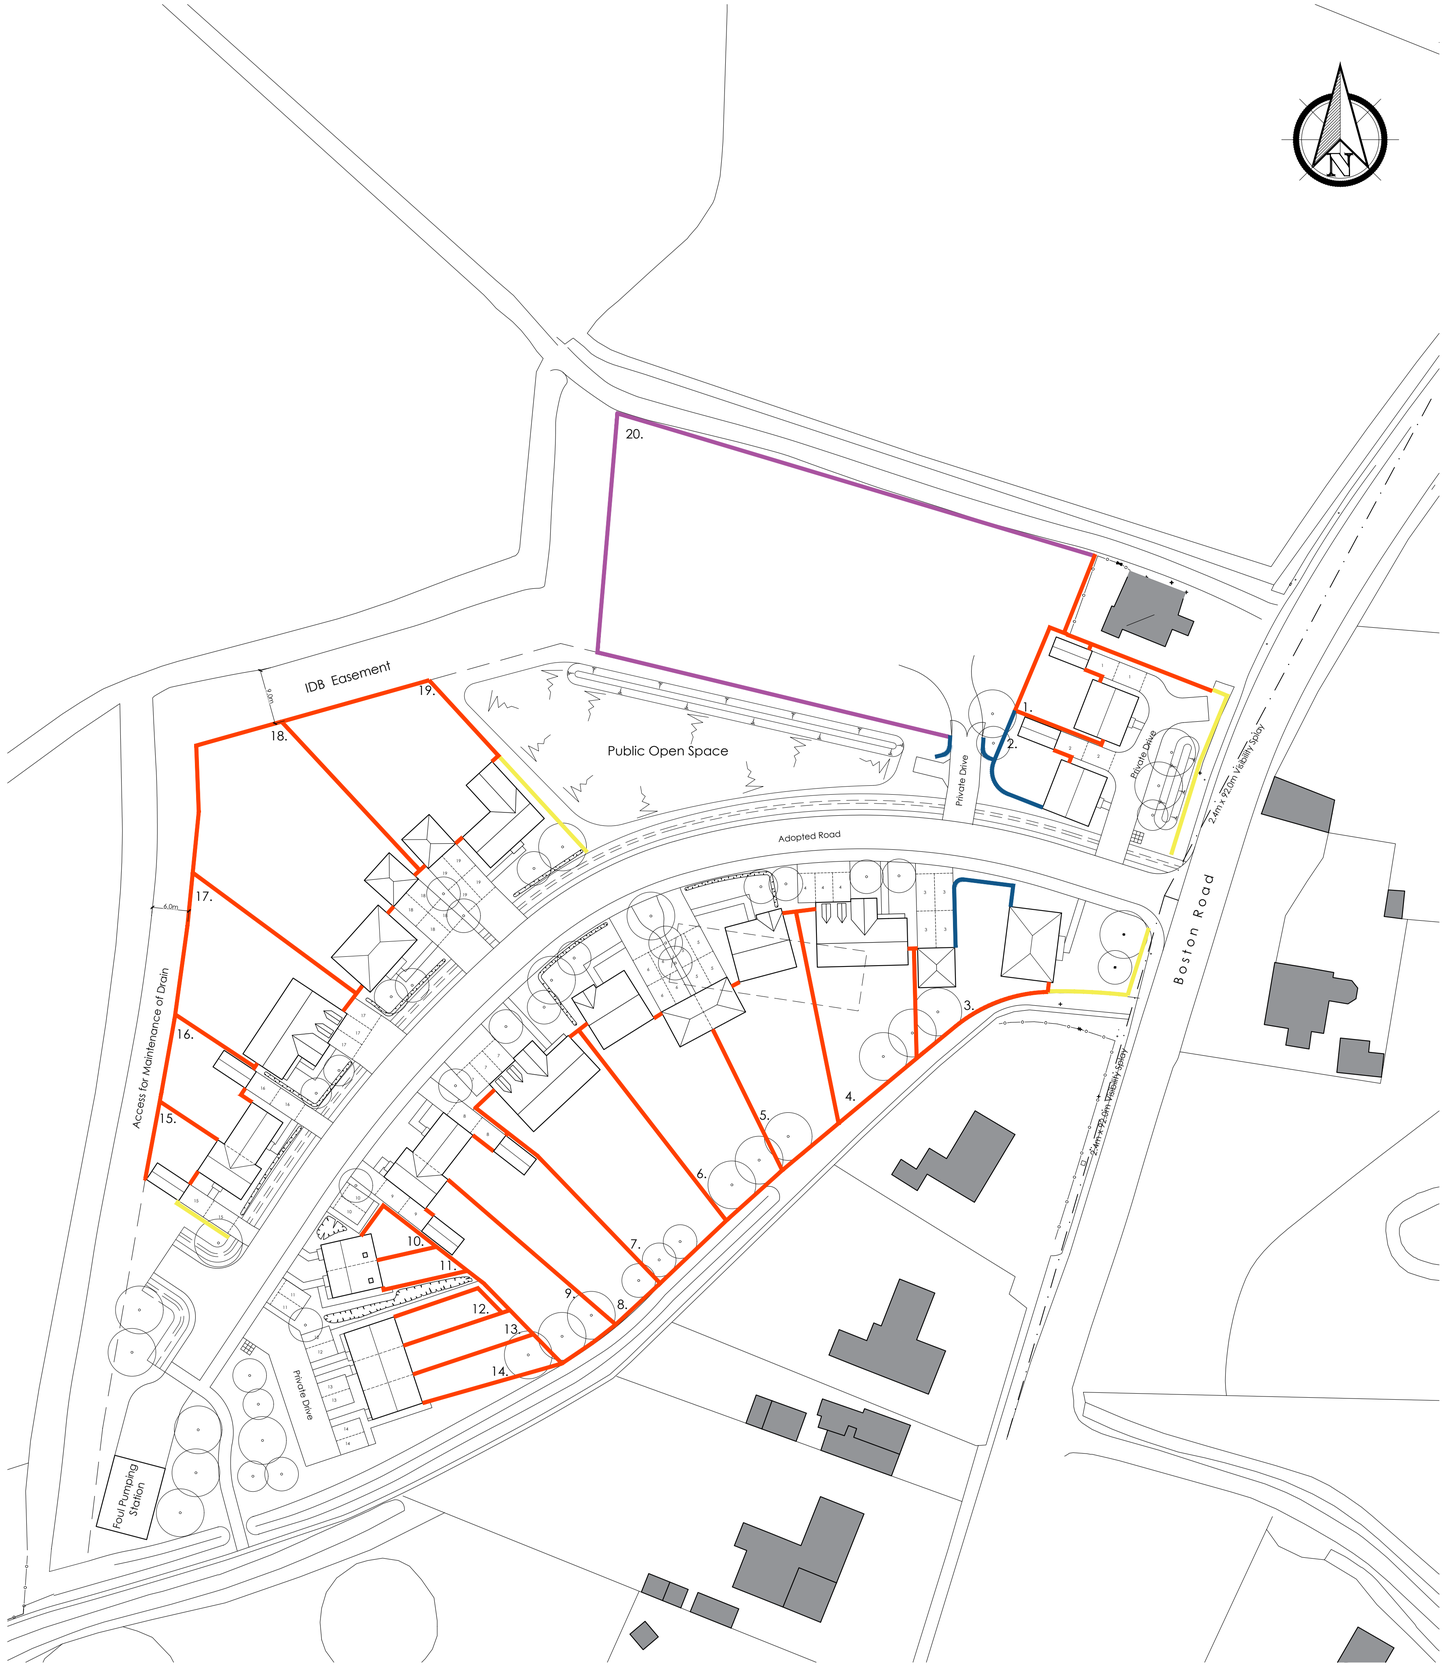

All discrepancies are to be brought to the attention of the below office.

The copyright to this drawing is owned by studio 11 architecture.

Key

- 1.2m Estate Rail Fence
- 1.8m Close Boarded Fence
- 1.8m Brick Wall
- 1.2m Post and Rail Fence

10m 0 10 20 30

1:500

REVISION	DATE	DRAWN	DESCRIPTION
M	31.07.2025	EG	Boundary treatment to Plot 3 updated.
L	21.05.2025	EG	Footprint to Plot 20 removed.
K	23.04.2025	EG	Drain to front of site updated.
J	18.03.2025	EG	Boundary treatment positions updated as per client instruction.
I	19.08.2024	EG	Post and rail fencing added to Plot 20.
H	13.07.2023	EG	Gates/ wall to Plot 20 amended.
G	02.06.2023	EG	Boundary Treatment to Plot 1 boundary added.
F	23.11.2022	EG	Robin roof updated.
E	18.11.2022	EG	Updated to suit revised layout.
D	18.10.2022	OS/EG	Plots 10-14 boundaries amended to suit housetype changes.
C	31.08.2022	EG	Boundary treatments updated to suit new layout.
B	10.02.2022	EG	Parking arrangements amended and Plot 20 updated.
A	22.12.2021	EG	Amended to show 6m easement to the drain running West of the site.

STUDIO11 architecture

KING'S LYNN INNOVATION CENTRE,
INNOVATION DRIVE, KING'S LYNN,
PE30 5BY

T: 01553 970033
E: design@studio11architecture.co.uk
W: www.studio11architecture.co.uk

CLIENT RTW Construction & Developments Ltd

PROJECT Proposed Residential Development on land off Boston Road, Gosberton

DRAWING Boundary Treatment Plan

DRAWN	PROJECT DESIGNER	PROJECT DIRECTOR
EG	KB	KB

DATE	SCALE	PAPER SIZE
10.11.2021	1:500	A1

DRAWING NUMBER 525.BT.01

Working in partnership with **Ralph Charman Associates** & **Eleven Consultants**

ARCHITECTURE