

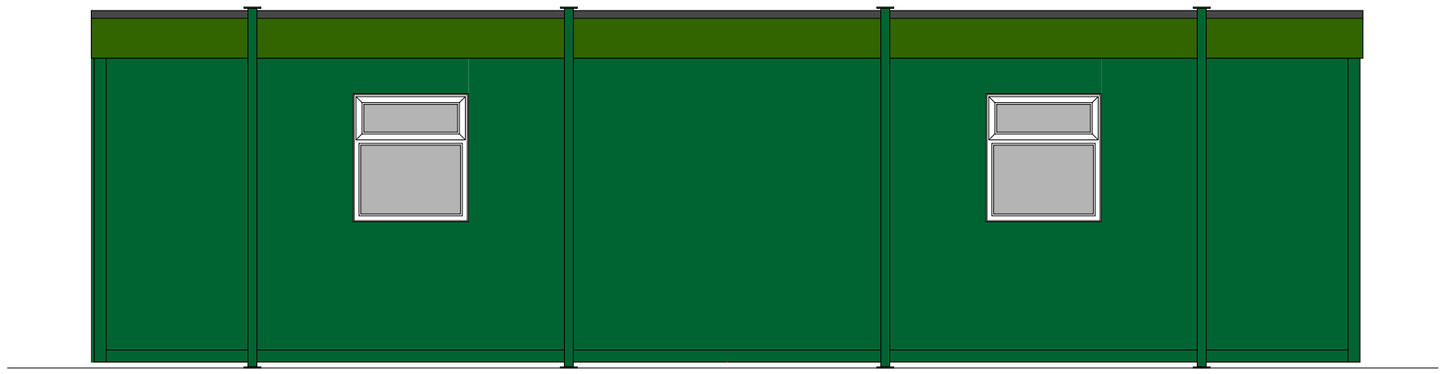



Elevation - C

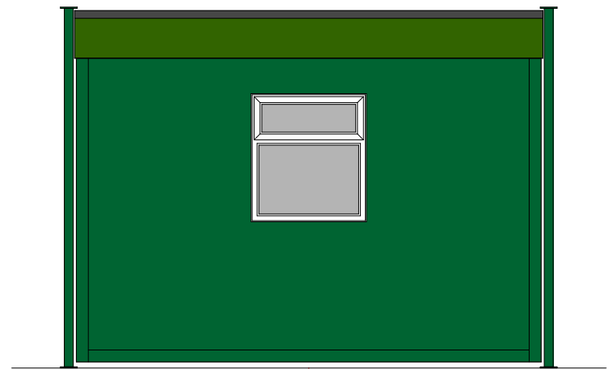


Elevation - D

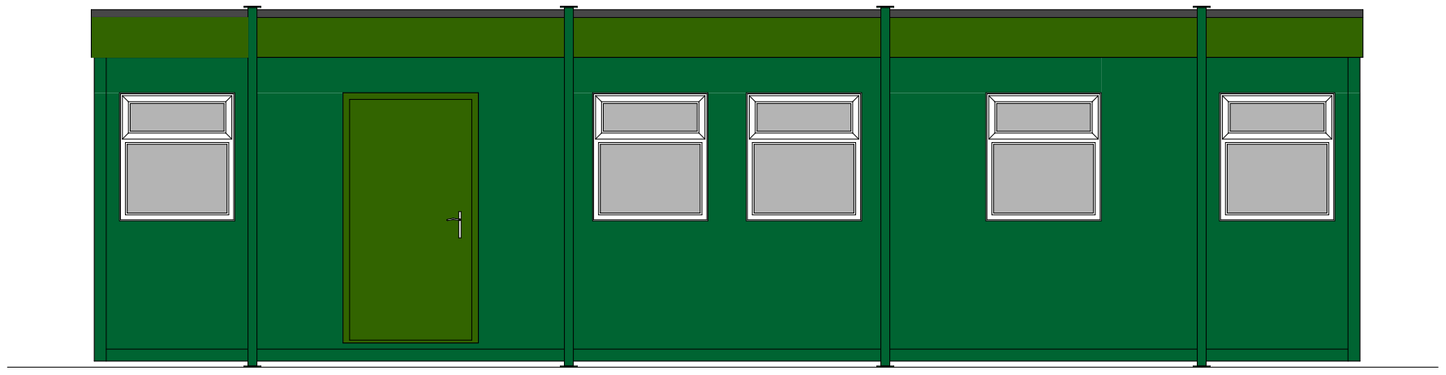

Elevation - A

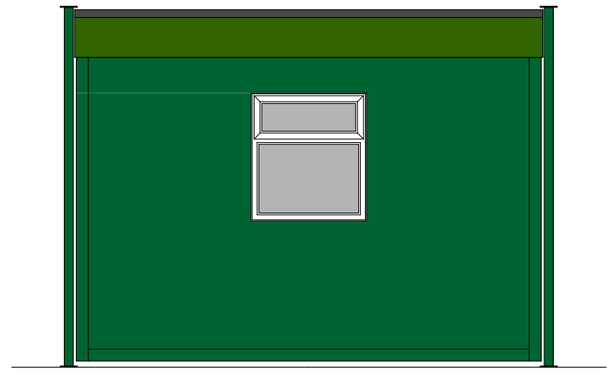

Elevation - B

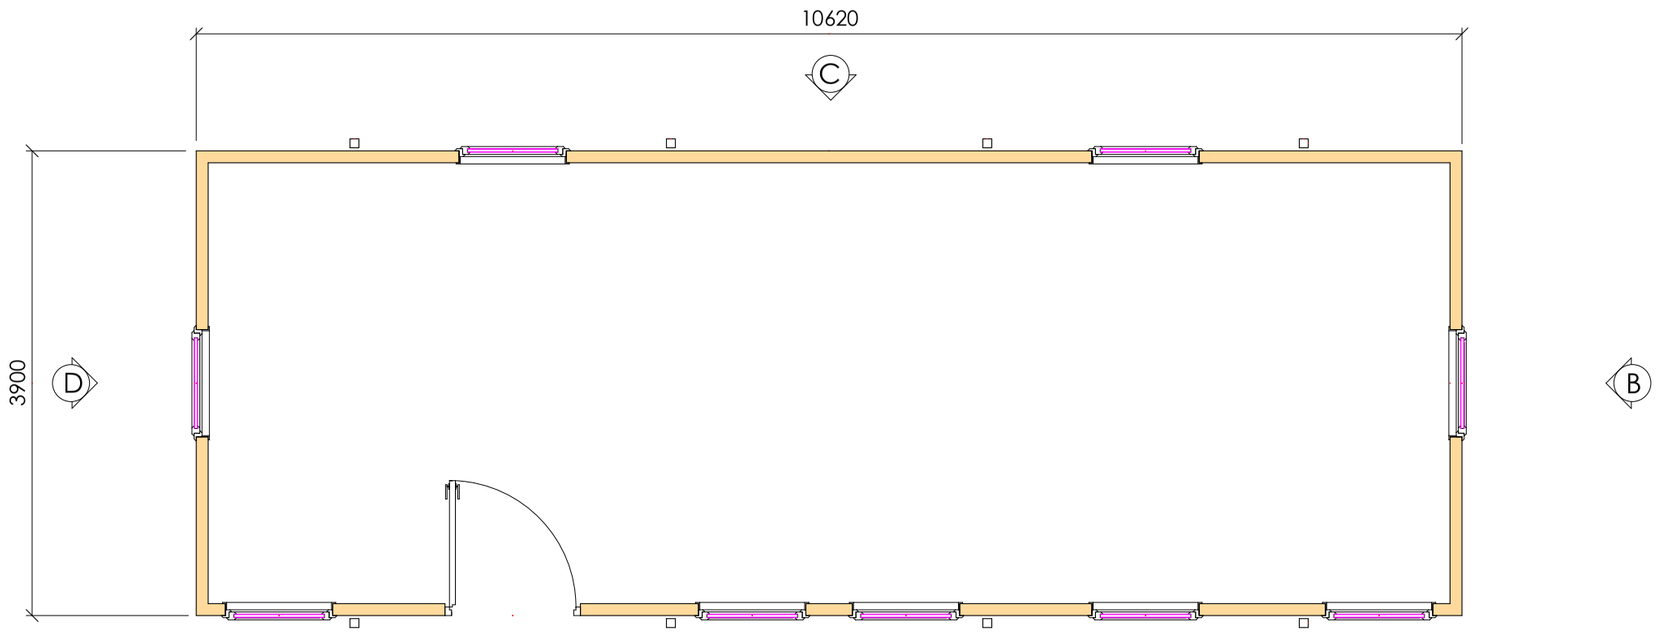

Plan

DO NOT SCALE DRAWING - WORK TO FIGURED DIMENSIONS IN ALL CASES

ADDS

Architectural Design
& Draughting Services

Tel : 01904 762691
Mobile: 07913 295205
Email: info@addsyork.co.uk
Web: www.addsyork.co.uk

All Dimensions in millimetres unless otherwise stated

This drawing must not be re-issued, loaned or copied without the permission of ADDS
Tel: 01904 762691

Drawn By: Paul Roberts
Date: July 2018

Drawing: Plan & Elevations

Project Phase: Planning

Client
Gosberton House Academy
Westhorpe Road
Gosberton
PE11 4EW

Project
Proposed Modular Building

Rev | Date

A2 1:50

Drawing Number
18-130

Sheet 1 of 1 | Revision 0