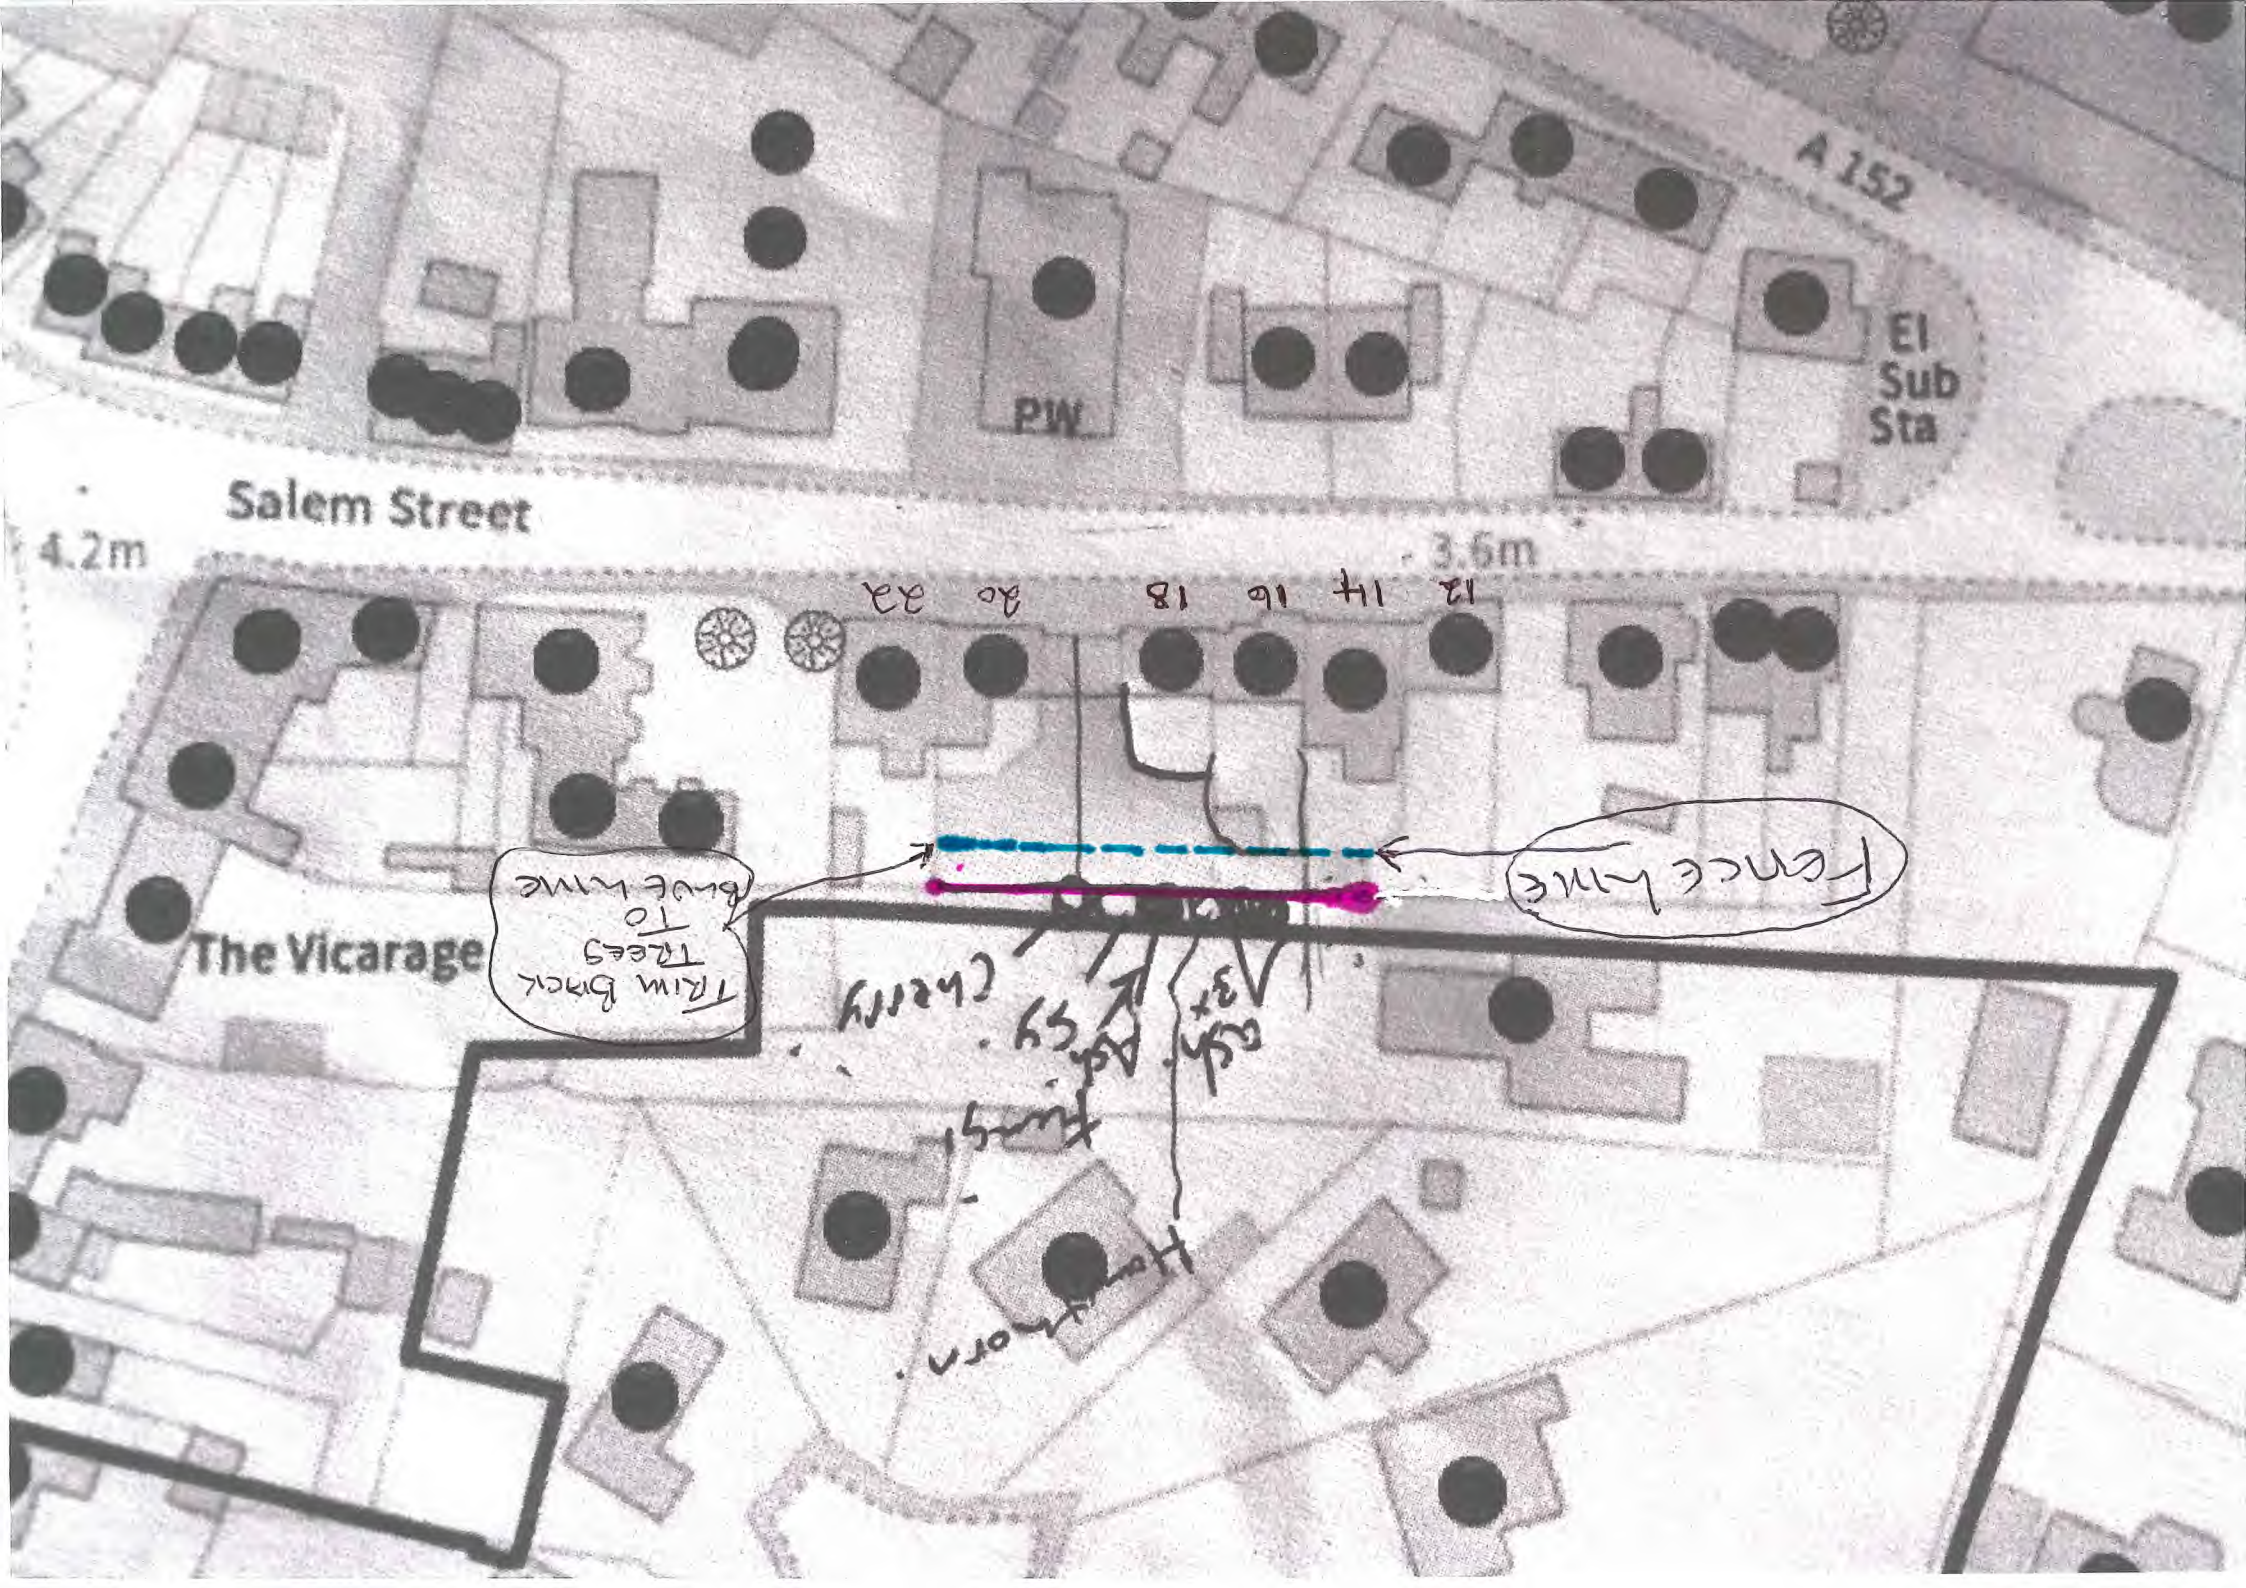

A 152
PW
El Sub Sta
Salem Street
4.2m
3.6m
12
14
16
18
20
22
The Vicarage
Trim Bhrck Trees To Blue line
Fence line