


SCALE 1:50

FRONT ELEVATION

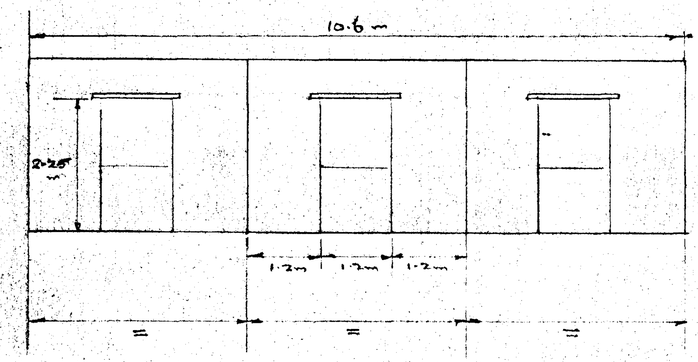


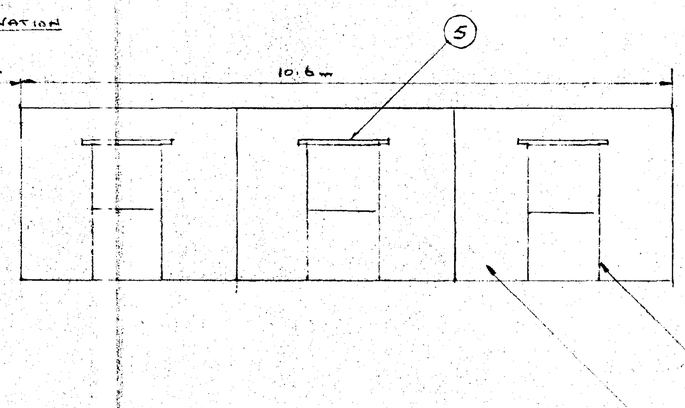

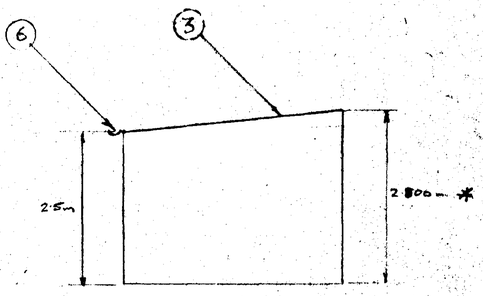


END ELEVATION


PAINT: ICI DULUX WEATHERSHIELD SMOOTH MASONRY PAINT: AUTUMN STONE COLOUR ⊗

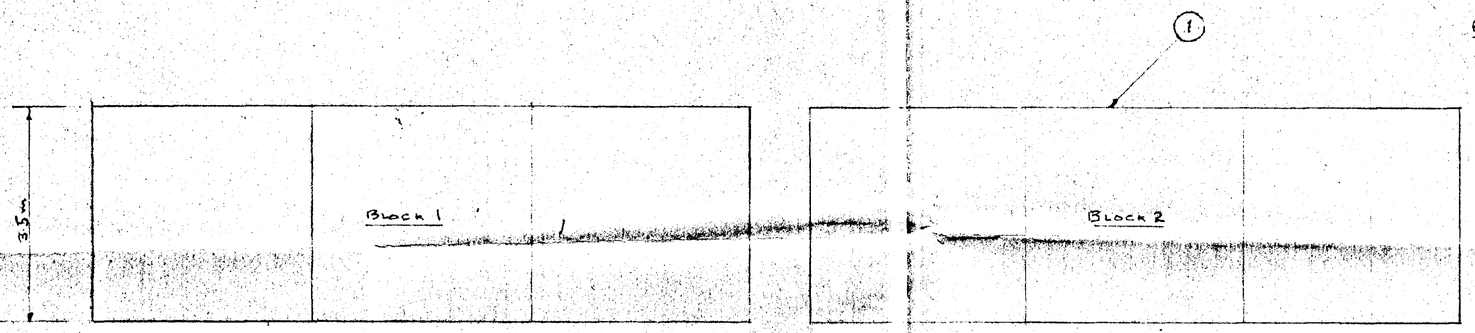

PLAN

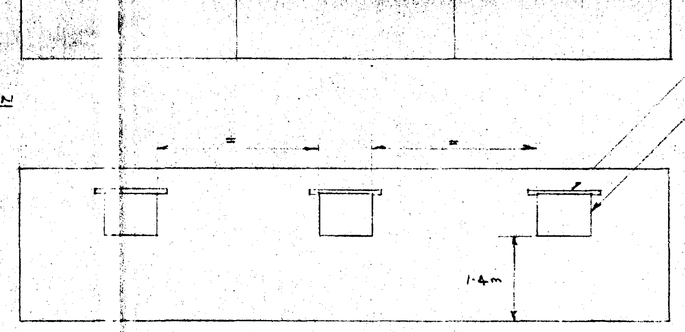

REAR ELEVATION
(FOR BOTH BLOCKS)

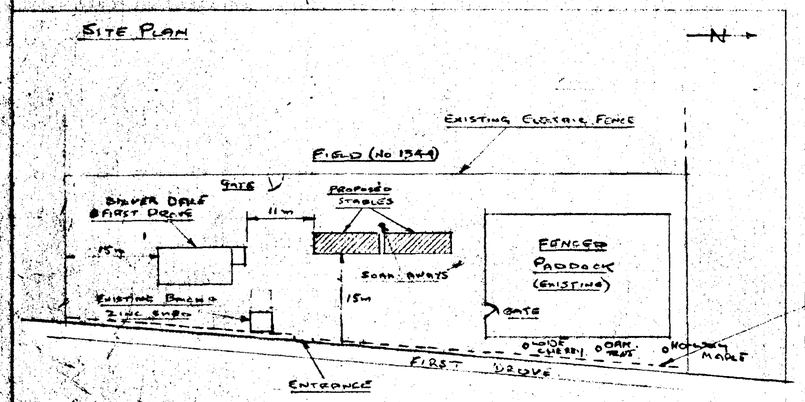

HAWTHORN HEDGE (DOUBLE ROW), 60cm CENTRES, TO 2m HIGH. PLANTED 1.5m IN FIELD FROM ROAD EDGE ⊗

1. WALLS: 225×100×400mm SOLID CLINKER BLOCKS -
RENDERED & PAINTED WITH STONE COLOURED
MASONRY PAINT TO SPEC. SHOWN. *
2. WOODEN STABLE DOORS & FRAMES
3. CORRUGATED ZINC SHEETING
4. WOOD FRAMED WINDOWS 900 × 700mm (CENTRAL TO EACH STABLE
5 CONCRETE LINTELS
6 PLASTIC GUTTERING

AMENDMENT 1. - (SEE *) 29.6.95

AMENDMENT 2 - LANDSCAPING & COLOUR SEE ⊗ 20.7.95

SOUTH HOLLAND DC
HOUSING & PLANNING
27 JUL 1995
Ref: 0751 | 95

PROPOSED STABLES FOR MR D. MILLS, SILVER DALE, FIRST DROVE
GOSBERTON CLOUGH, SPALDING, LINCS 22.5.95