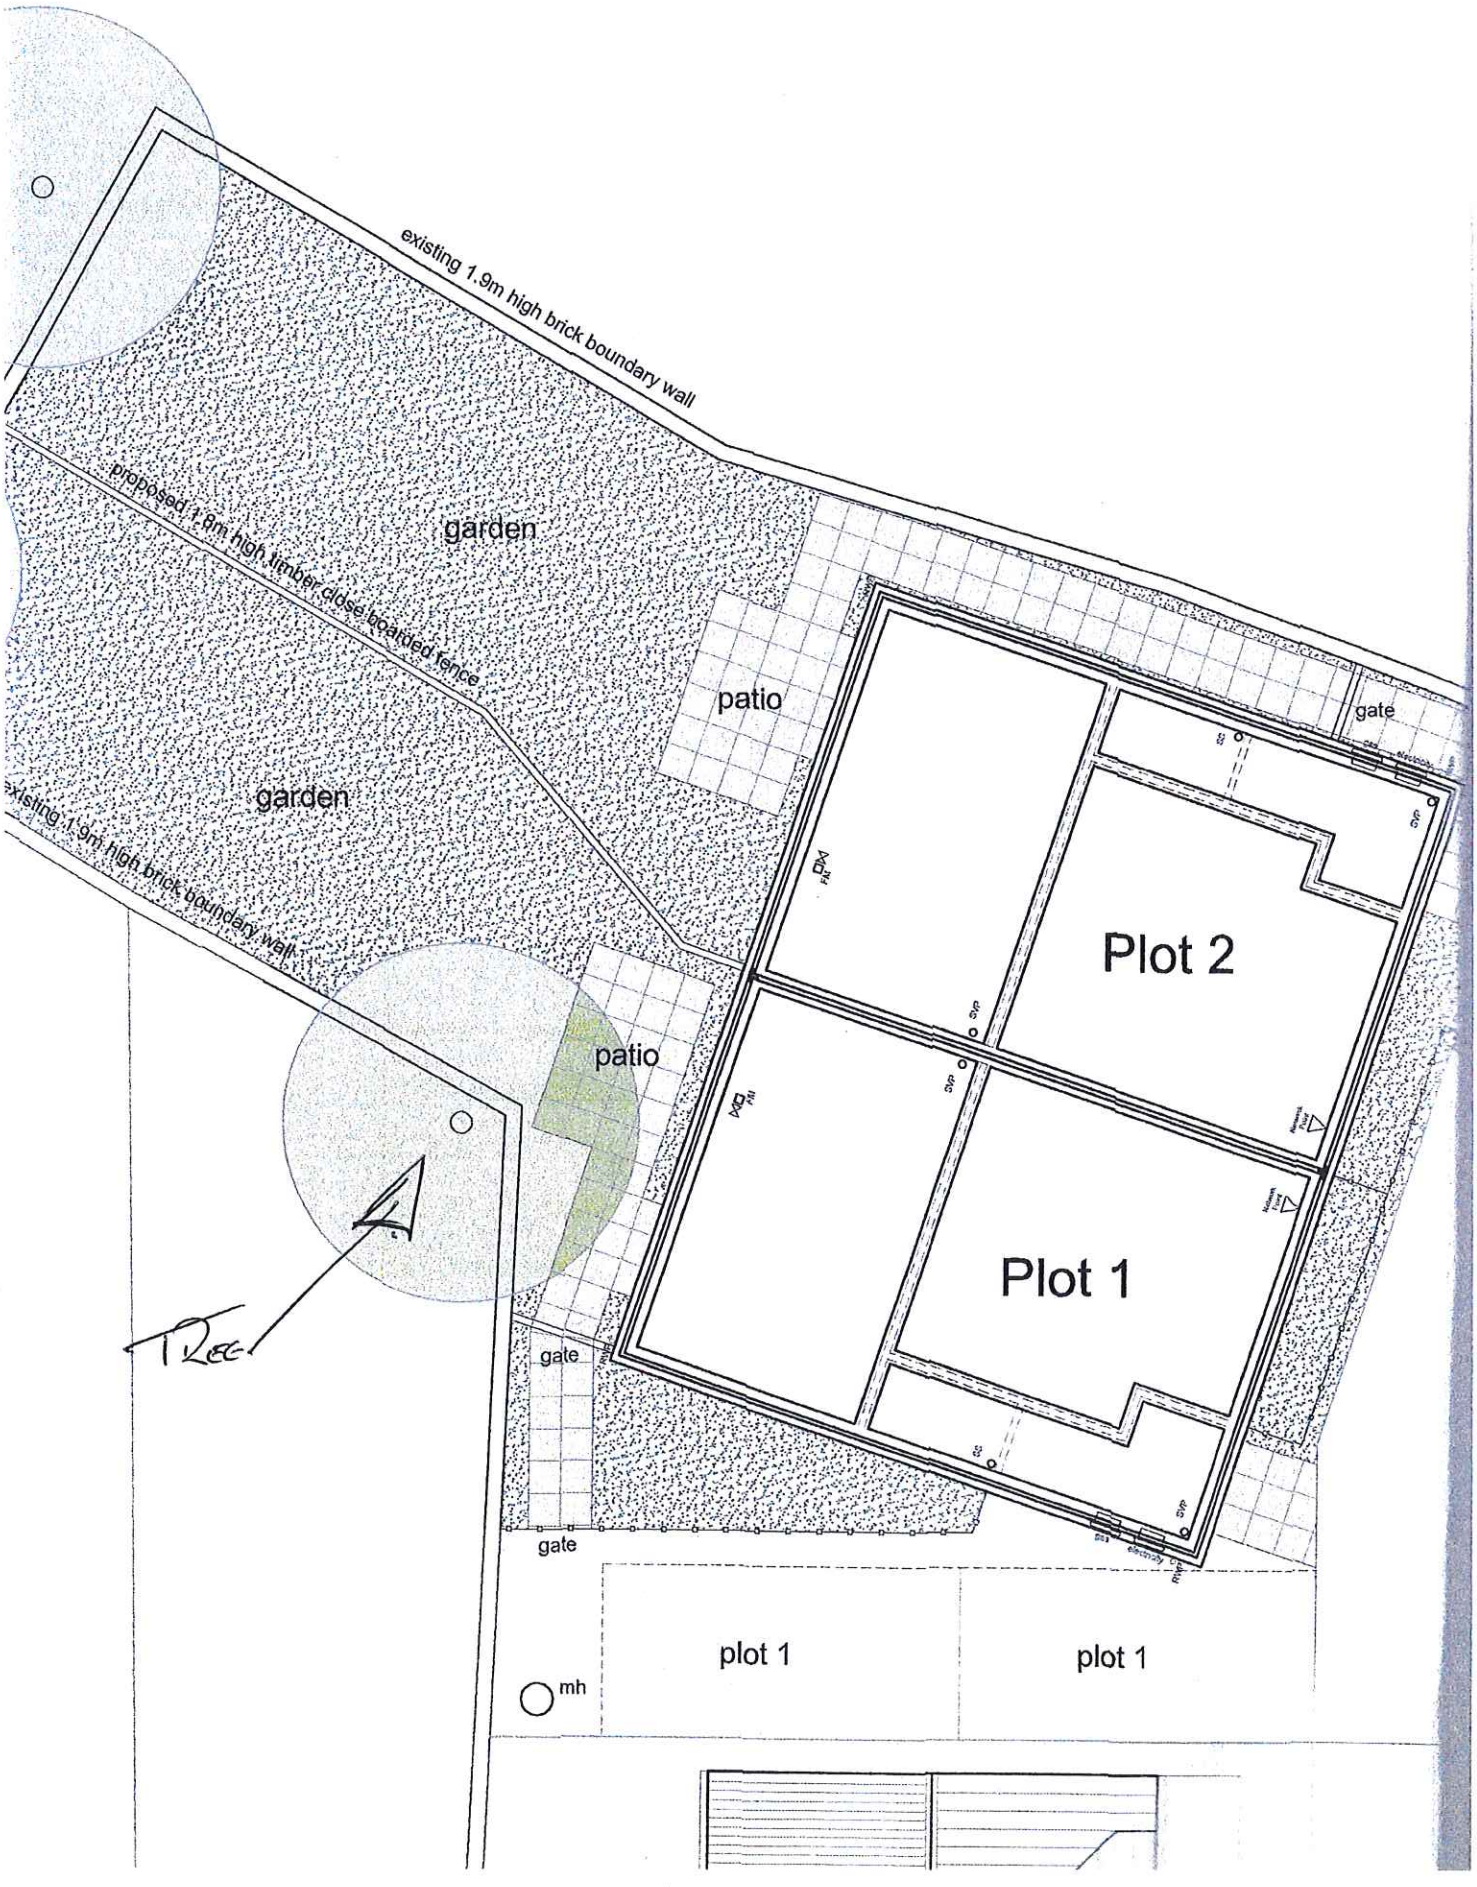

existing 1.9m high brick boundary wall
proposed 1.8m high timber close boarded fence
garden
garden
existing 1.9m high brick boundary wall
patio
patio
gate
Plot 2
Plot 1
gate
gate
plot 1
plot 1
mh
TREE