LANDSCAPING, TREE AND SHRUB PLANTING

A- SILVER BIRCH (BETULA PENDULA) FEATHERED

all planting to be in accordance with BS 4428: 1989 and ammendment no. 1 (1991)

all trees to be planted with minimum 600mm plastic mulch mat and to be staked, tied and tubed


1/3 to 1/2 bag of peat free and shrub planting compost to be incorporated into backfill for each tree hole

SOFT LANDSCAPING (SHRUBBERY) AREAS

PLANT NAME & SPECIFICATION (for planting season) Oct-Mar only

Berberis Thunbergii - Transplant 1+ 2 450-600mm high
Hedera Helix 'Hibernica' - 300-450mm spread. 9cm.pot. minimum of 3 no. breaks
Ligustrum Ovalifolium 'Aureum - 300-450mm high. 3L.pot
Prunus Lusitanica - 450-600mm high. 3L.pot
Pyracantha 'Soleil D'Or' - 450-600mm high. 3L. pot
Rosa Rugosa 'Frau Dagmar Hastrup' - 300-450mm high. Bare root

N B: AFTER PLANTING 65MM DEEP LAYER OF MEDIUM GRADE BARK MULCH TO BE APPLIED.

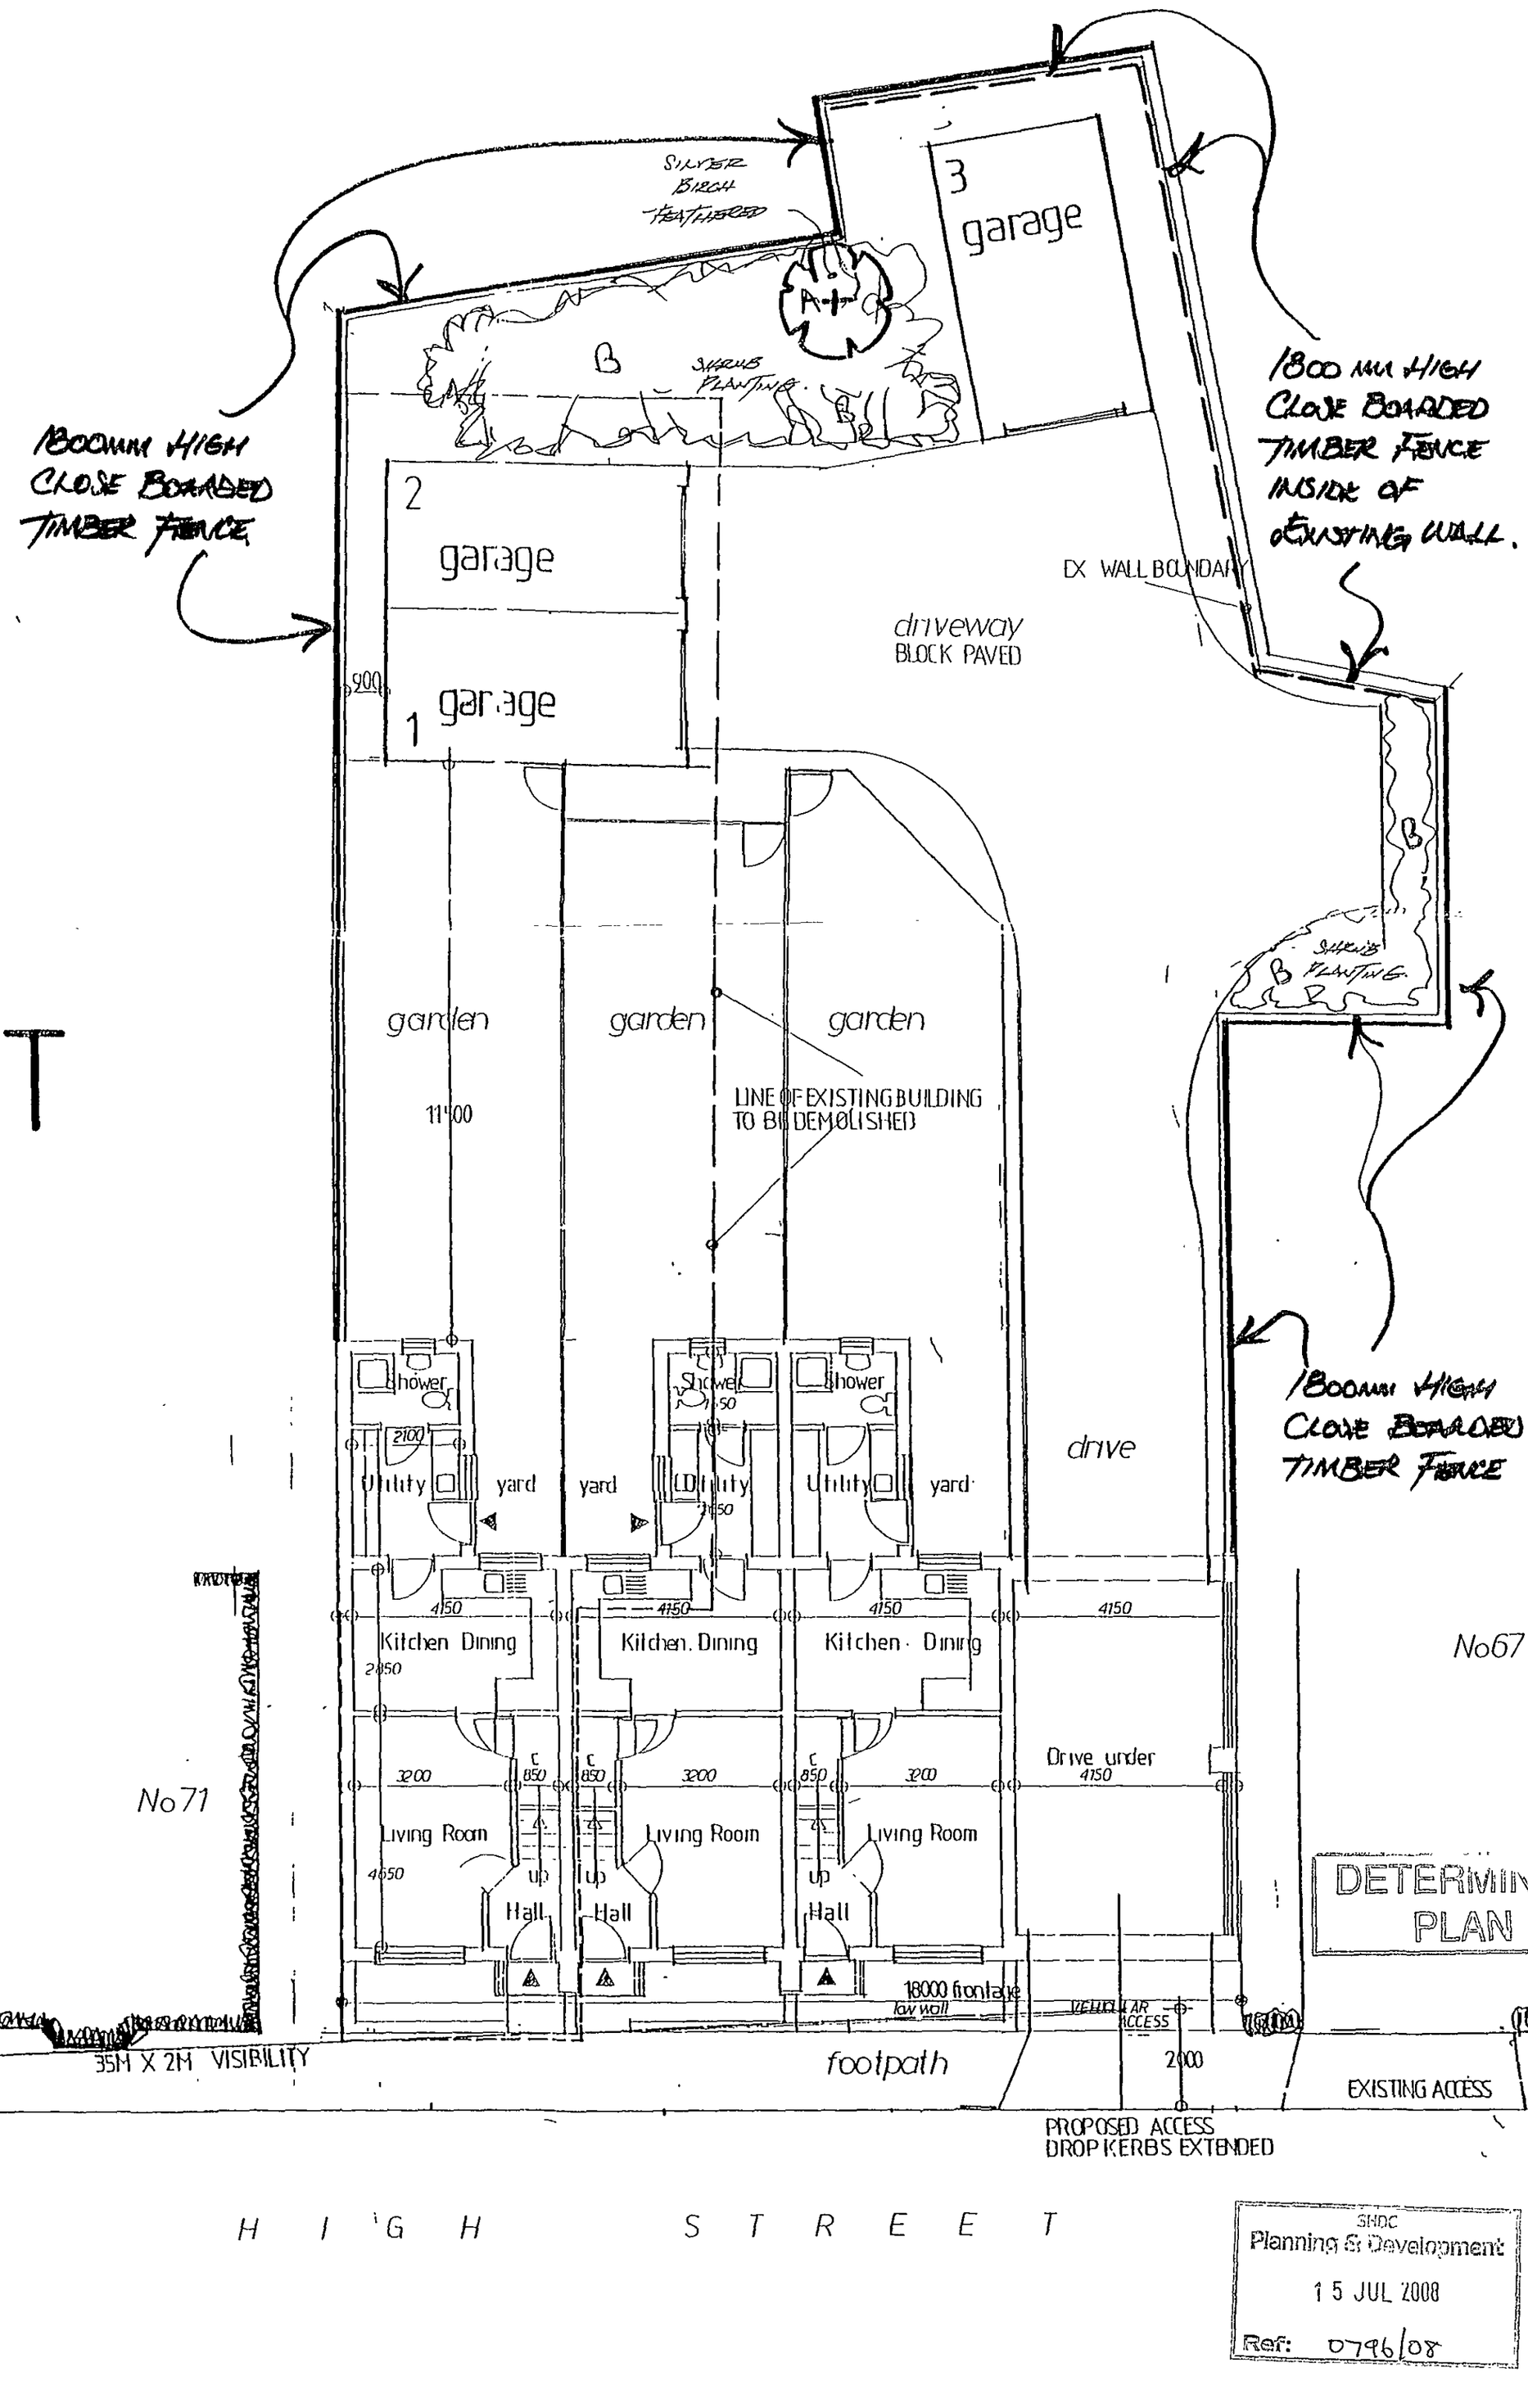

SITE LAYOUT

1:100

DETERMINED PLAN

SHDC
Planning & Development
15 JUL 2008
Ref: 0796/08