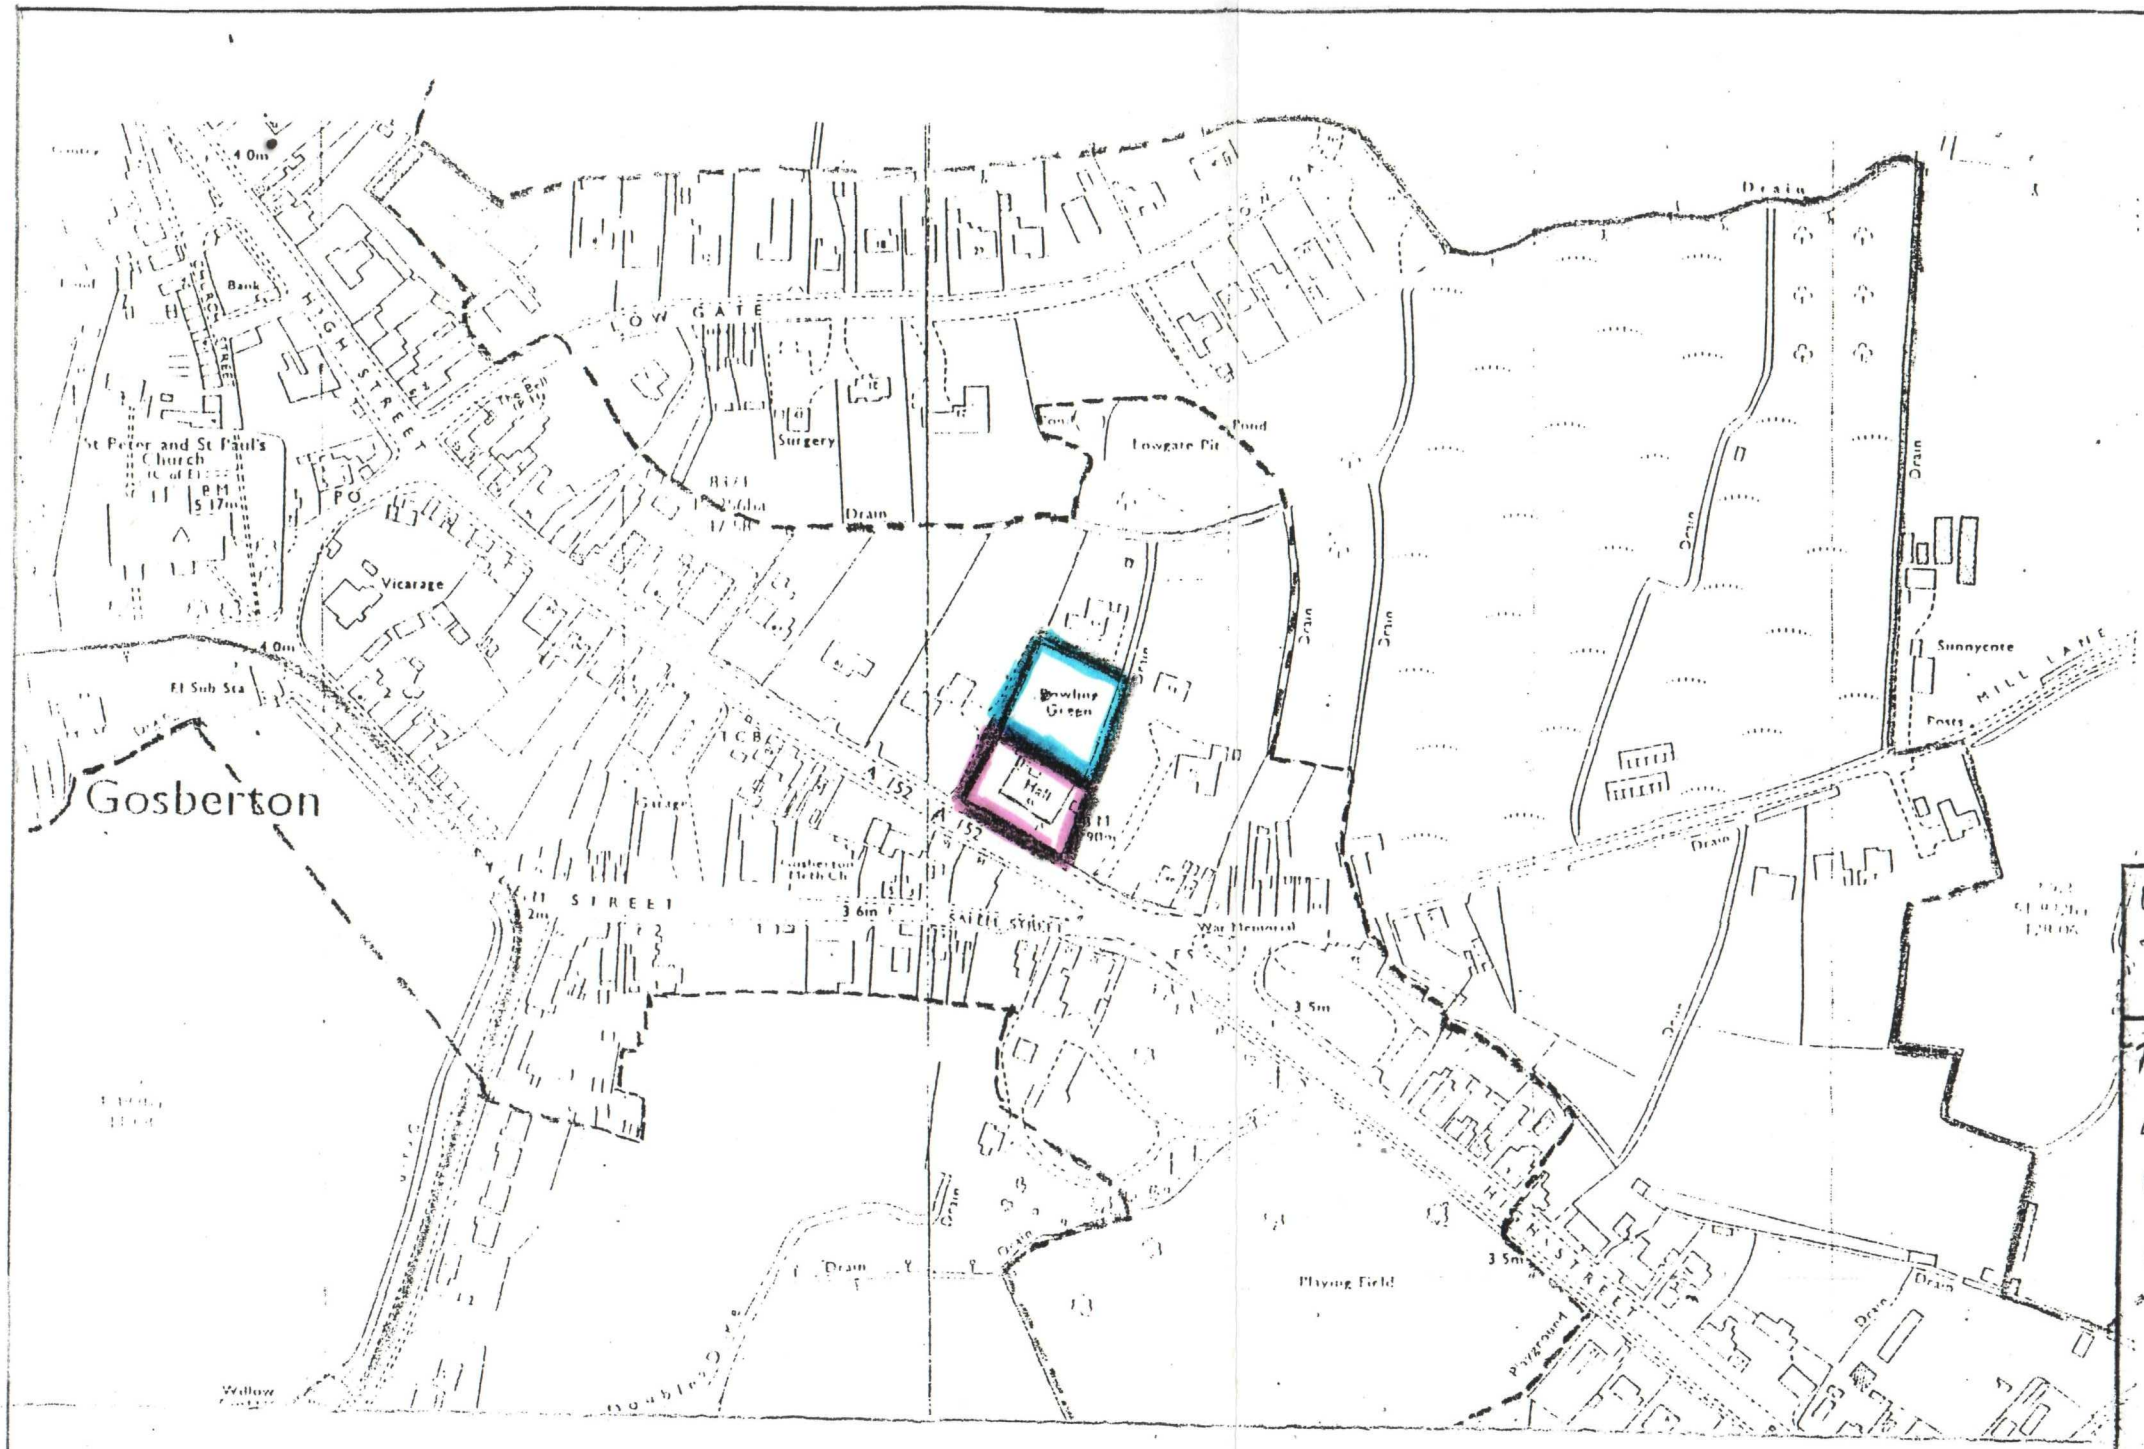

LOCATION PLAN

CLIFFORD S. HIRST FRICS MBIAT
Chartered Surveyor - Building Consultant
61 WEST STREET, BOURNE
Telephone: (0778) 423173
Licence No. AR187860 and PR10025P

Reproduced from the ..... Ordnance Survey..... map with the permission of the Controller of Her Majesty's Stationery Office.
© Crown Copyright.

DETERMINED PLAN

SOUTH HOLLAND DC
HOUSING & PLANNING
-6 AUG 1999
Ref: 0798/99

Gosberton Public Hall Trustees

Re-furbishment (Phase III)
at
Gosberton Public Hall
55, High Street
Gosberton.

SITE PLAN

scale	Date	
1-2500	July 1999	

WDS/1B