

Windows removed bricked up to match interior of Hall

EAST ELEVATION

DETERMINED PLAN

SOUTH HOLLAND DC
HOUSING & PLANNING
- 6 AUG 1999
Ref: 0798/99

Gosberton Public Hall Trustees

Re-furbishment (Phase III) at Gosberton Public Hall 55, High Street Gosberton.

Amendment to WDS/3A relating to Application No. H08/0005/98 Entrance Lobby

scale	Date	
1-100	July 1999	

WDS/3B

DETEF ED
PL N
SOUTH HOLLAND DC
HOUSING & PLANNING
- 6 AUG 1999
Ref: 0798/99

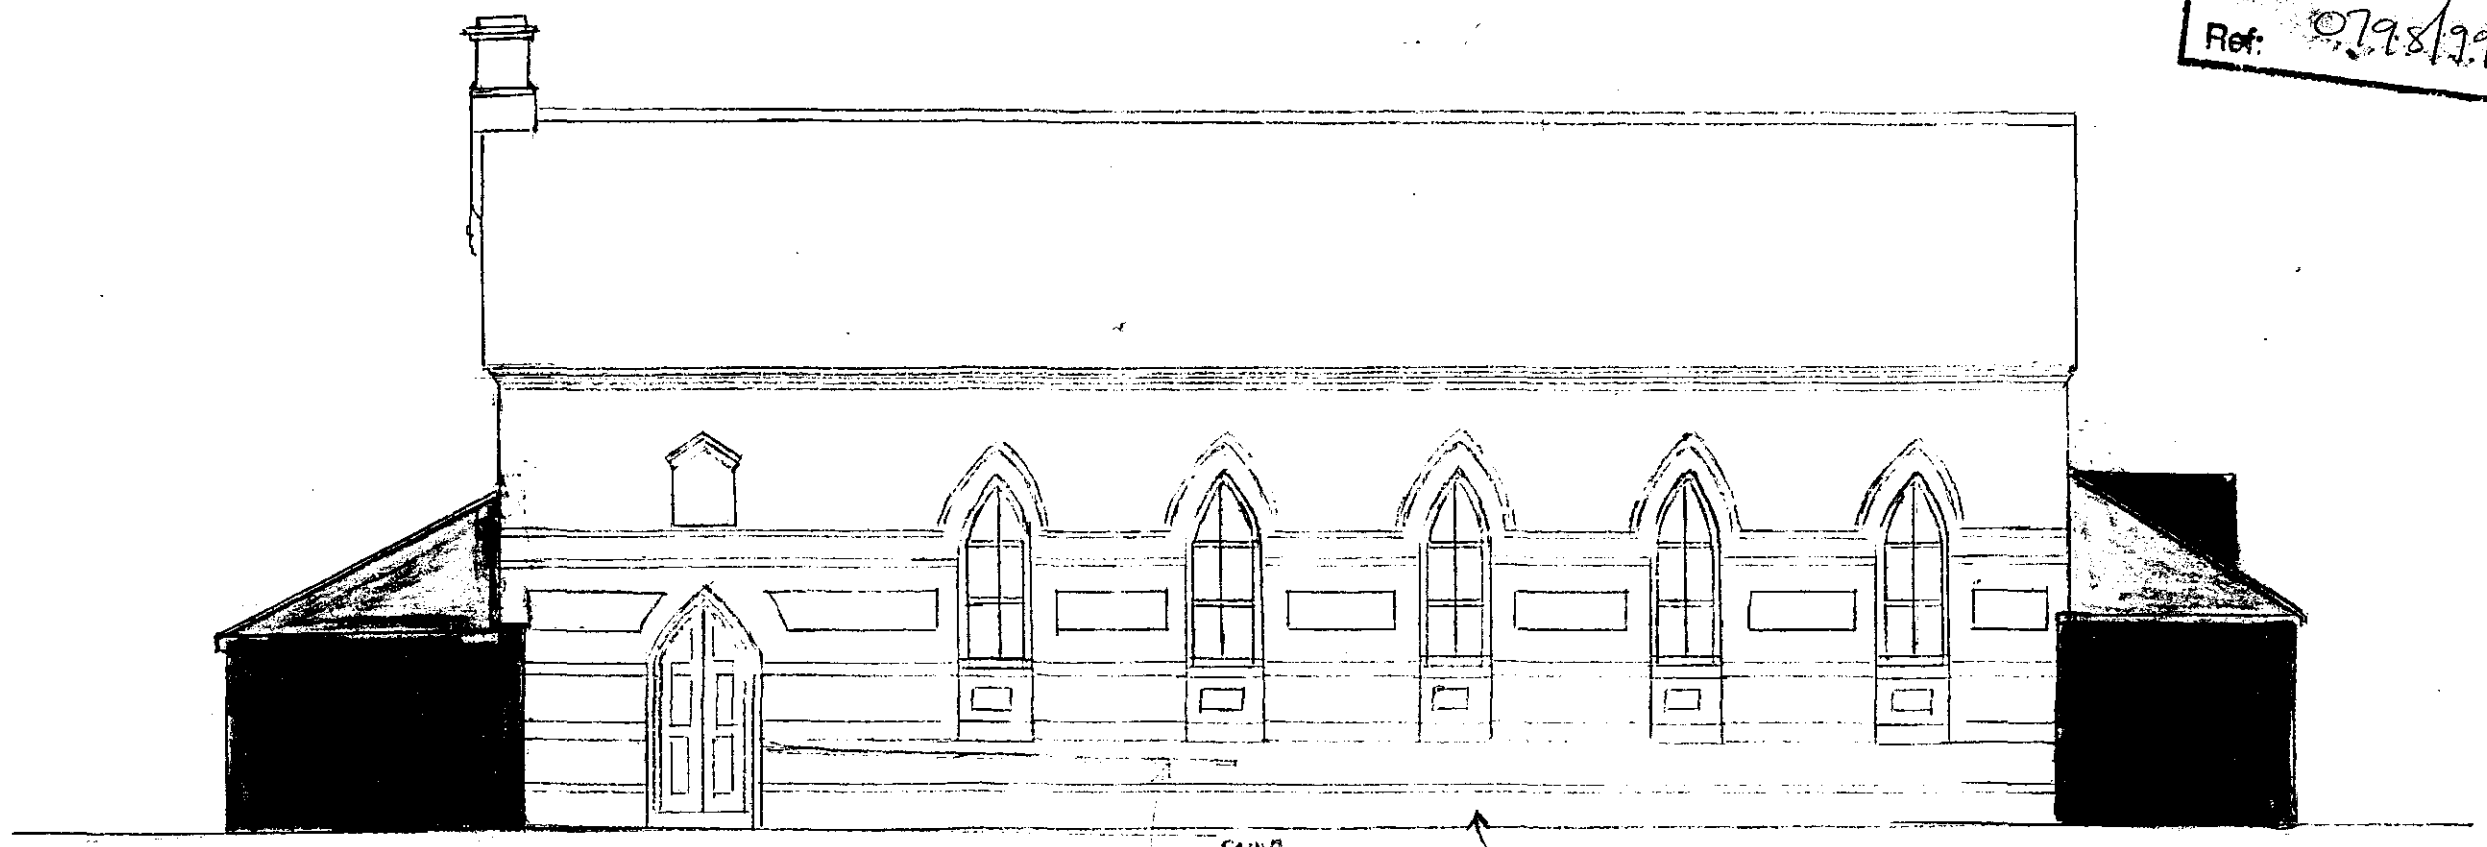

SOUTH ELEVATION

WDS/4B

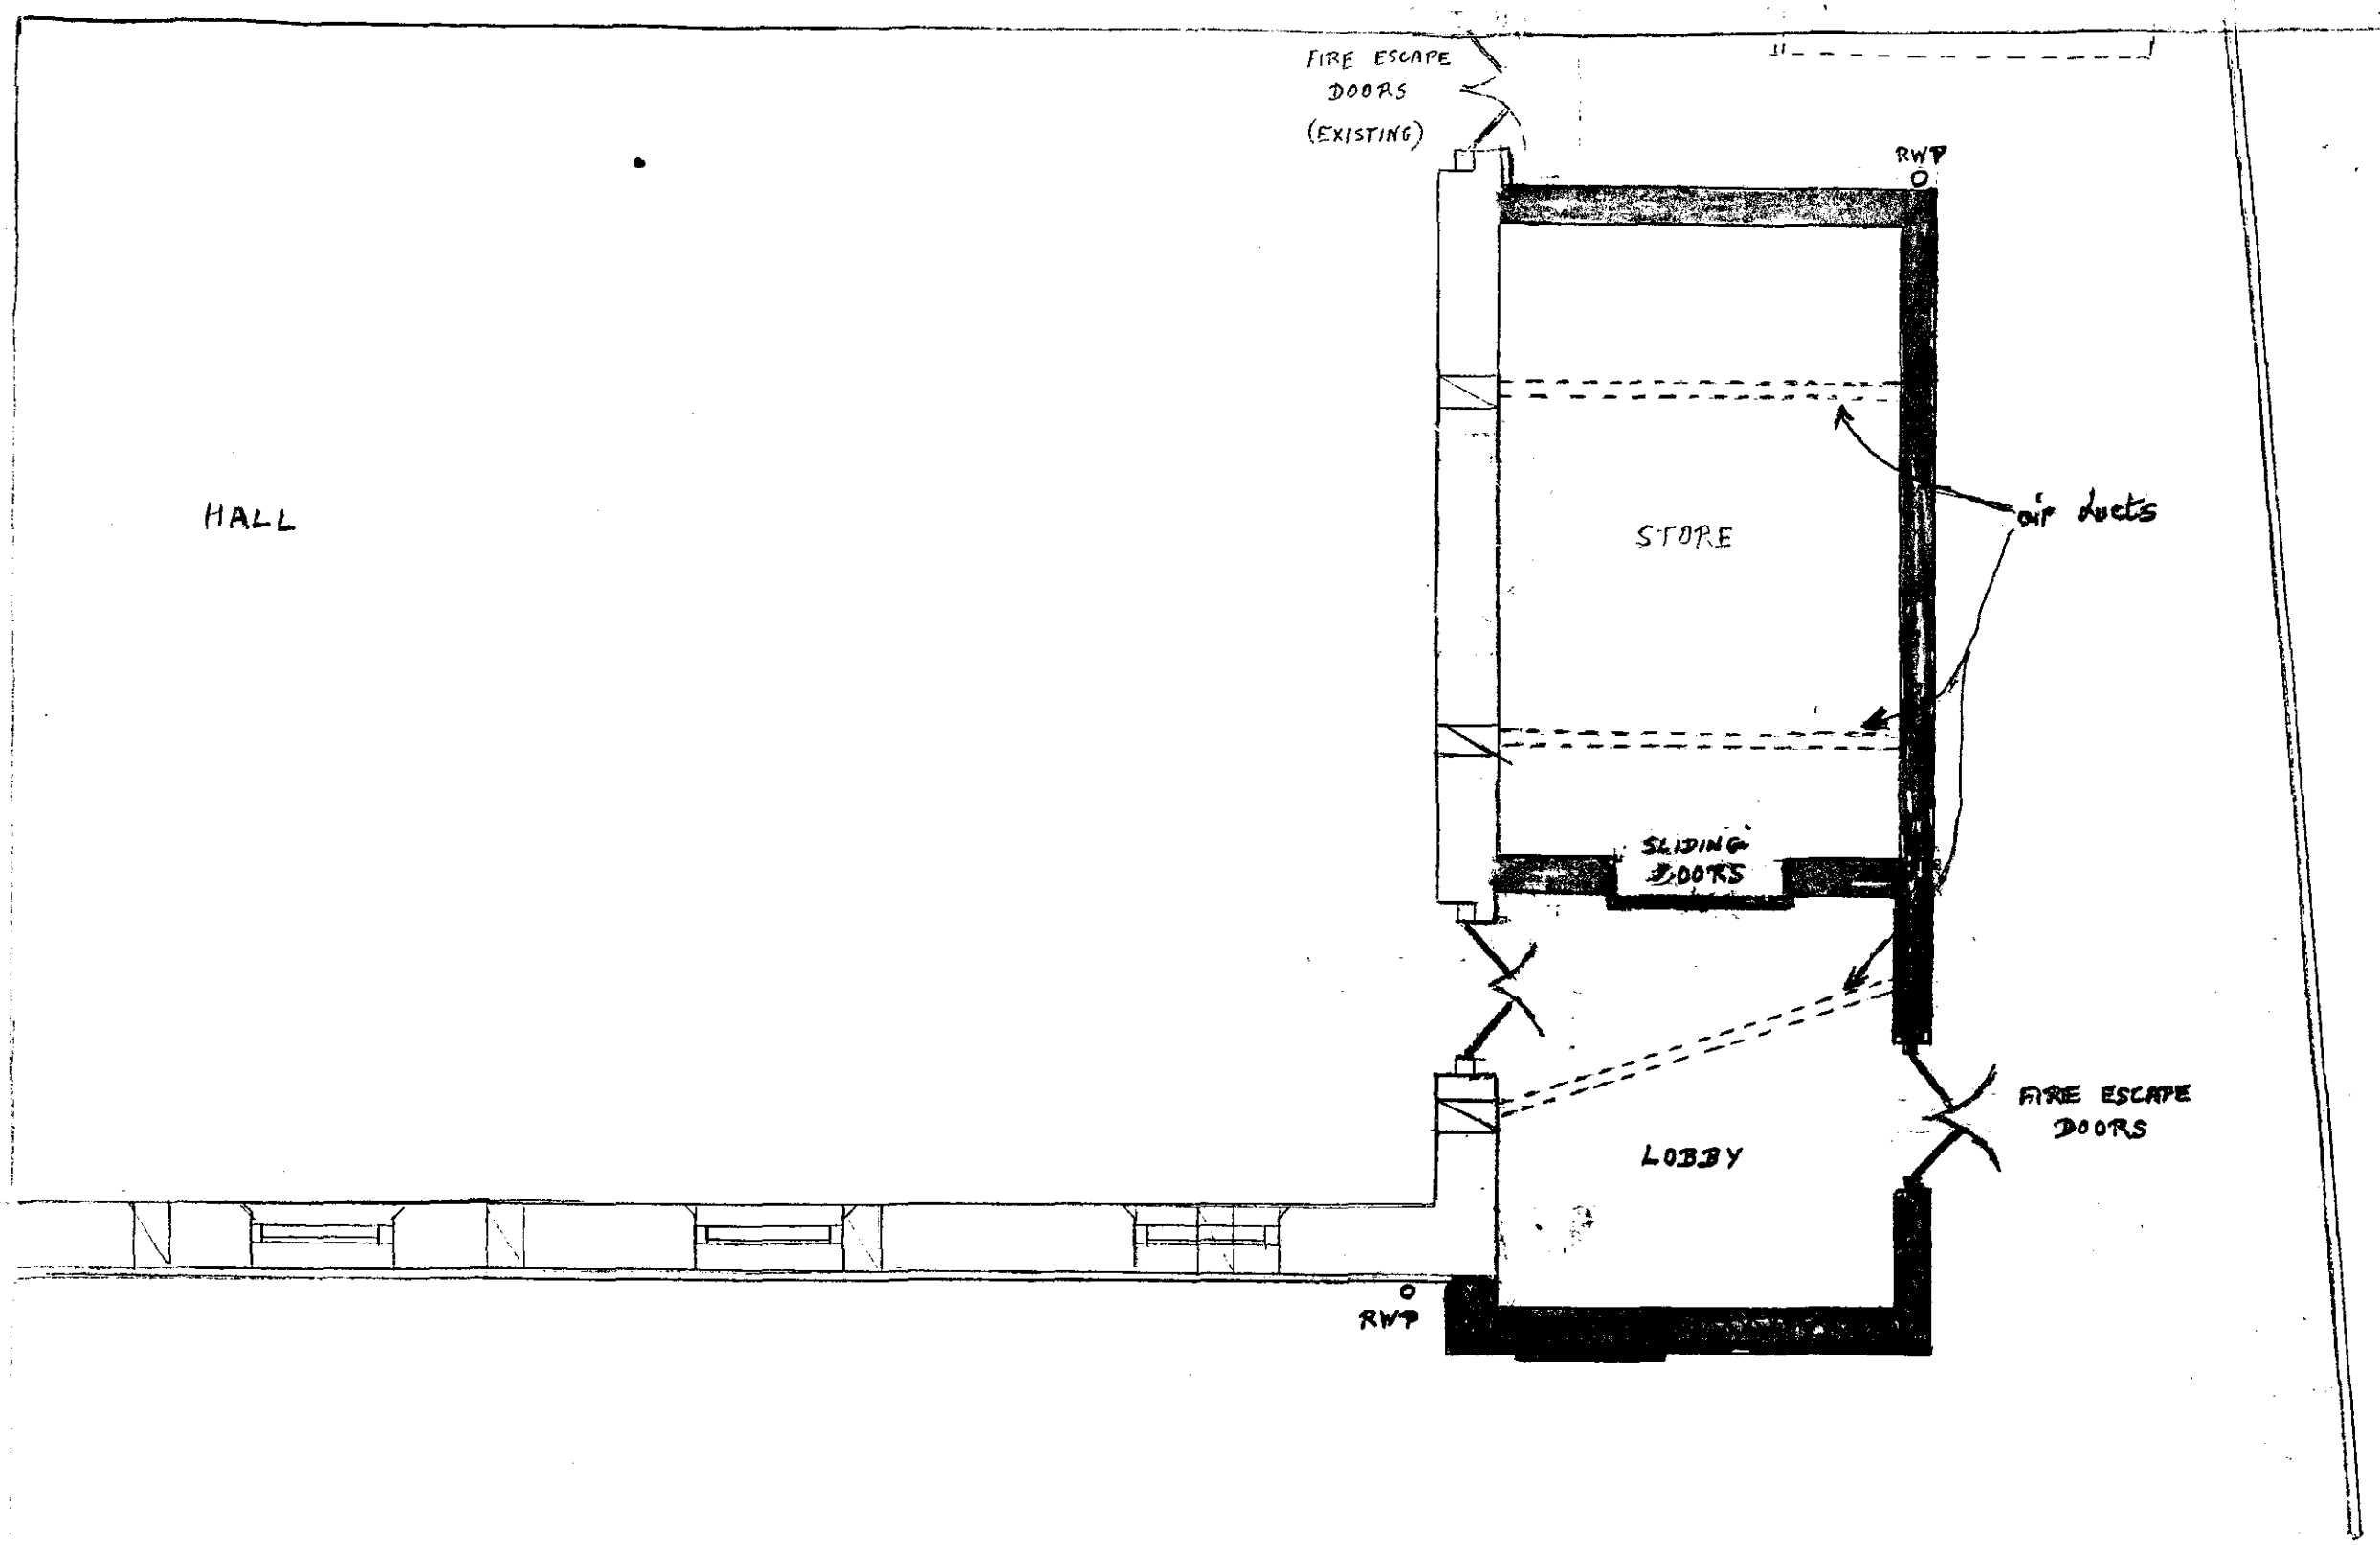

DETERMINED PLAN

SOUTH HOLLAND DC
HOUSING & PLANNING
- 6 AUG 1999
Ref: 0798/99

Gosberton Public Hall Trustees

Re-furbishment (Phase III)

at

Gosberton Public Hall
55, High Street
Gosberton.

Amendment to WDS/2A relating to Application No.
H08/0005/98
Entrance Lobby.

scale	Date
1-50	July 1999

WDS/2B