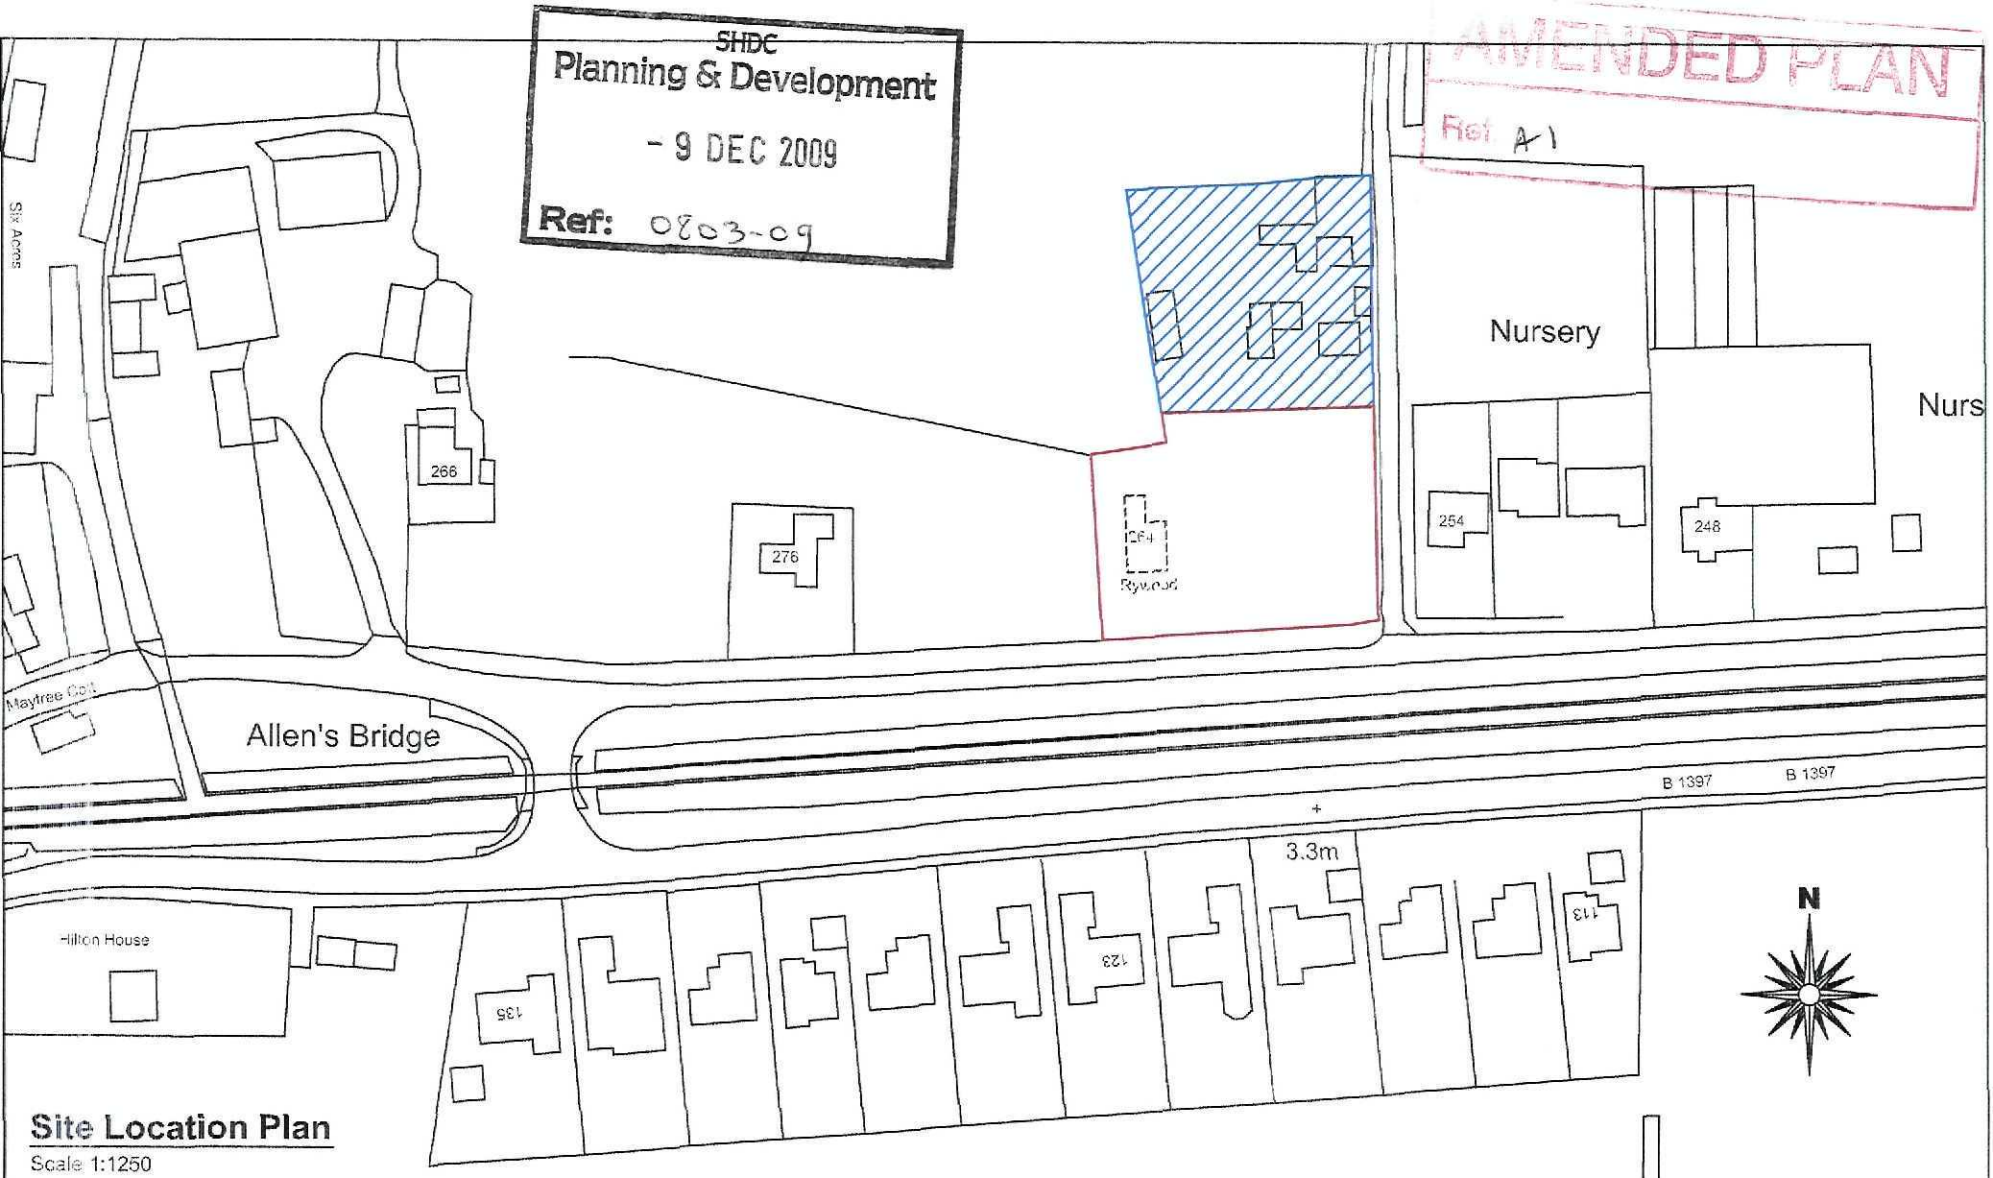


Site Location Plan

Scale 1:1250

rev "A" - 27.11.09 - Residential Curtilage amended

remway Design Ltd
2nd Floor - 5B Sheepmarket
Spalding
PE11 1BH
Tel: 01775 768 921
e-mail: enquiries@remwaydesign.co.uk

Site :

Proposed Replacement Dwelling at:
264 Siltside
Gosberton Risegate
PE11 4JR

Client :

Mr & Mrs P Twell

Date : *****

Scale : as noted

Drawing No:

1701 - 01"A"