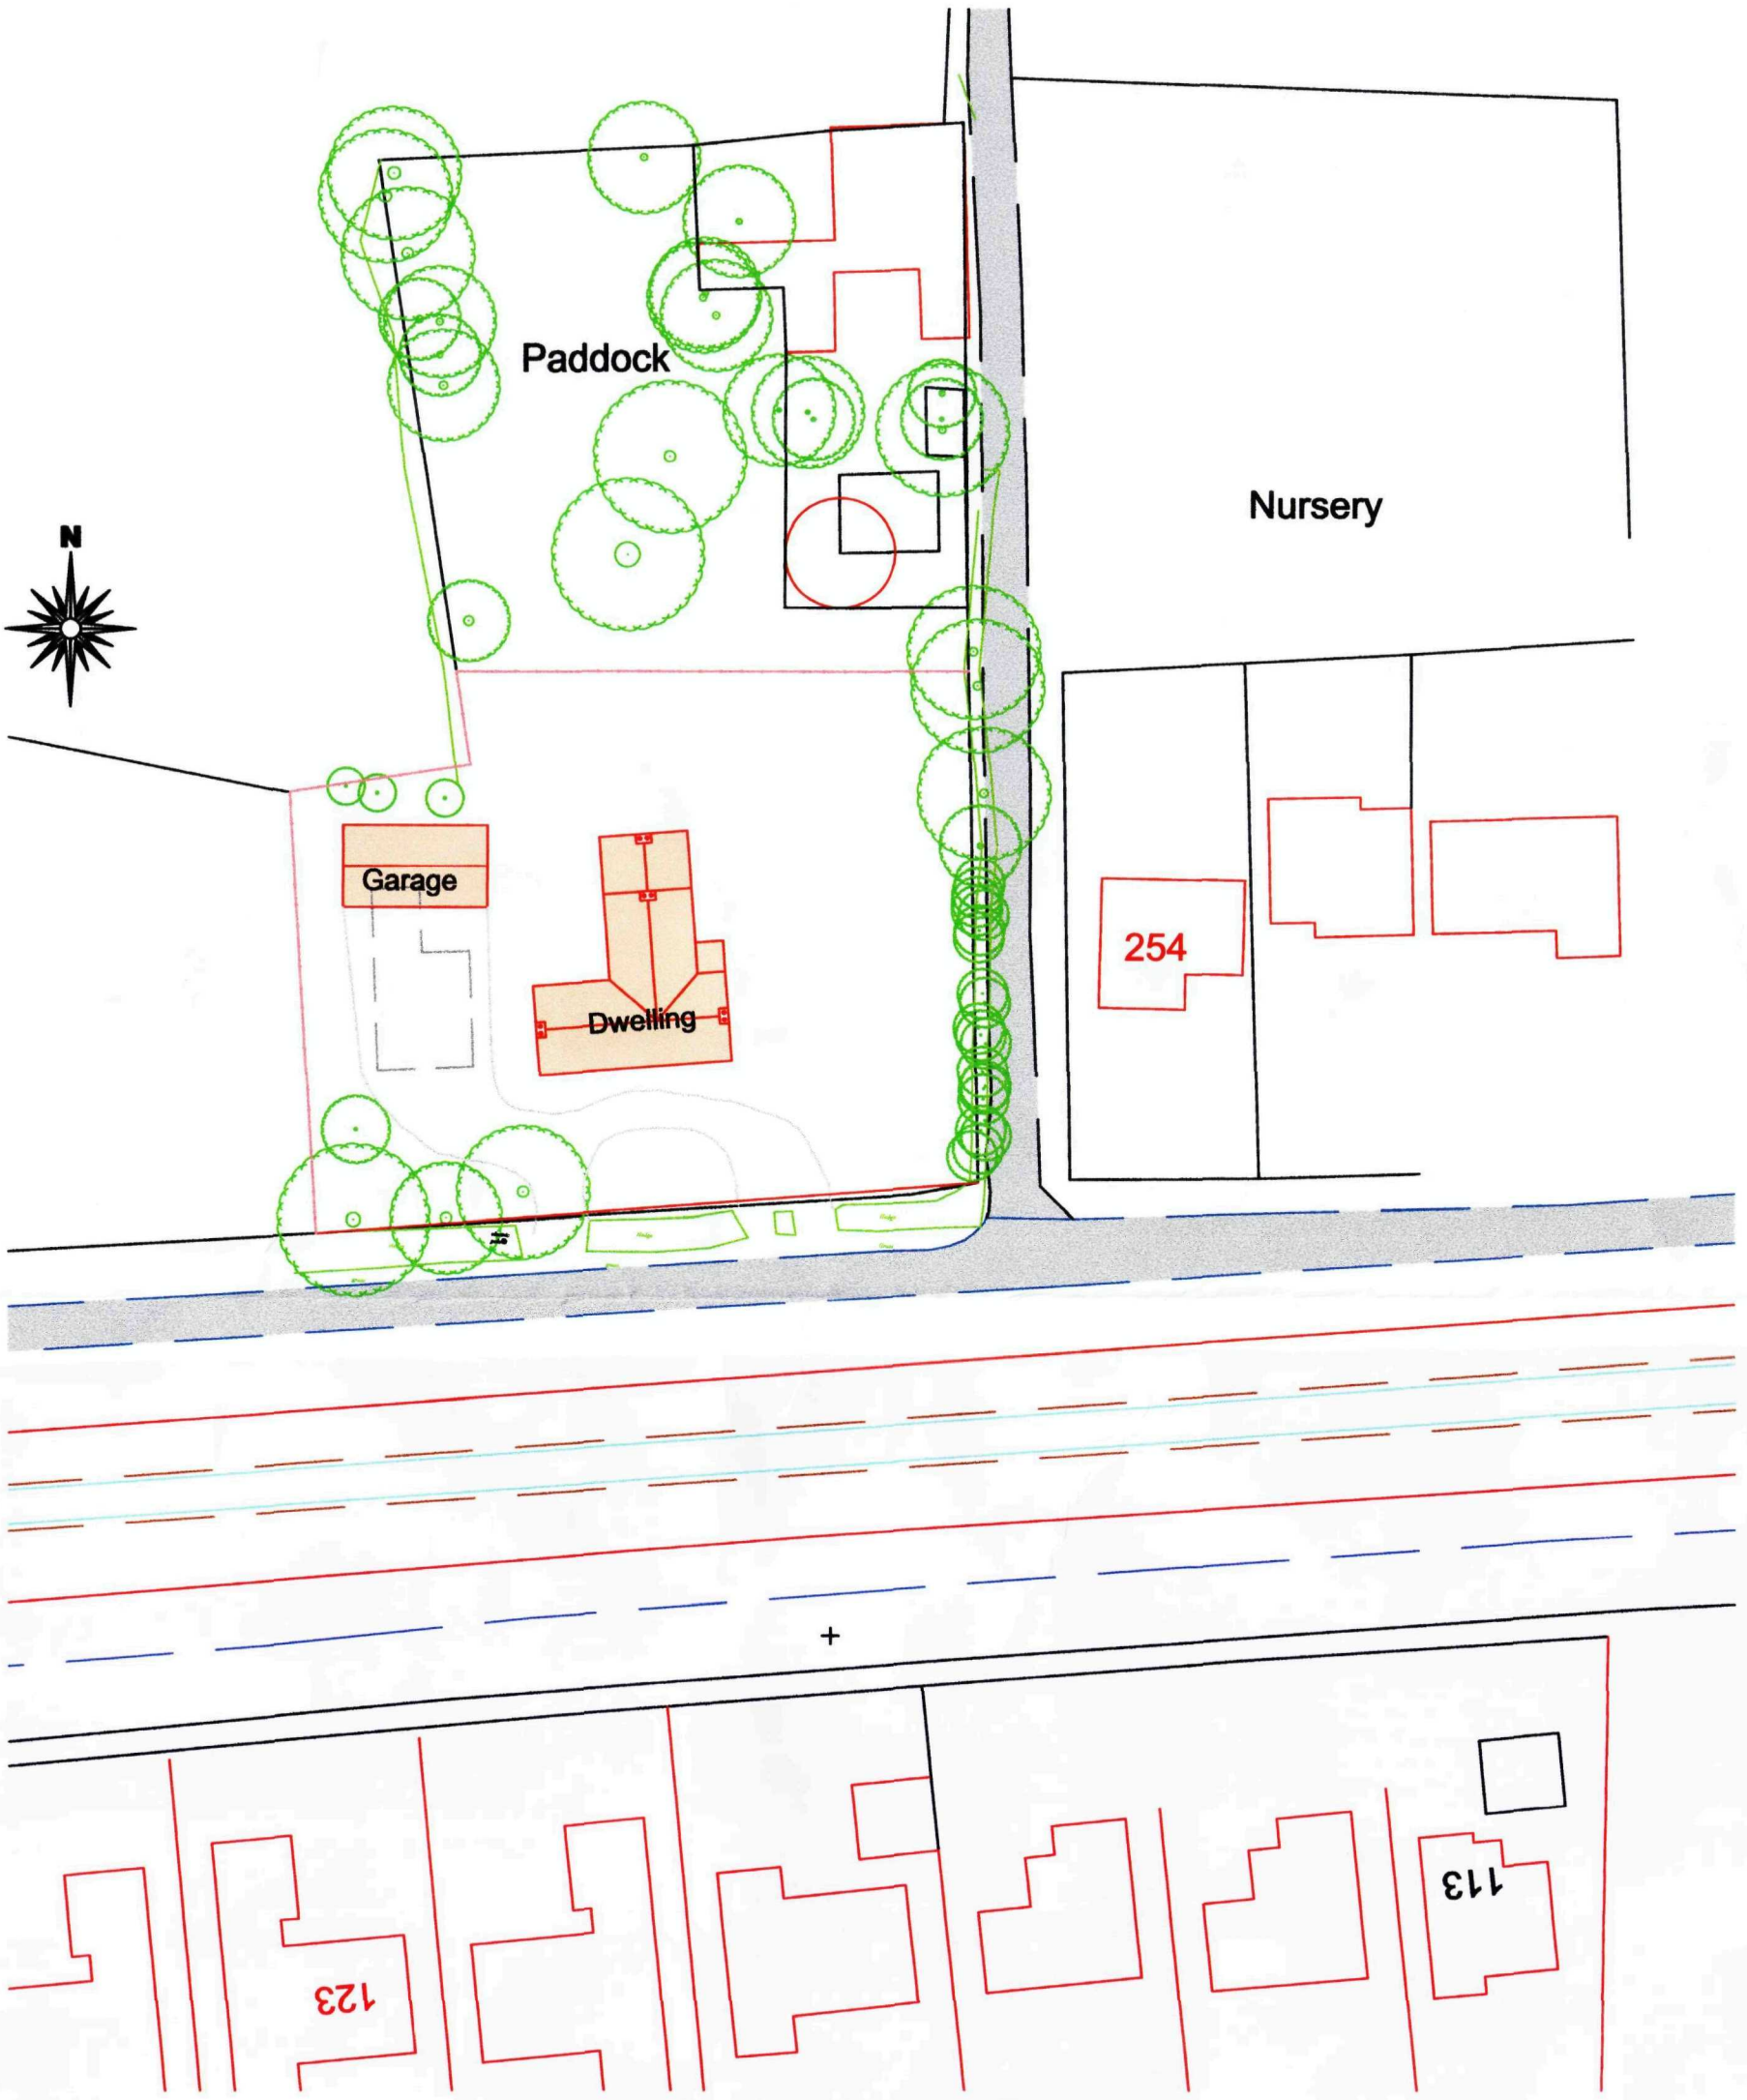


Site Block Plan

Scale 1:250

AMENDED PLAN
Ref. A1

SHDC
Planning & Development
- 9 DEC 2009
Ref: 0803-09

rev "A" - 27.11.09 - Position amended

remway Design Ltd
2nd Floor - 5B Sheepmarket
Spalding
PE11 1BH
Tel: 01775 768 921
e-mail: enquiries@remwaydesign.co.uk

Site :
Proposed Replacement Dwelling at:
264 Siltside
Gosberton Risegate
PE11 4JR

Client :
Mr & Mrs P Twell

Date : ******
Scale : as noted

Drawing No:
1701 - 02"A"