


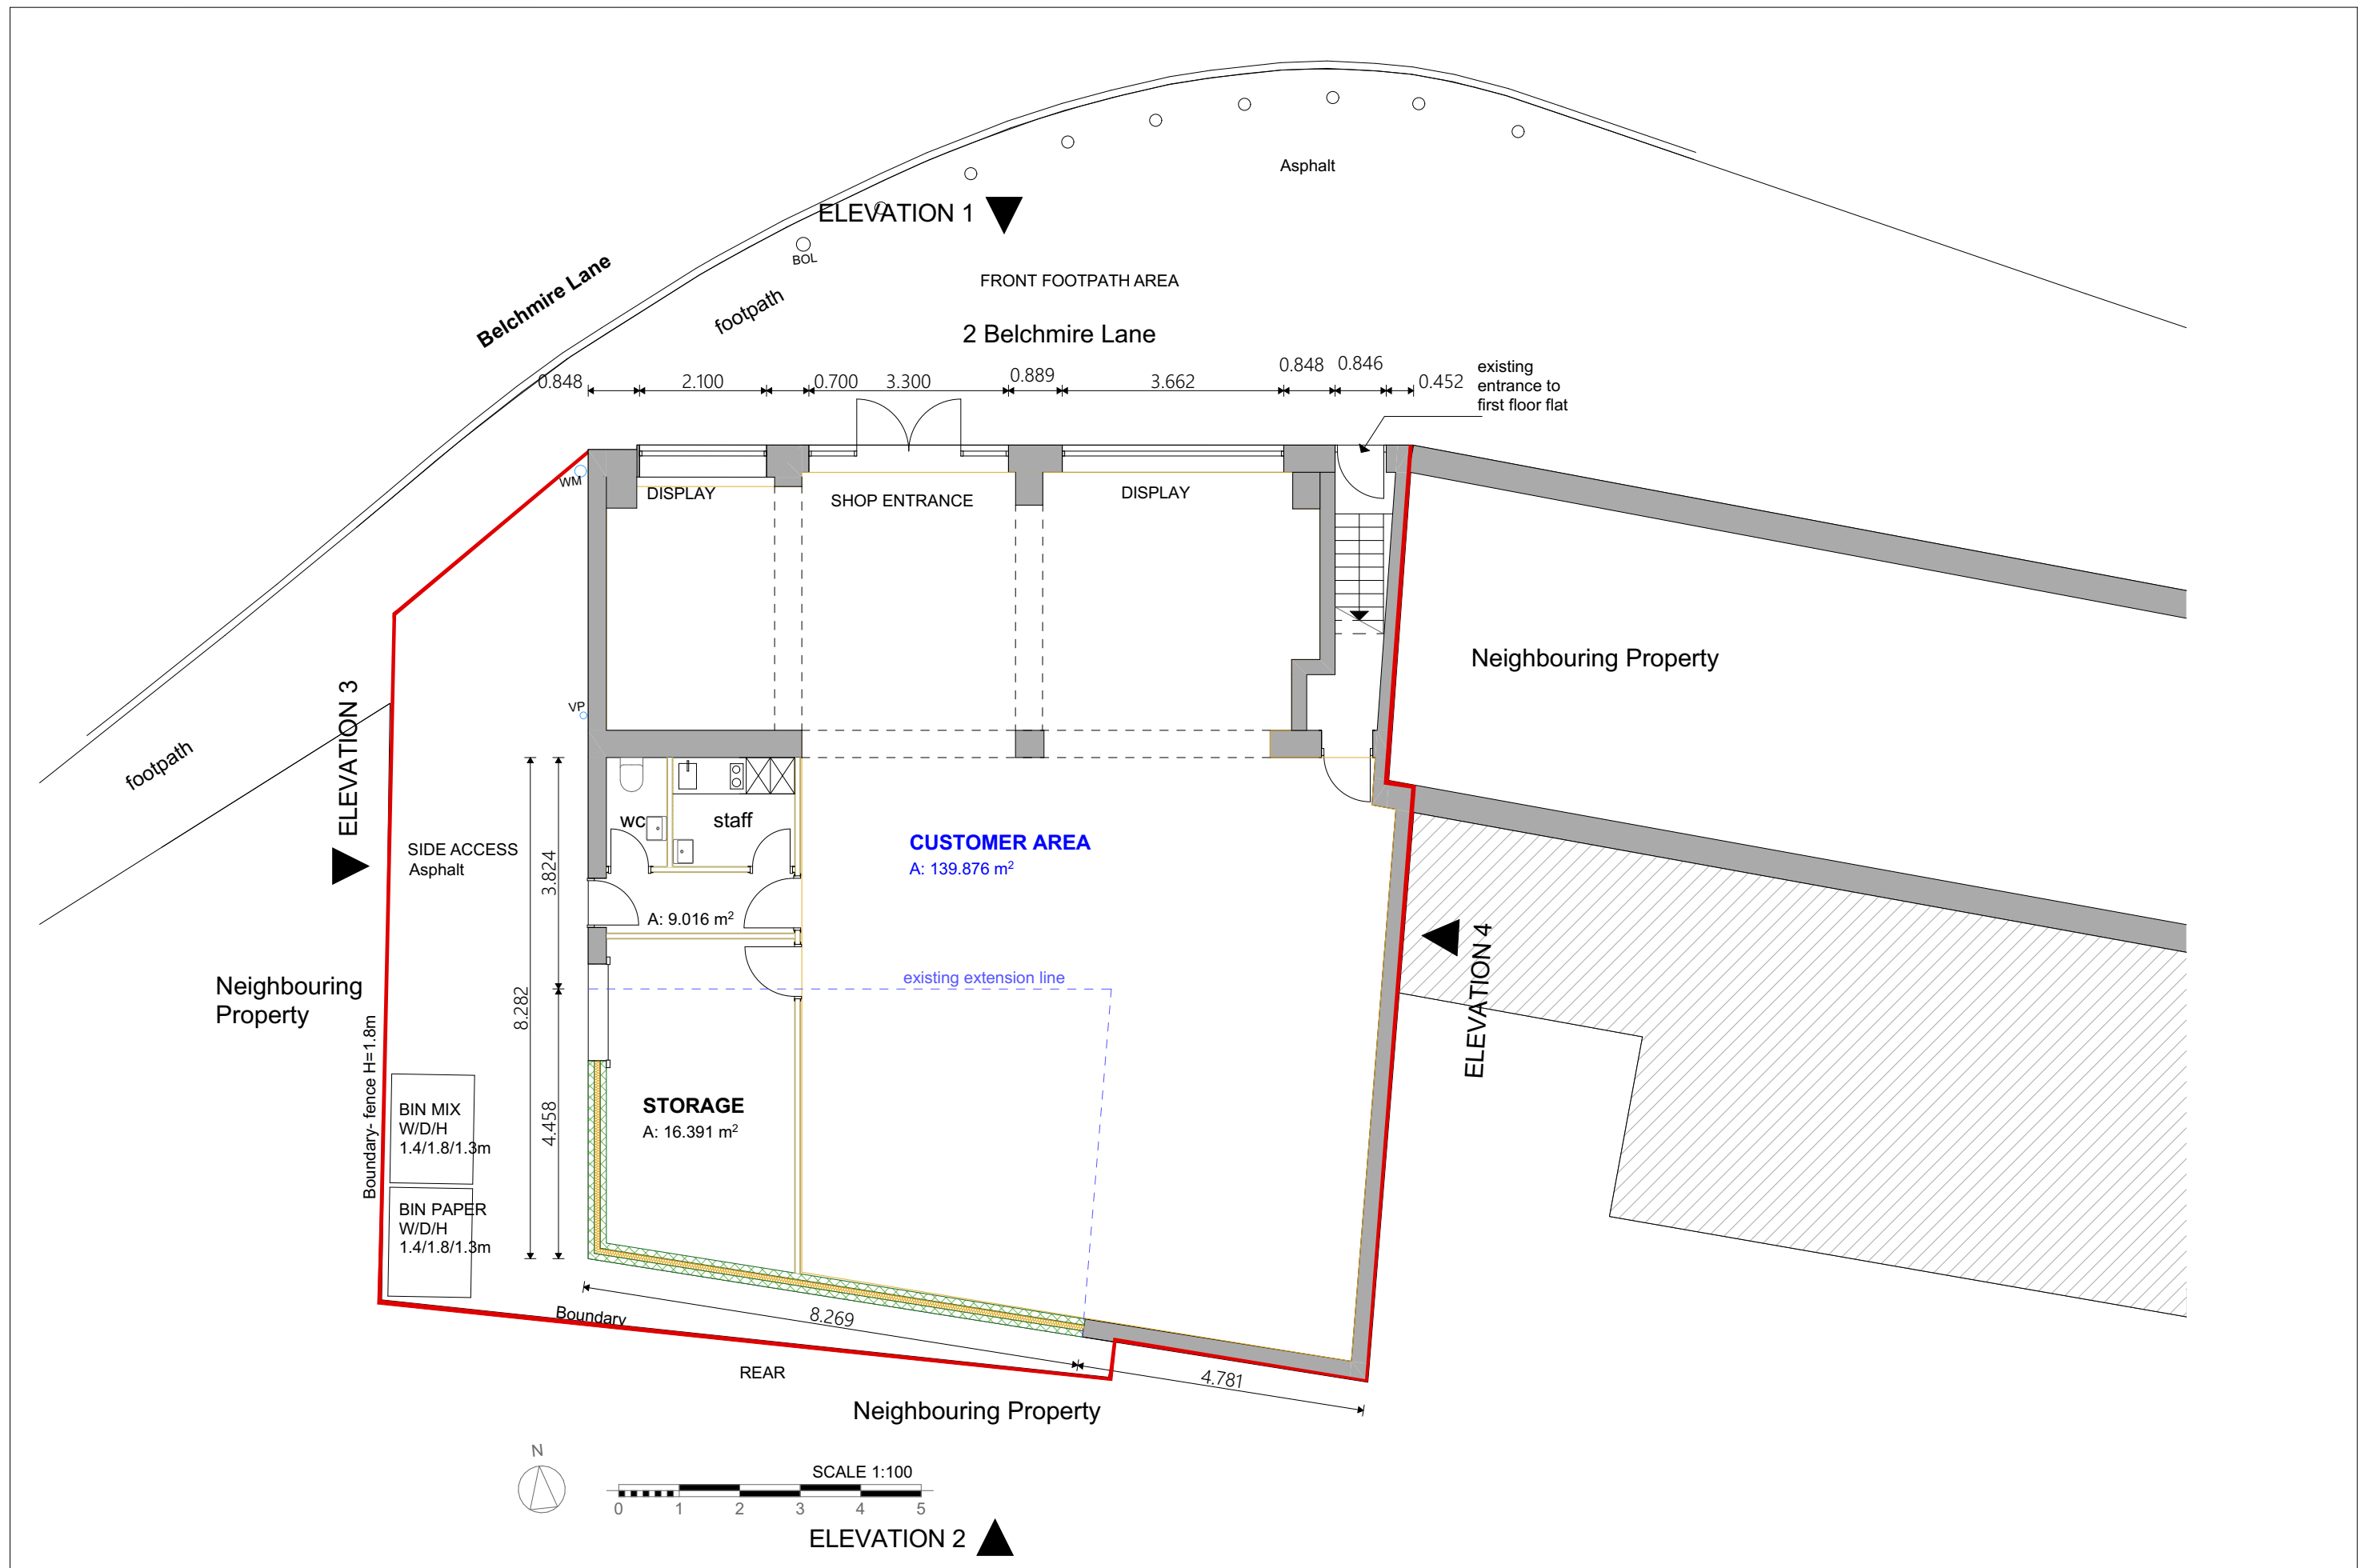

Company Title:
Elan Arch International
359A Hanworth Road
Hounslow, London, TW3 3SQ
info@elanarch.com

Site / Client:
Single and Part Double Storey Rear Extension
2 Belchmire Lane, Gosberton, Spalding, PE11 4HG

Drawing Status:
Planning Application
Drawing Name:
Proposed Ground Floor

Drawing Scale: 1:100	Date 17. 07. 2026	Revision
Project: 24/09/02	Paper size: A3	Layout ID 06