


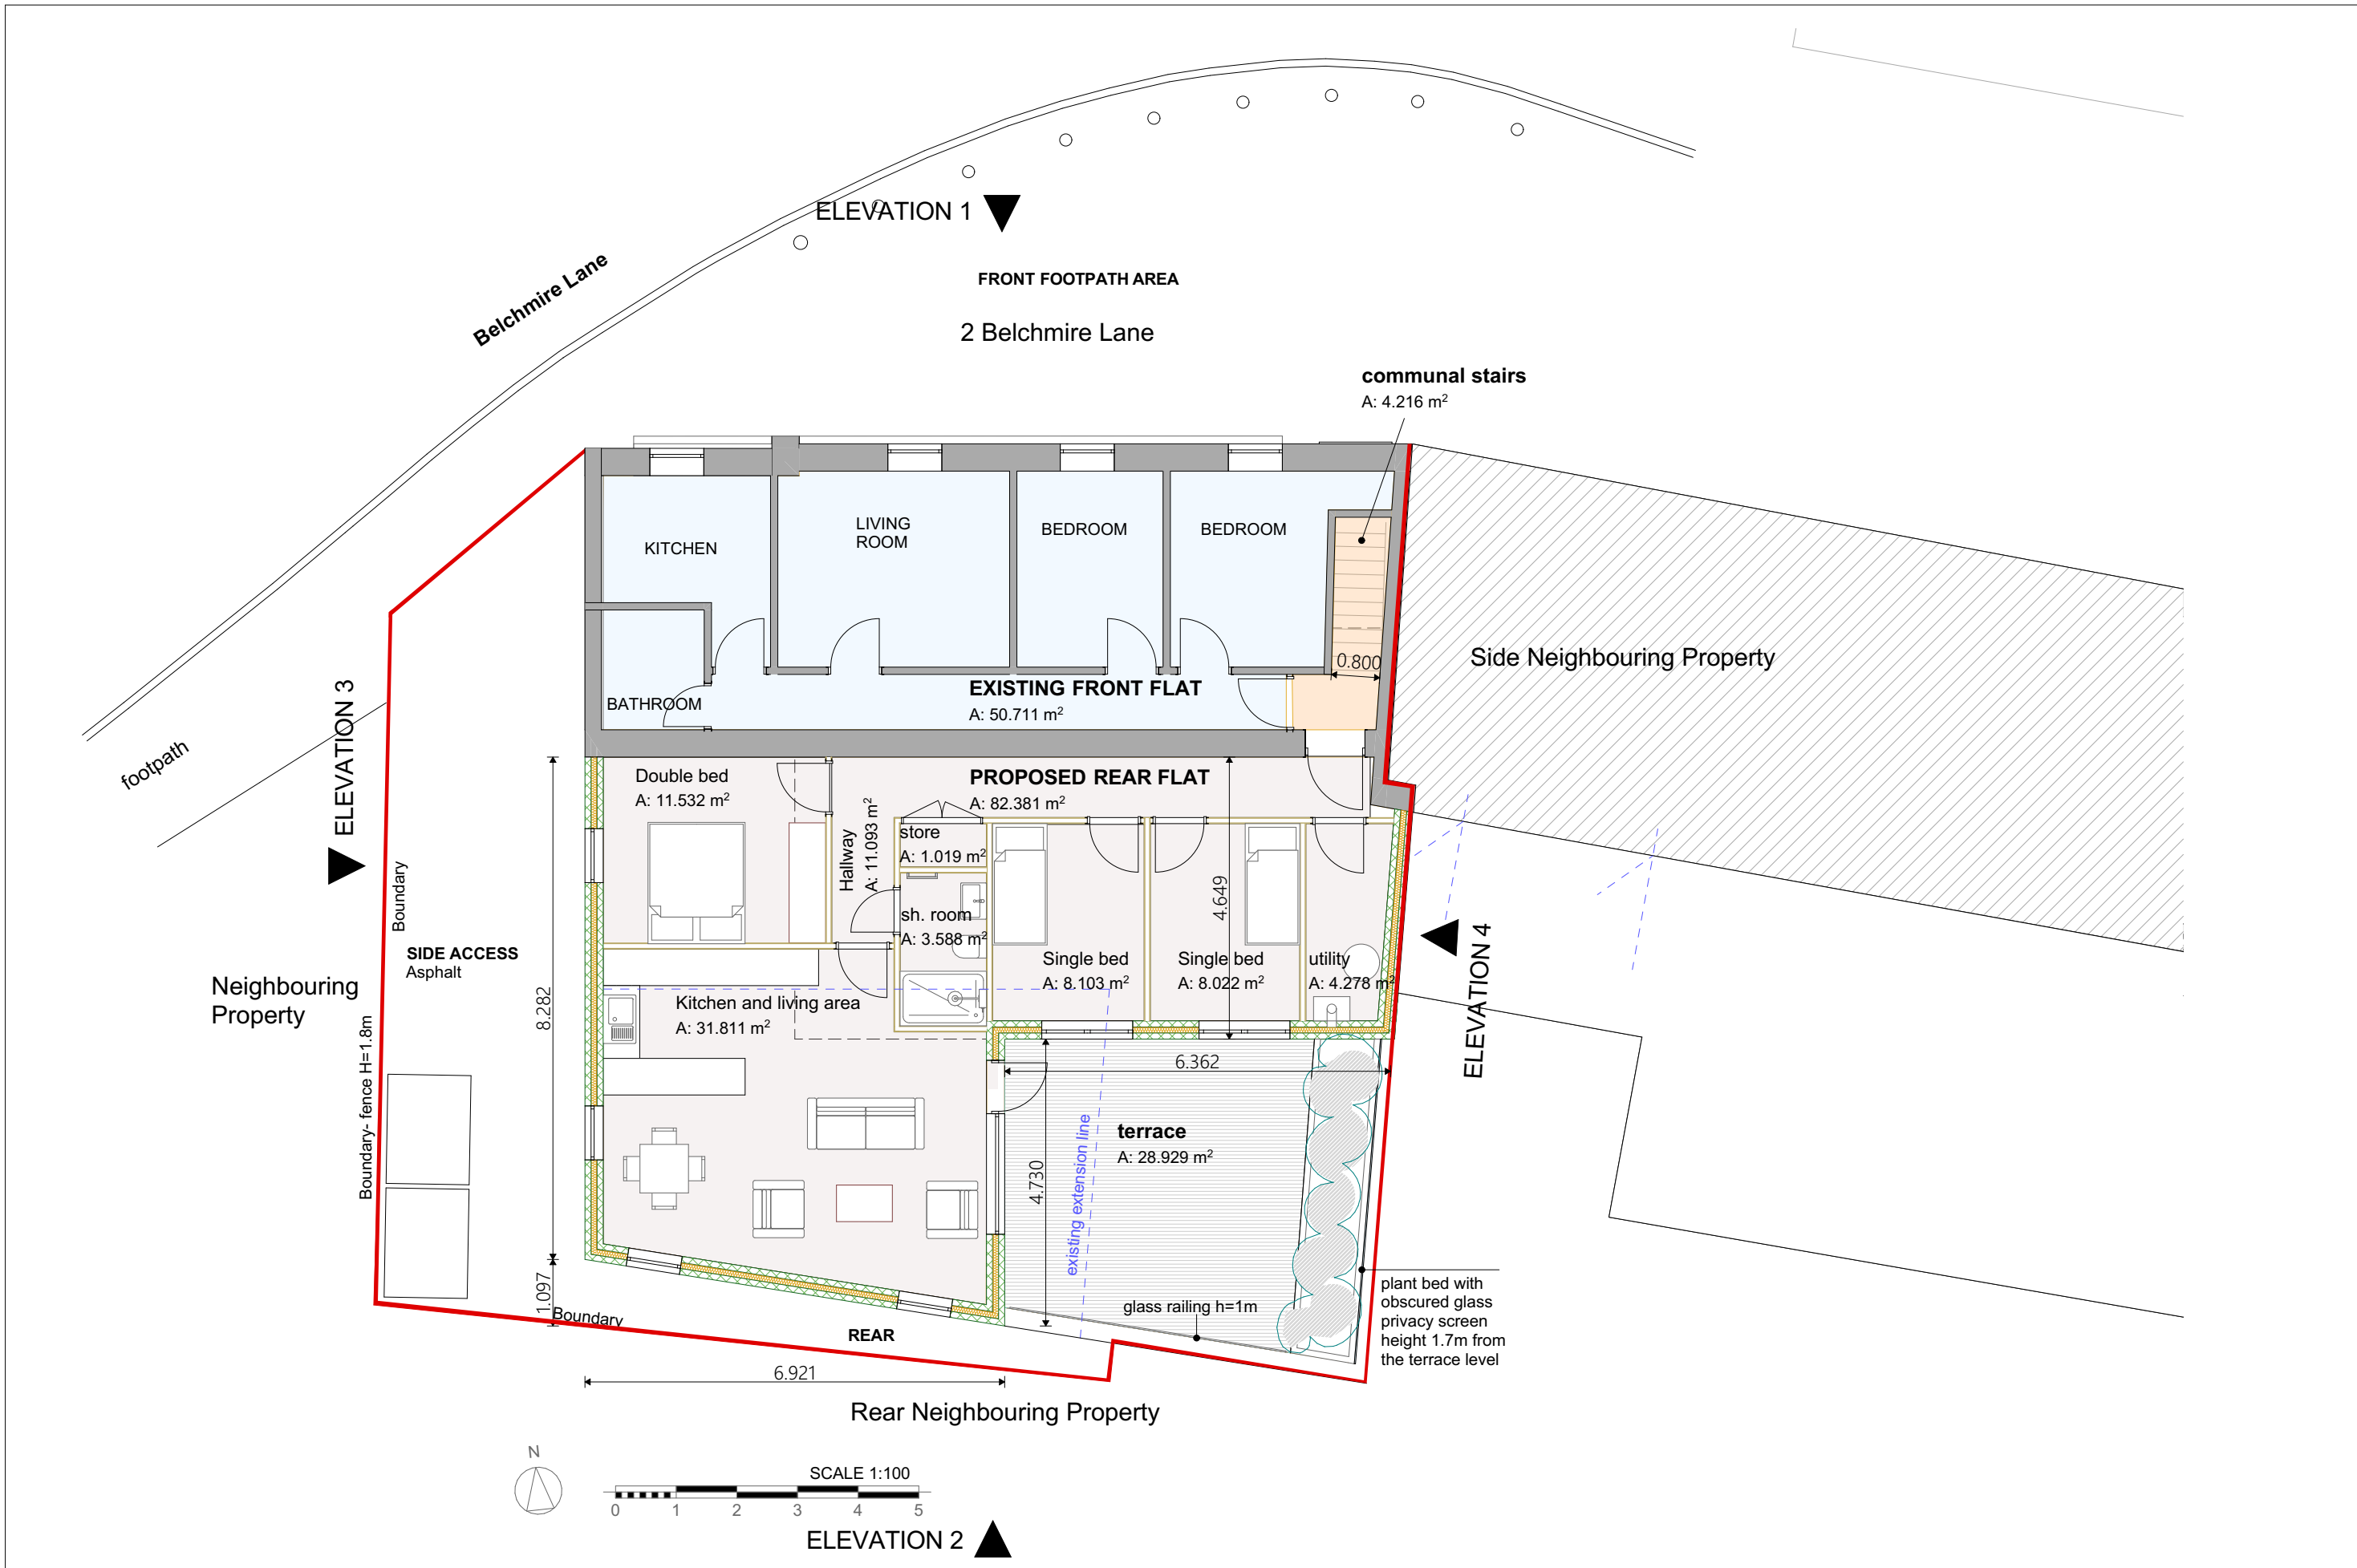

Company Title:
Elan Arch International
359A Hanworth Road
Hounslow, London, TW3 3SQ
info@elanarch.com

Site / Client:
Single and Part Double Storey Rear Extension
2 Belchmire Lane, Gosberton, Spalding, PE11 4HG

Drawing Status:
Planning Application
Drawing Name:
Proposed First Floor

Drawing Scale:	Date	Revision
1:100	17. 07. 2026	
Project:	Paper size:	Layout ID
24/09/02	A3	07