


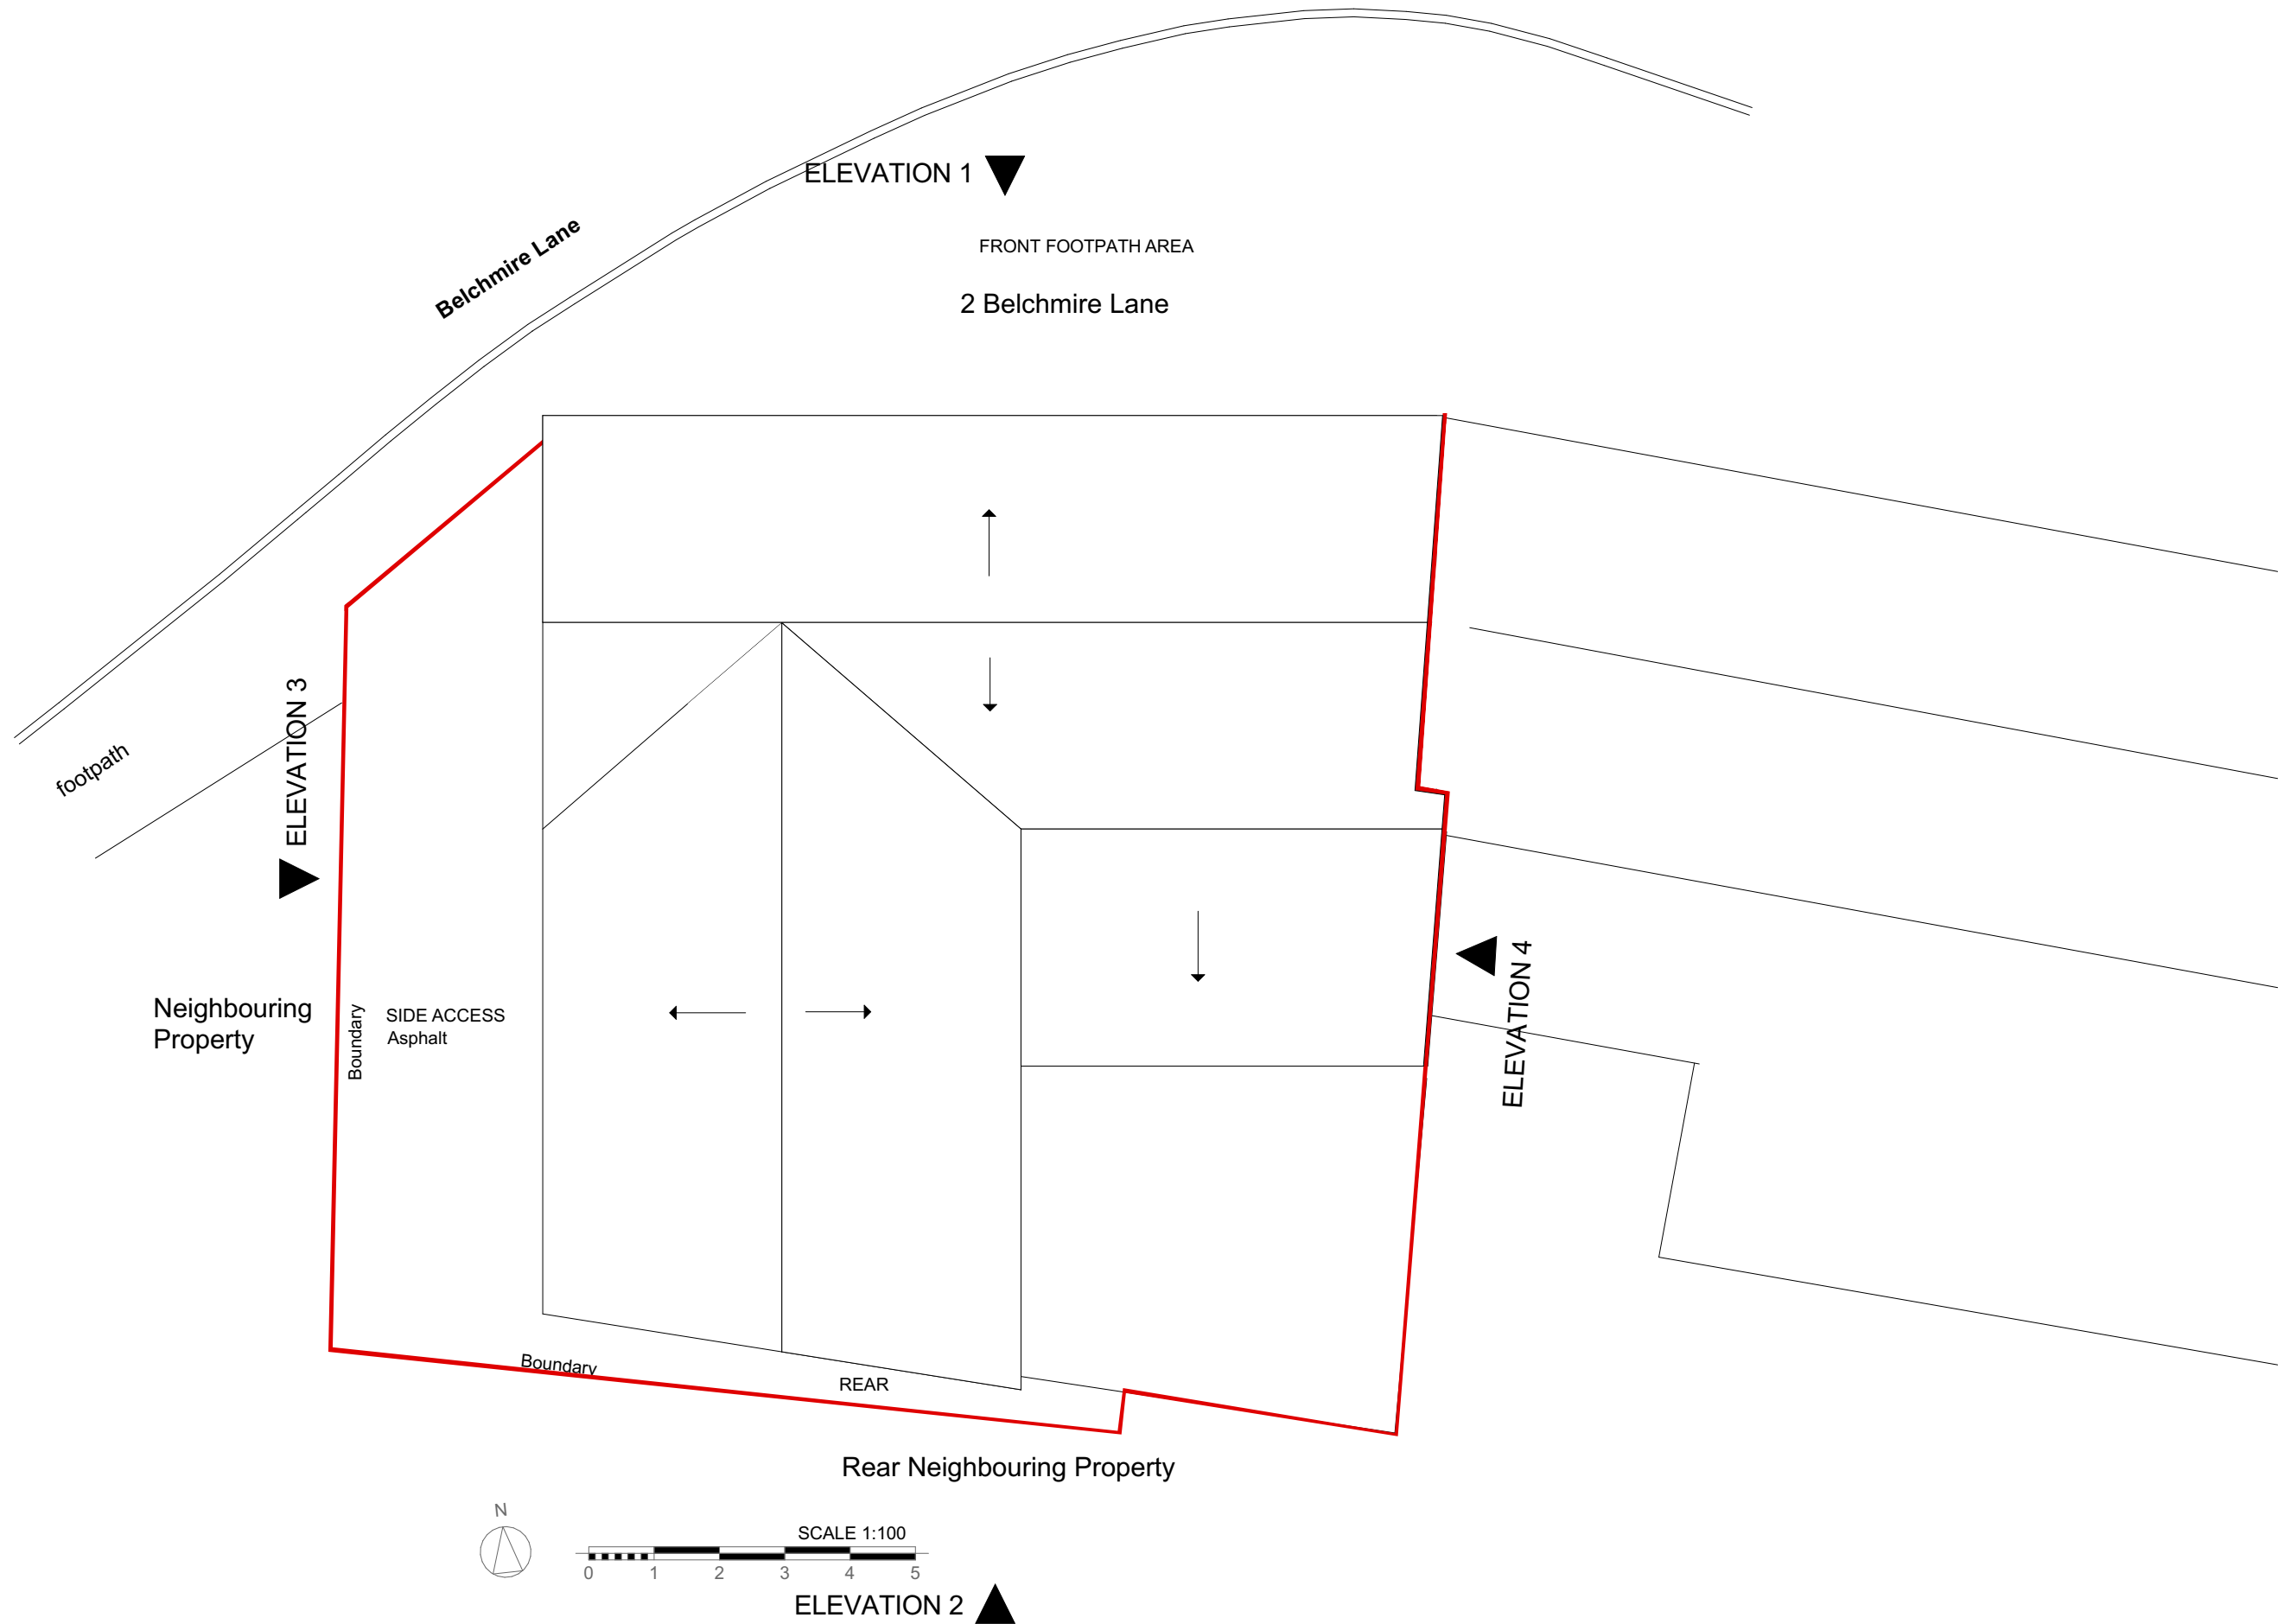

Company Title: Elan Arch International 359A Hanworth Road Hounslow, London, TW3 3SQ info@elanarch.com	Site / Client: Single and Part Double Storey Rear Extension 2 Belchmire Lane, Gosberton, Spalding, PE11 4HG	Drawing Status: Planning Application Drawing Name: Proposed Roof	Drawing Scale: 1:100 Project: 24/09/02	Date 17. 07. 2026 Paper size: A3	Revision Layout ID 08
--	--	---	--	---	--