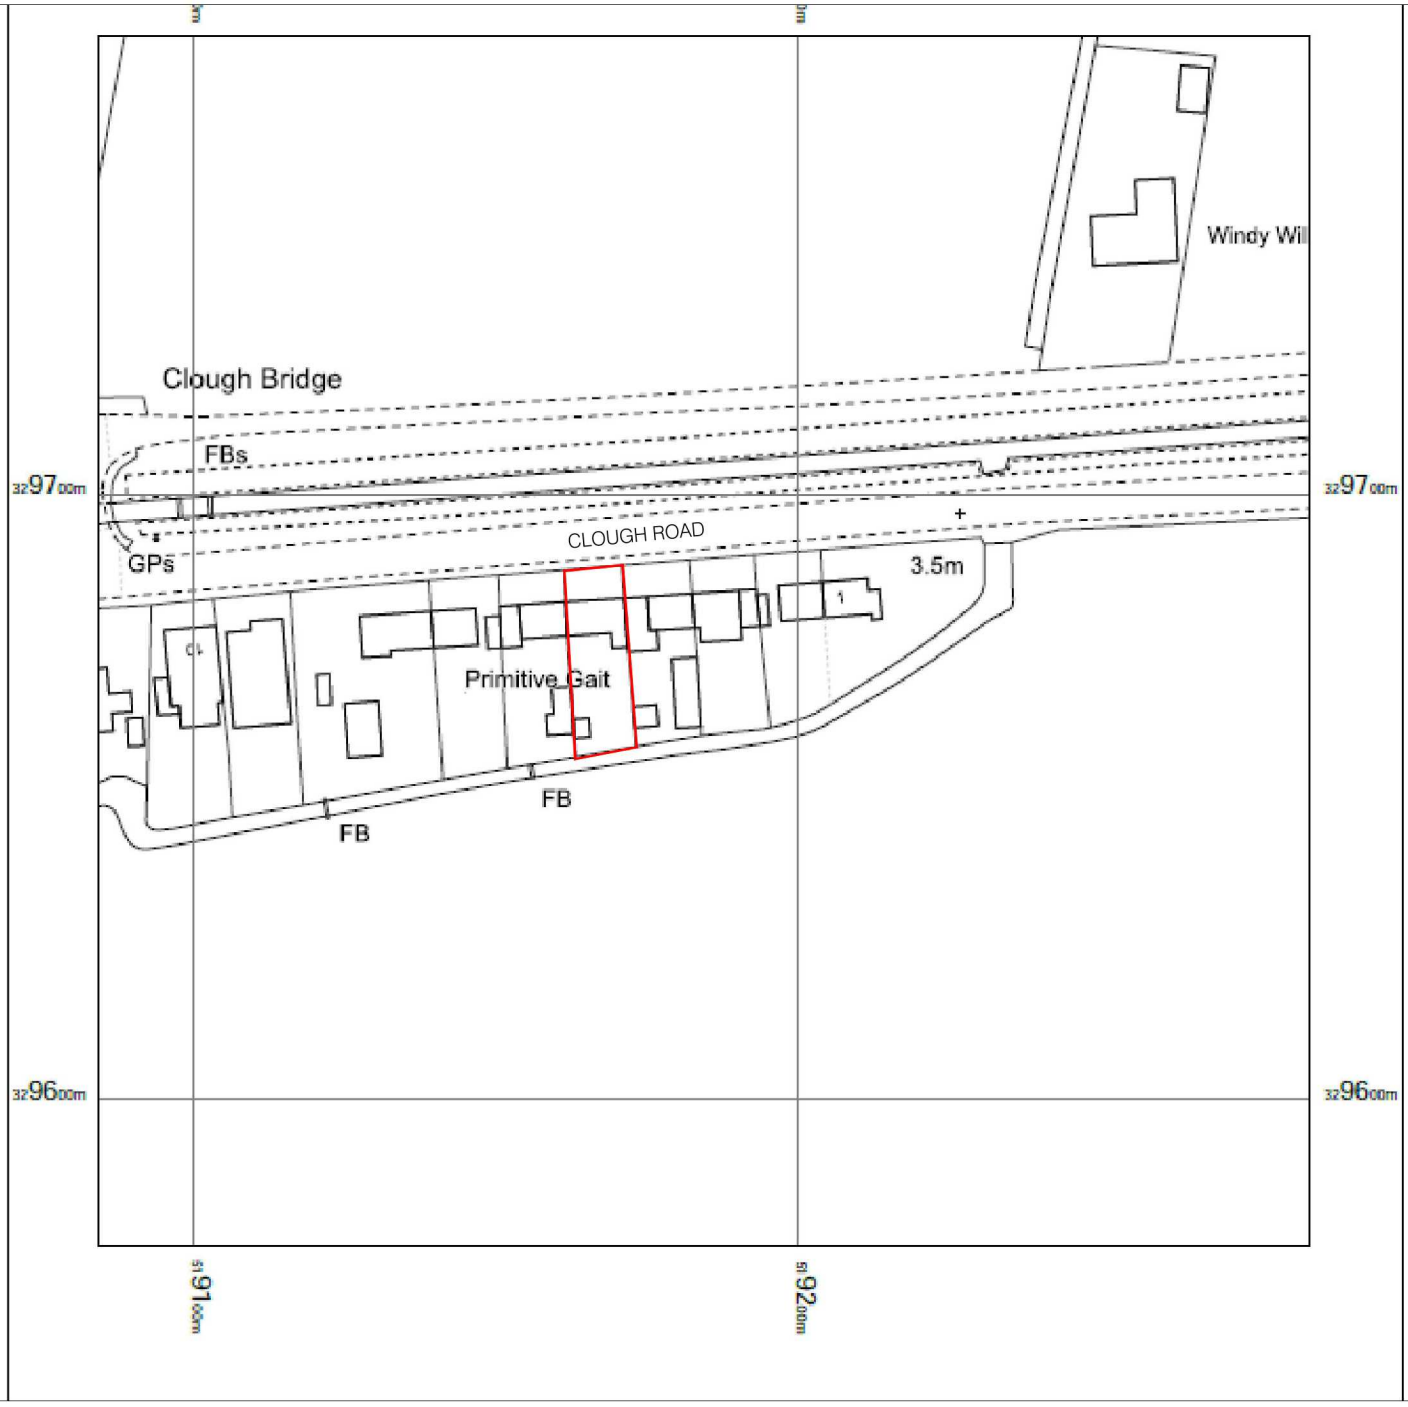


Notes

1. All dimensions must be checked on site and not scaled from this drawing, any discrepancies to be reported the office below.
2. The Contractor shall make a survey of the site and shall be responsible for obtaining all dimensions and levels necessary for the proper construction of works as indicated.

Client

MILLWARD

Job Title

5 PRIMITIVE GAIT
CLOUGH ROAD
GOSBERTON CLOUGH
SPALDING

Drawing Title

LOCATION PLAN

©Copyright

ELEVATION
ELEVATION DESIGN LTD
DESIGN - CONSTRUCTION
PROJECT MANAGEMENT
16 Wright Street Hull HU2 8JU
Telephone 01482 221155
Fax 01482 221105
Email forename@elevationdesign.org.uk

Revisions	Date	Description	DR	CH

Status: PLANNING

Scale	Date
A4 - 1:1250	05/09/2023

Drawn By	Checked	Approved
KS		

Drawing No.	Rev
1001/427/03	