





SHDC
Planning & Development
28 SEP 2010
Ref: 0808-10

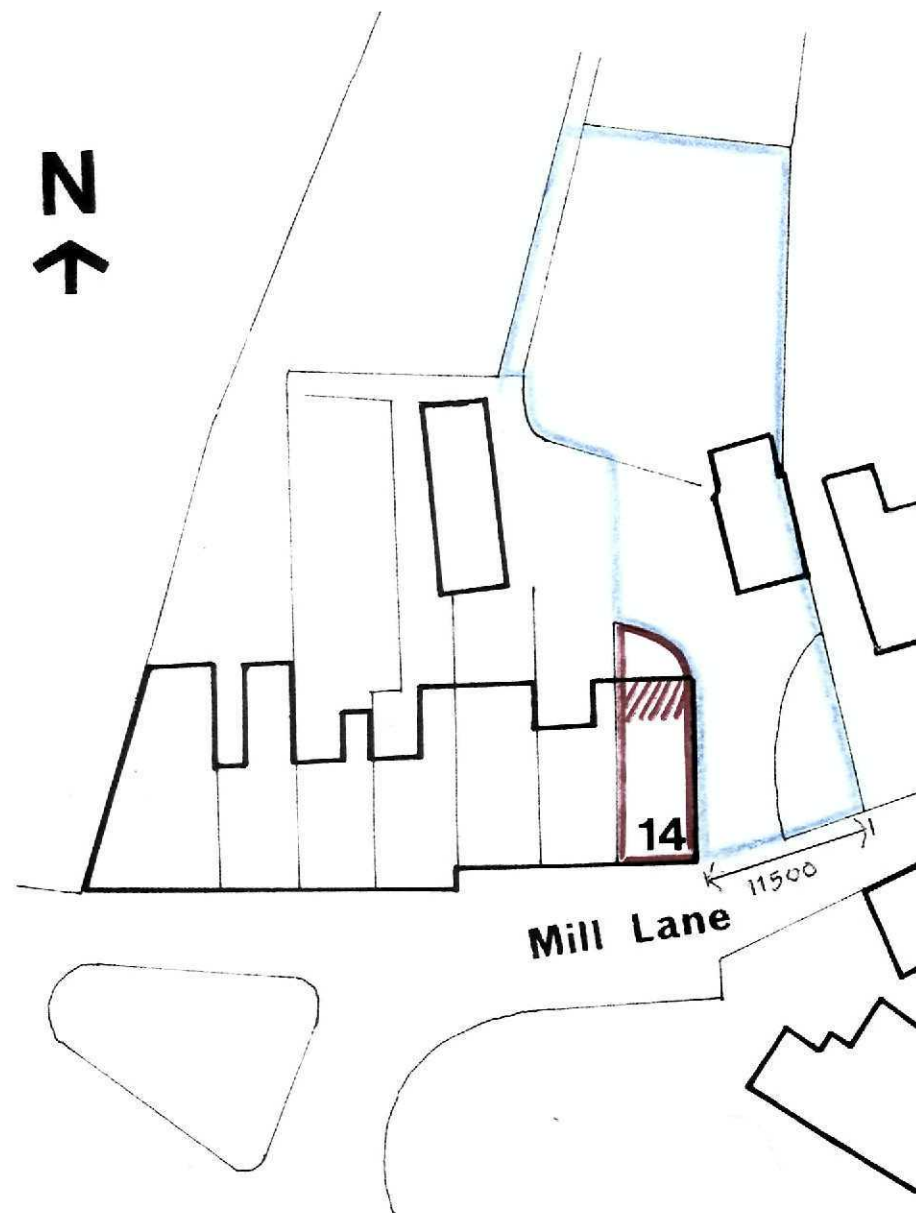

Site Location Plans 1:2500 & 1:500

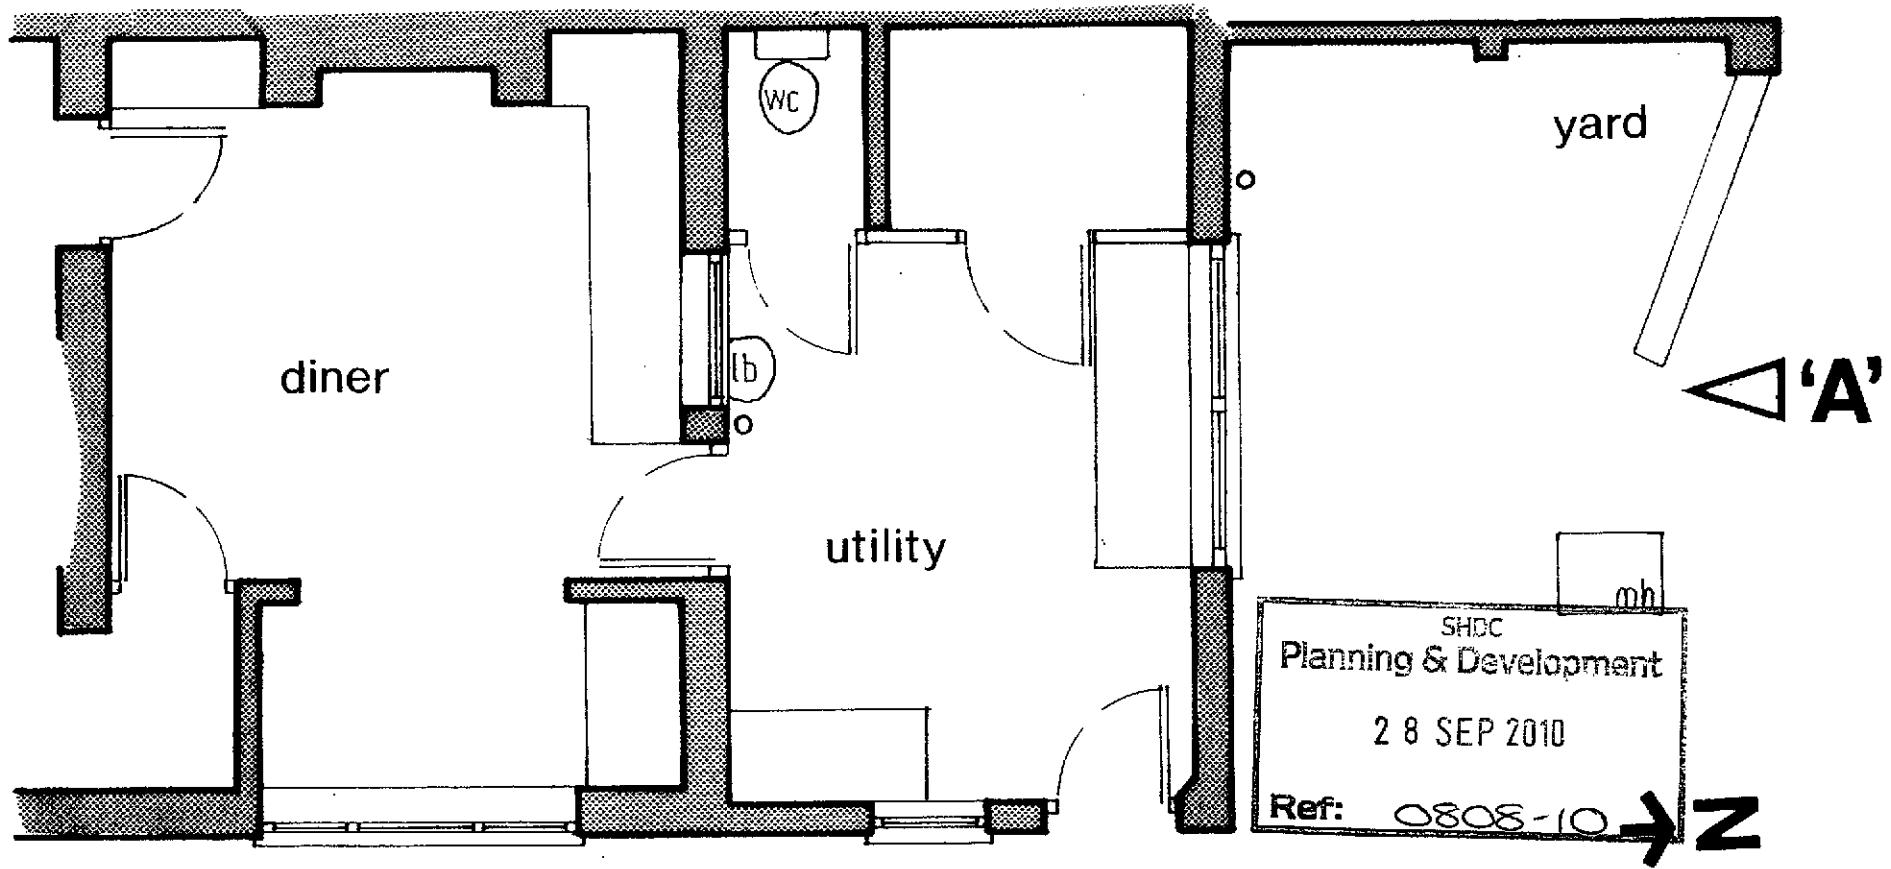


△
'B'

Existing - Plan 1:50

2

mh

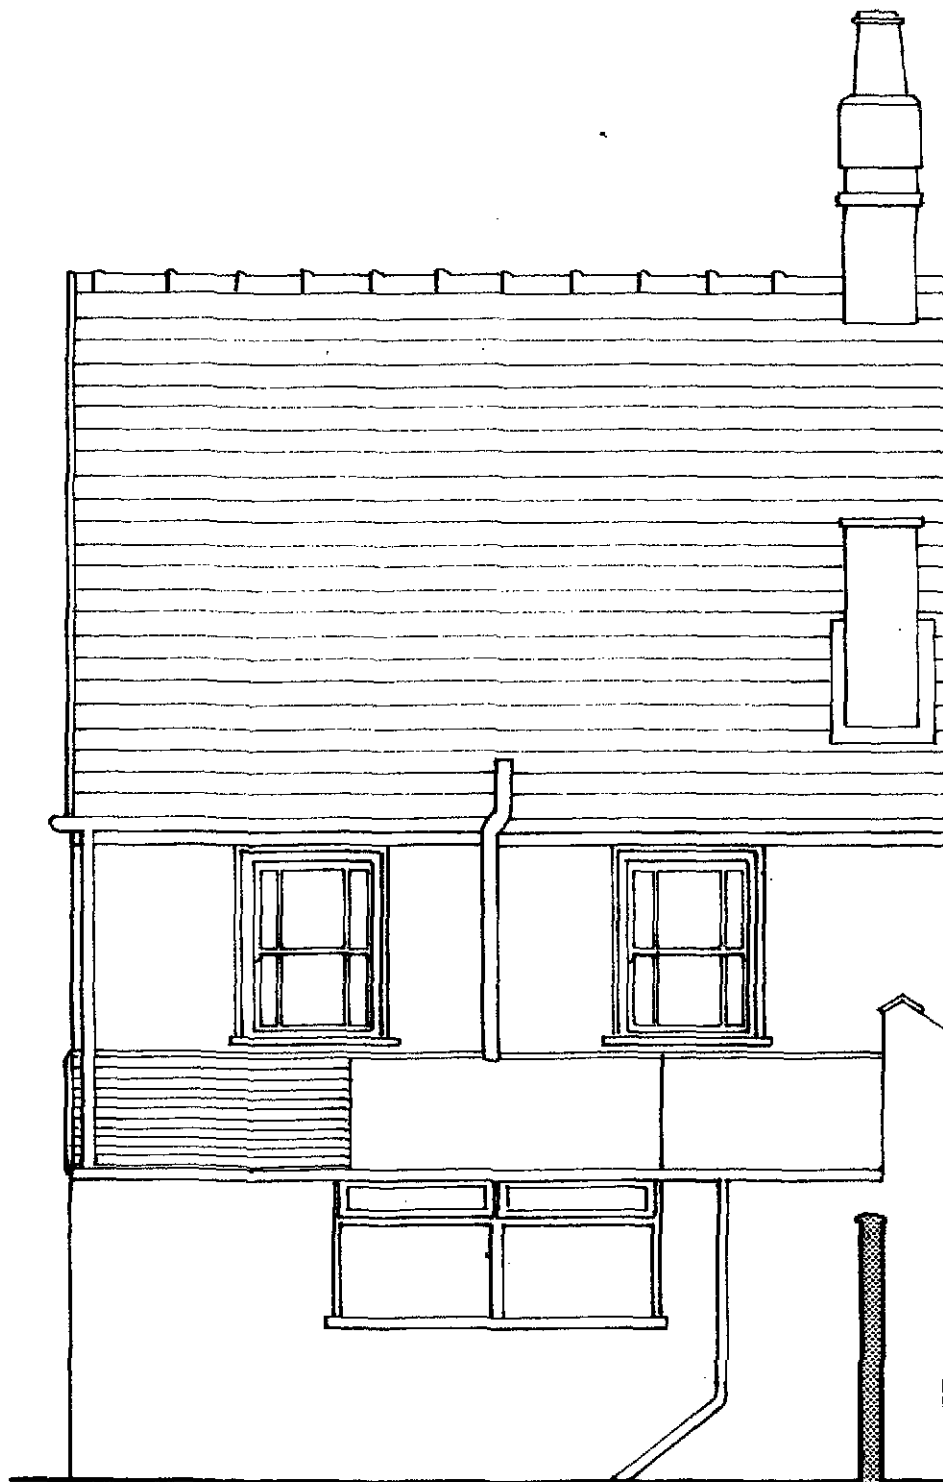



SHDC
Planning & Development
2 8 SEP 2010
Ref: 0808-10

Existing – North view 'A' 1:50

Existing – East view 'B' 1:50

4

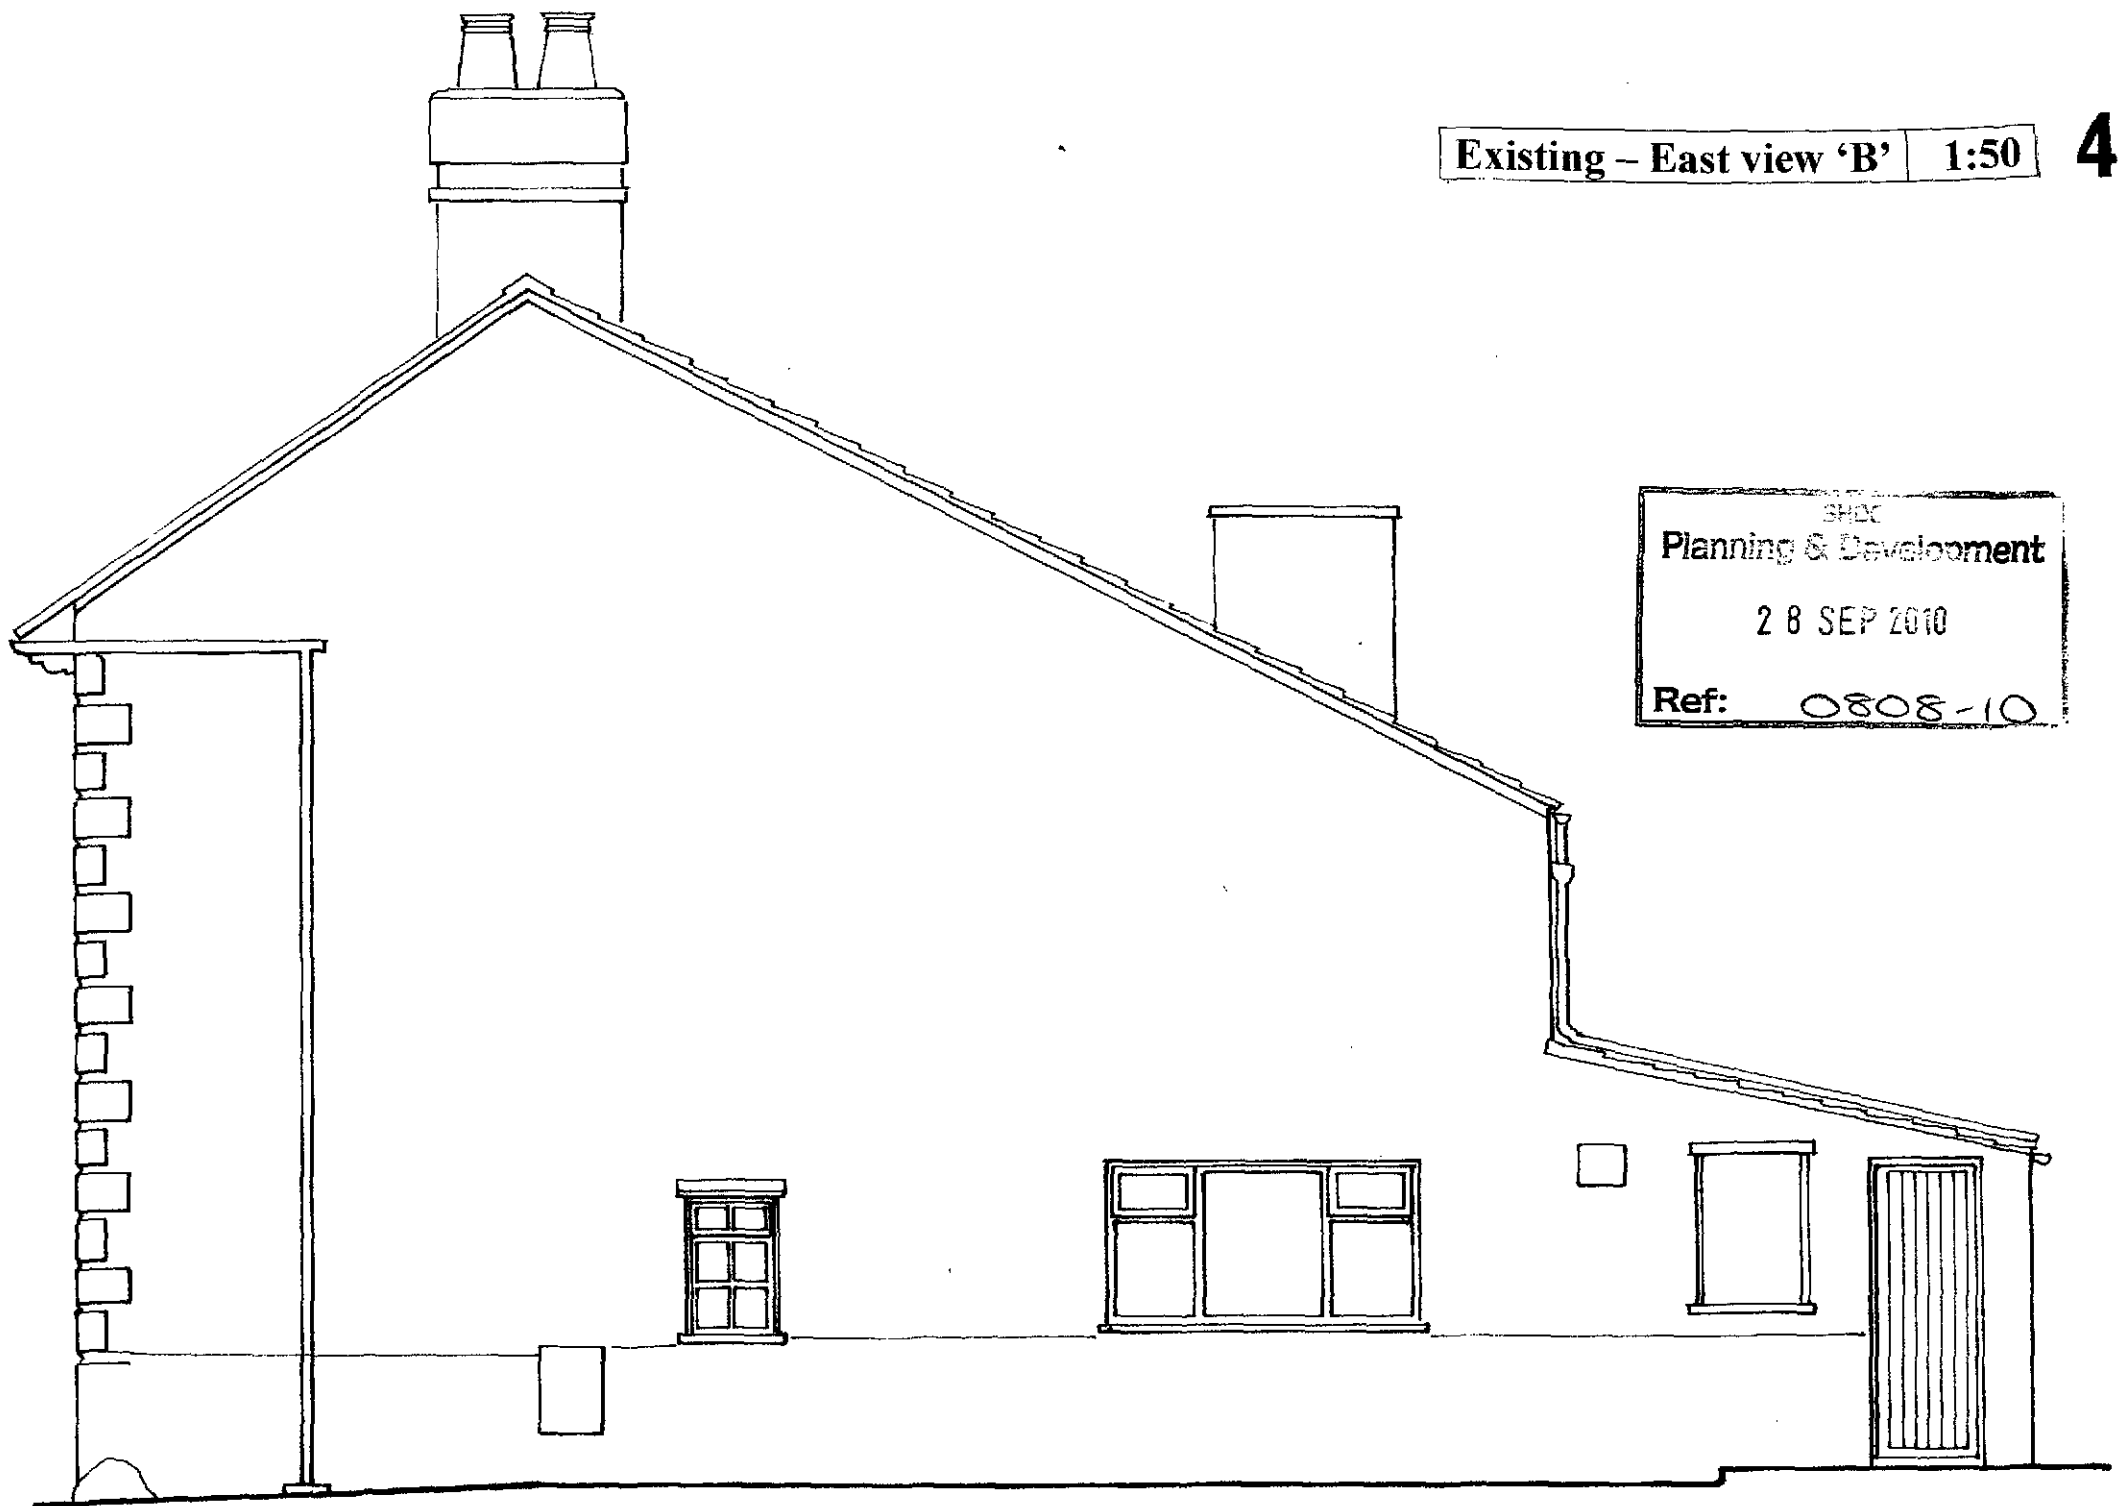

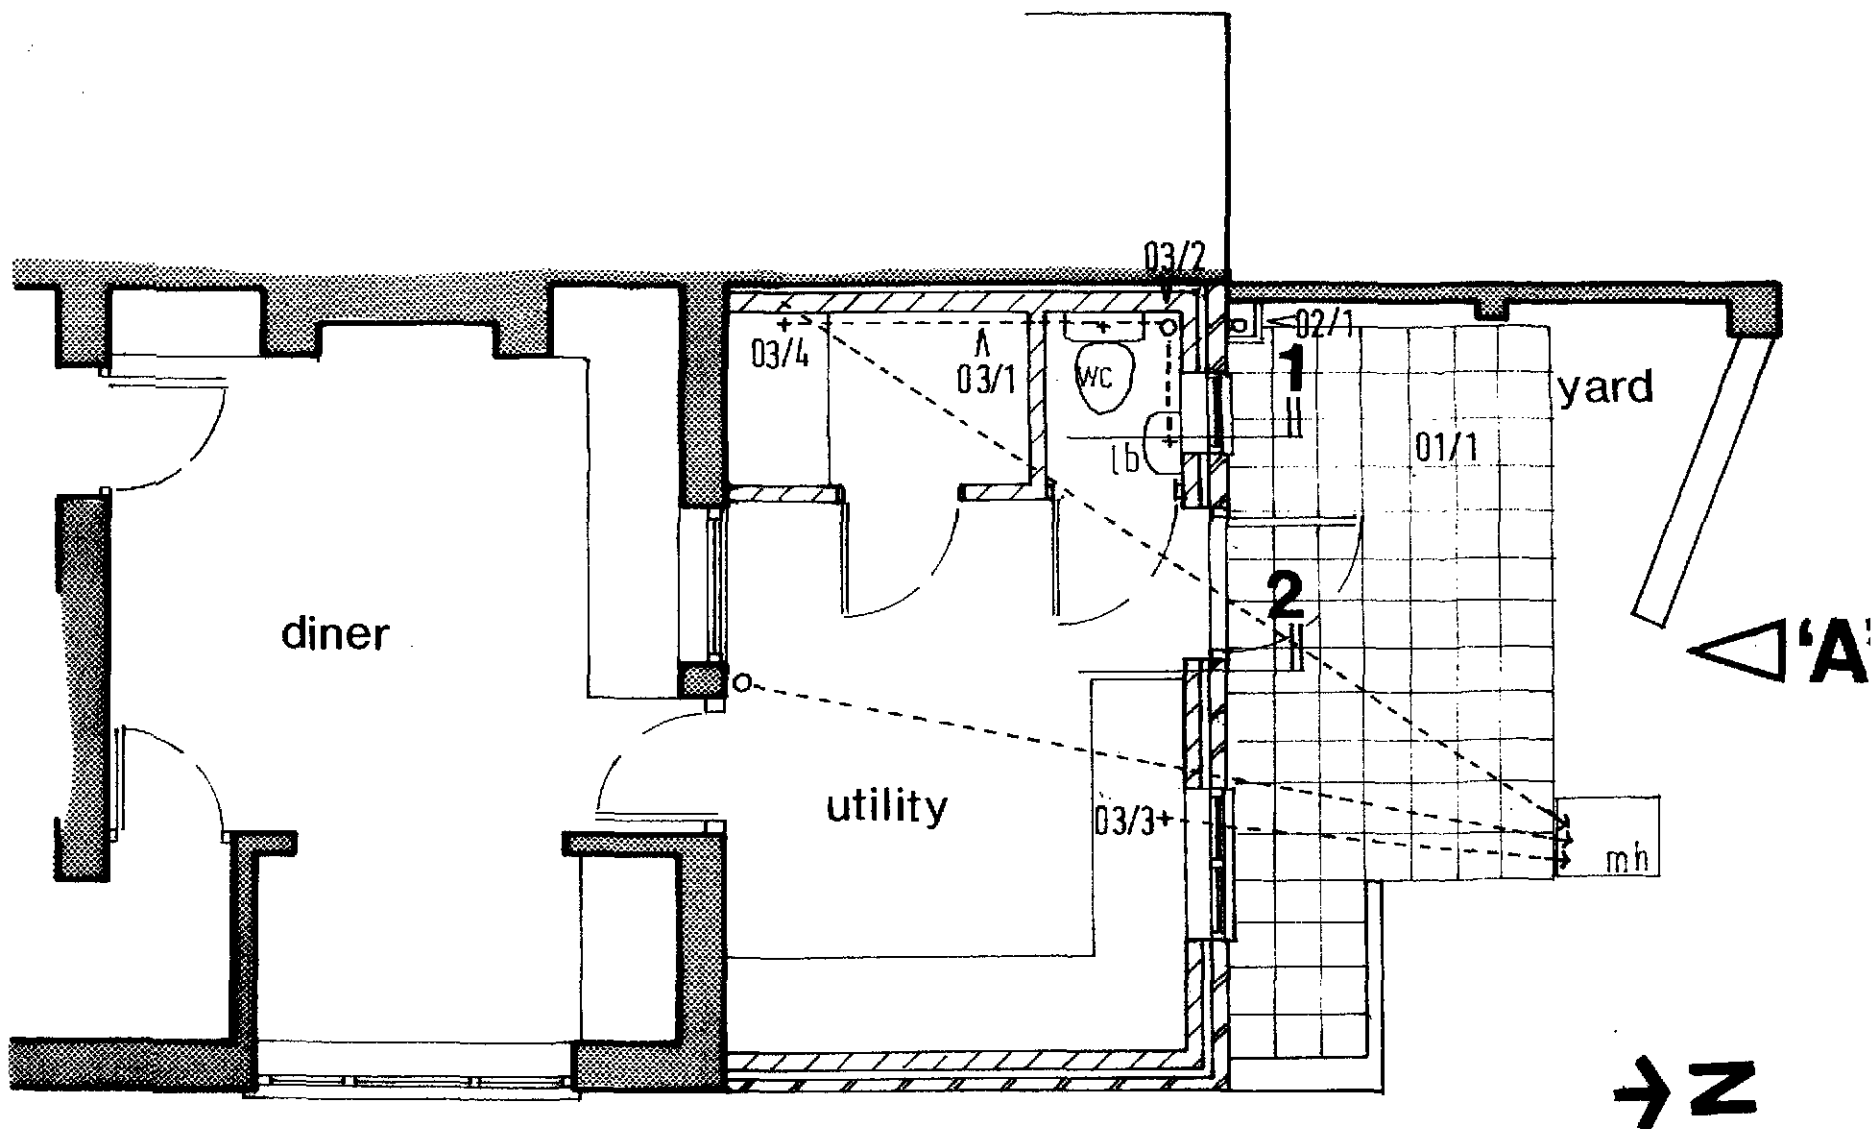


SHDC
Planning & Development
28 SEP 2010
Ref: 0808-10

Proposed - Plan 1:50


5

mh

SHDC
Planning & Development
28 SEP 2010
Ref: 0808-10

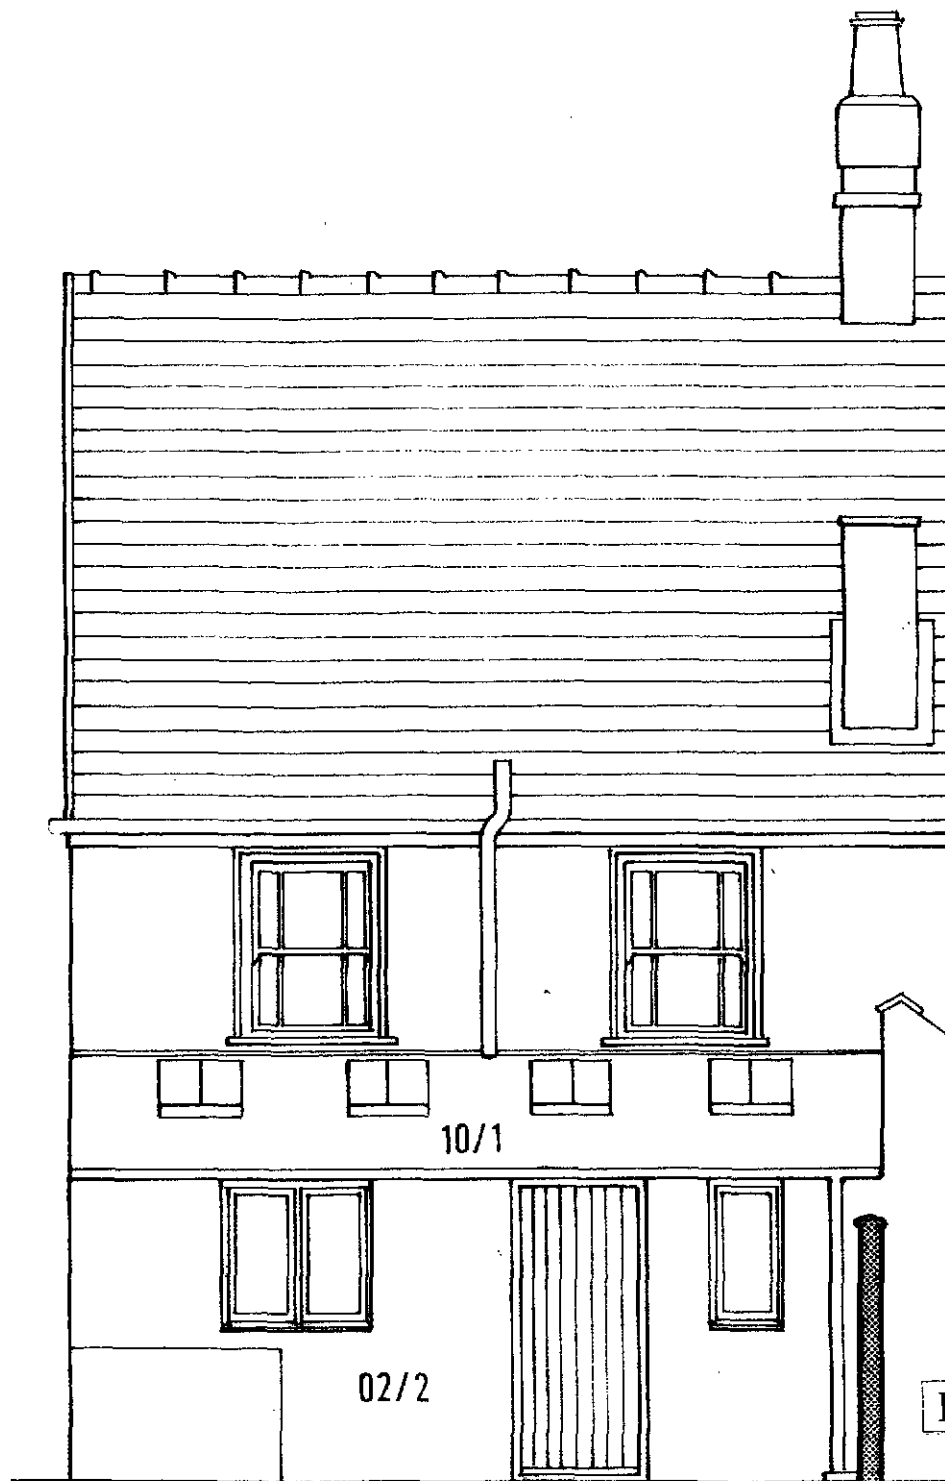

Proposed – North view 'A' 1:50

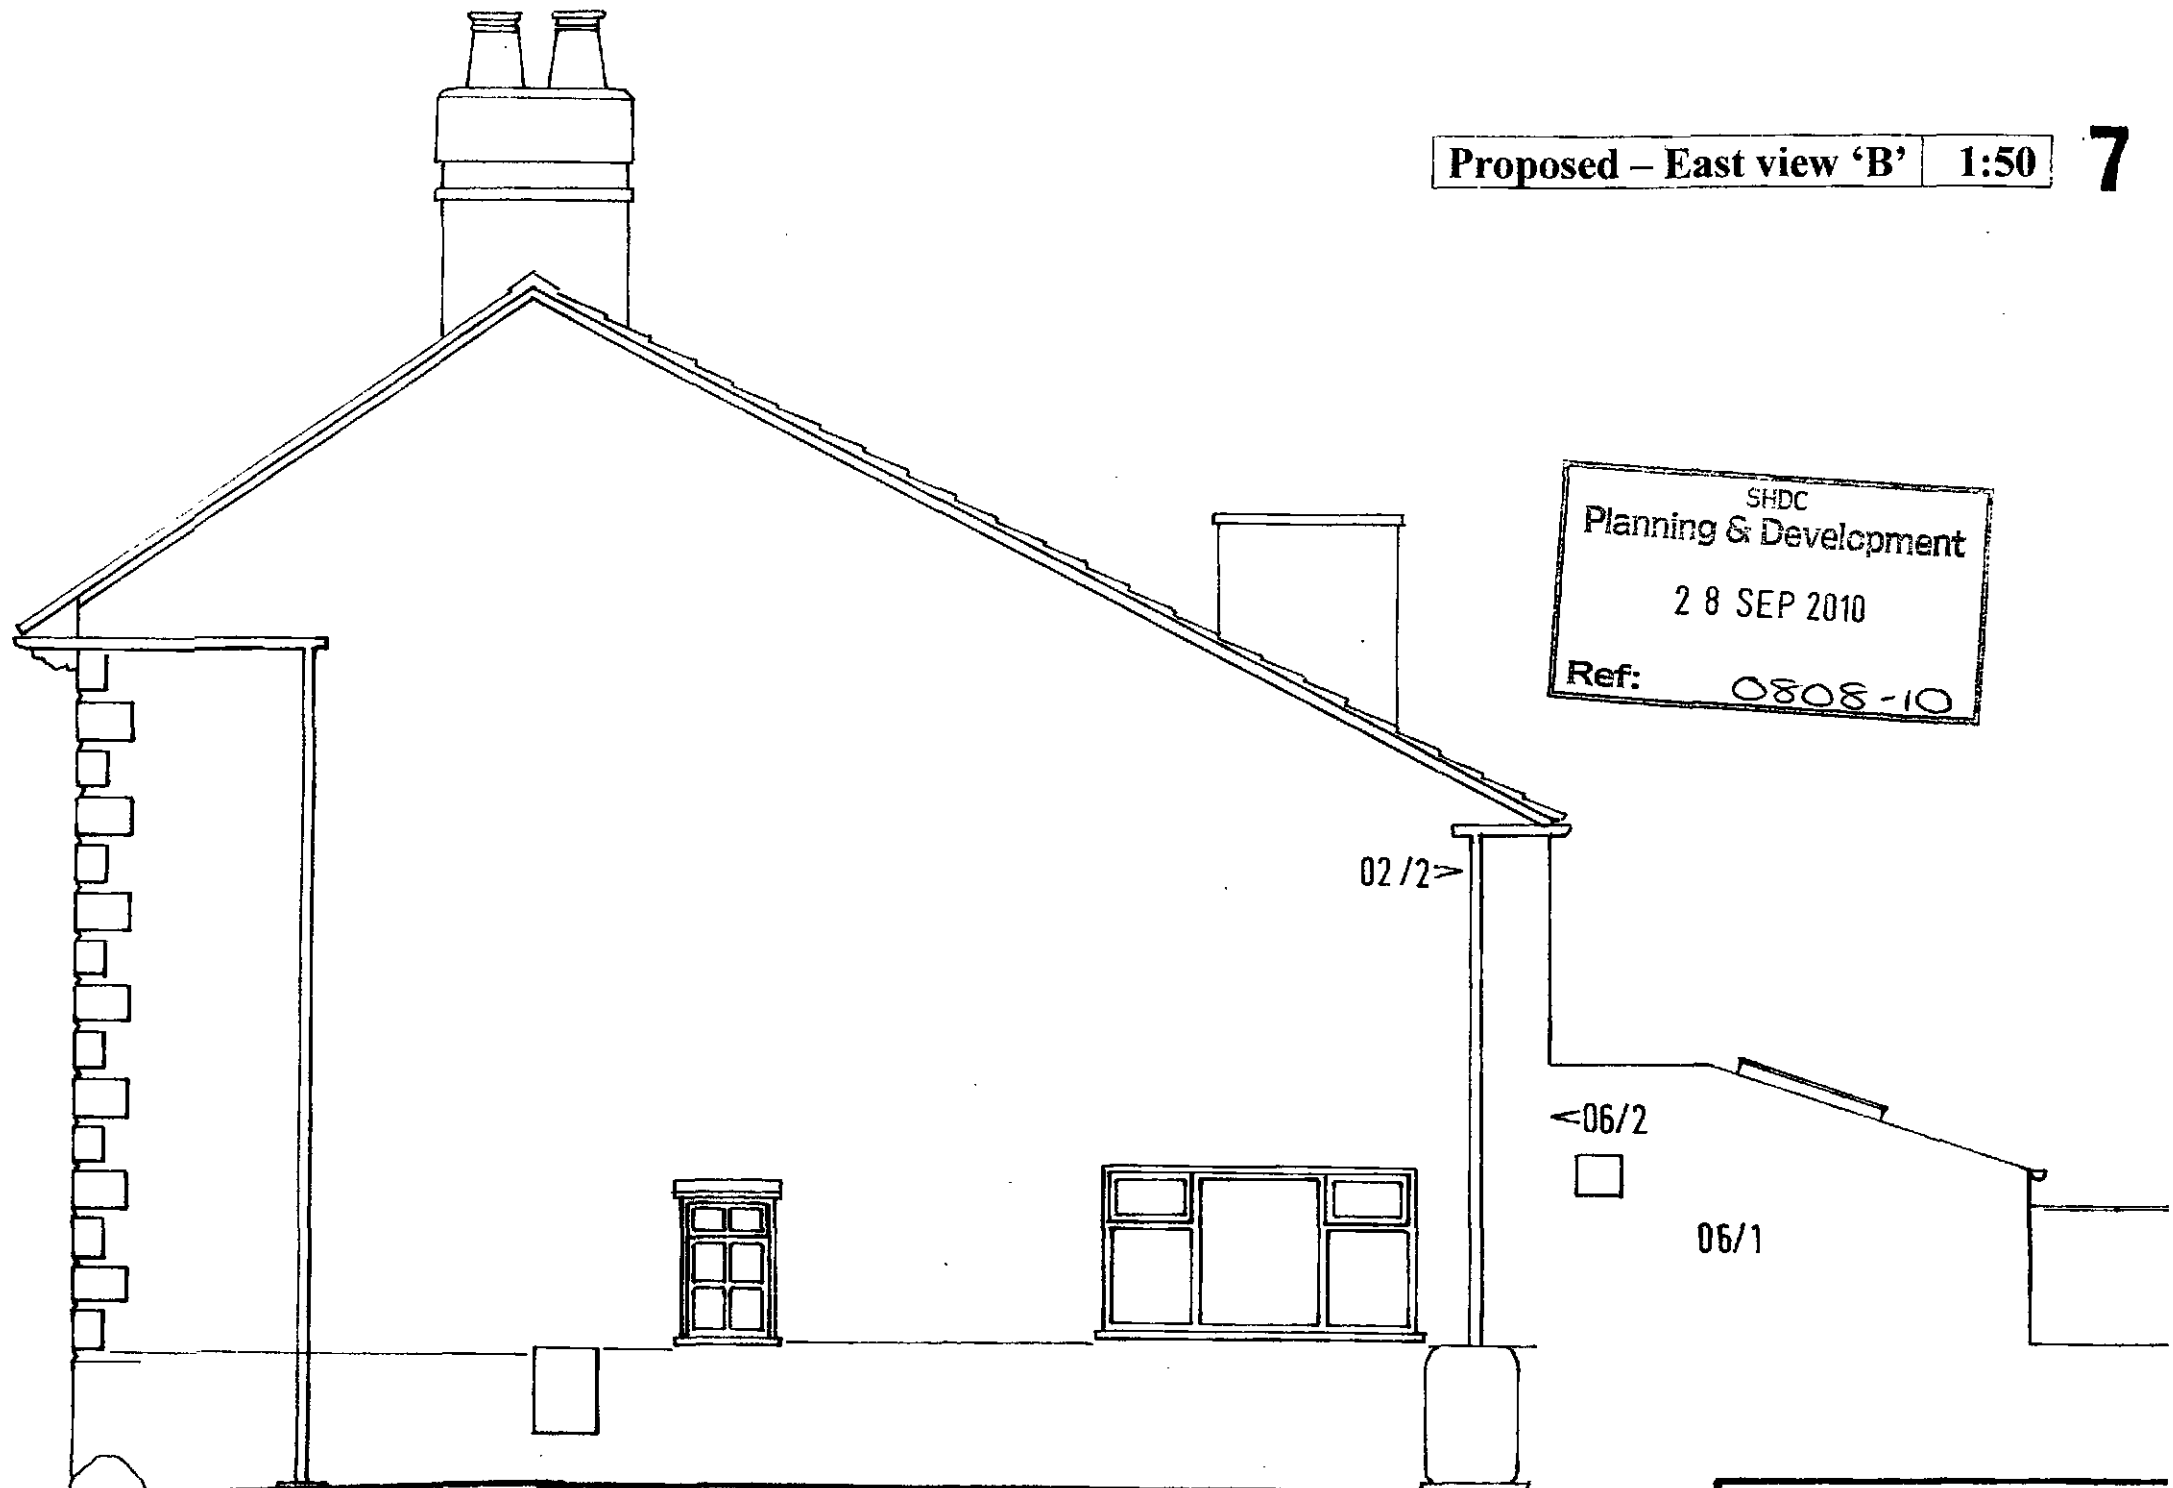

06/2

SRDC
Planning & Development
28 SEP 2010
Ref: 0808-10

06/7
06/8

06/5
06/6

07/2

06/7
06/8
V

06/6
06/5
V

07/2

WC

LB

07/3

07/1

07/3

Λ
06/1

Λ
06/3


2

Δ
'A'

1


New construction - Plan 1:20


8

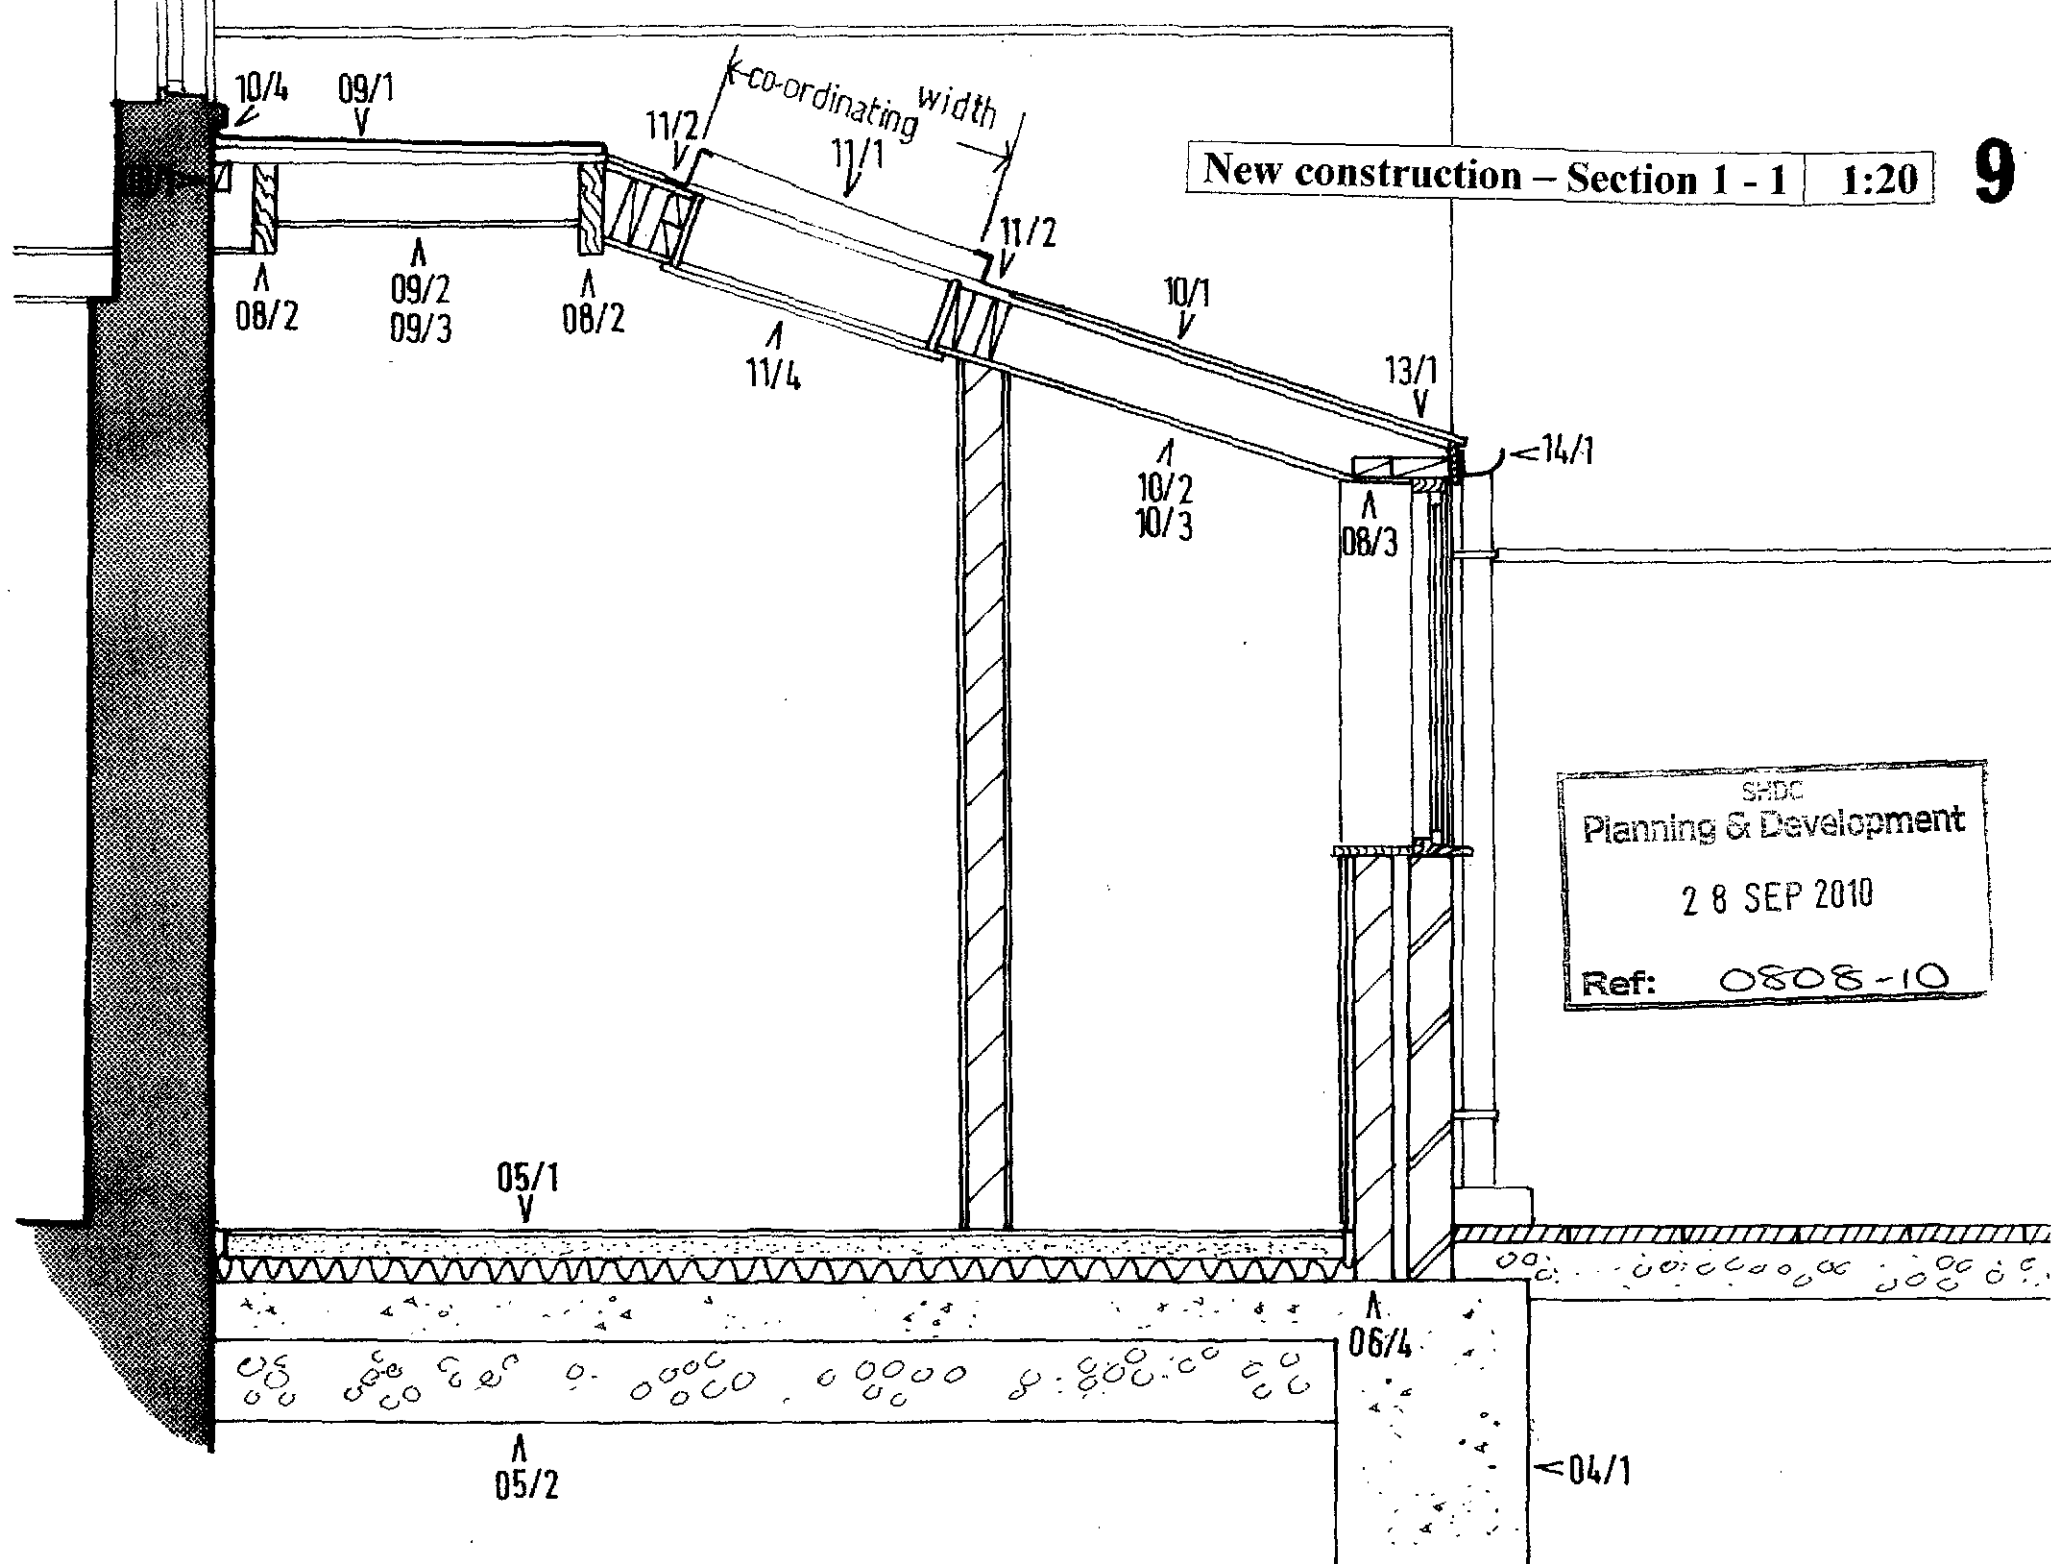

New construction - Section 2 - 2 1:20

10


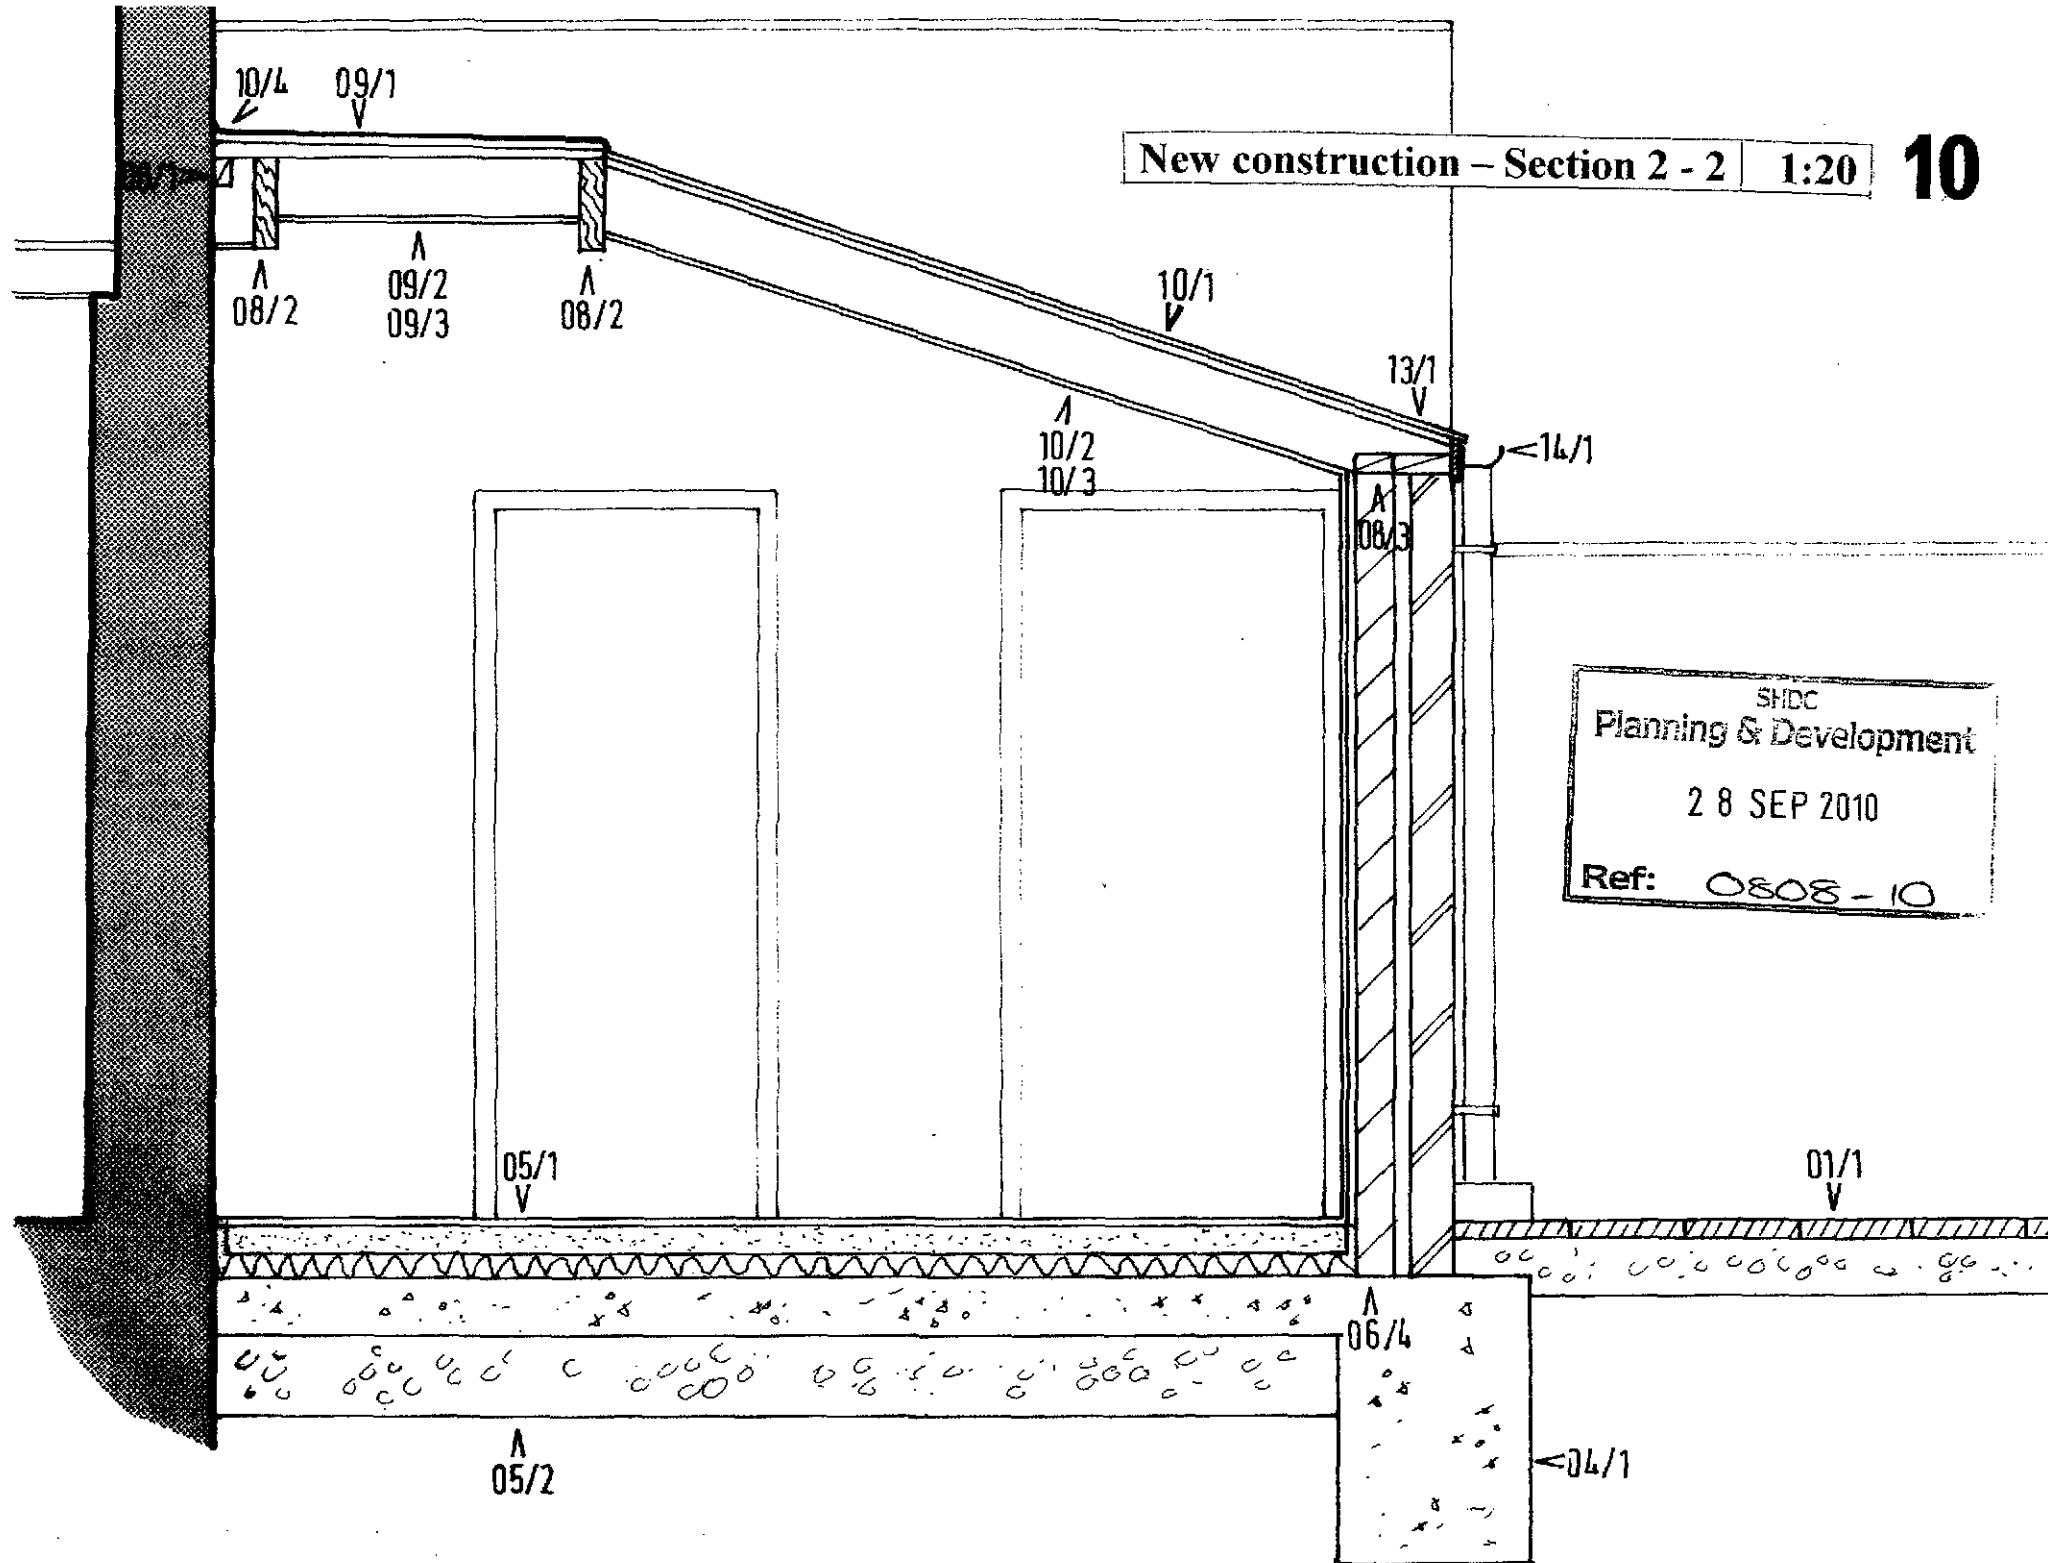


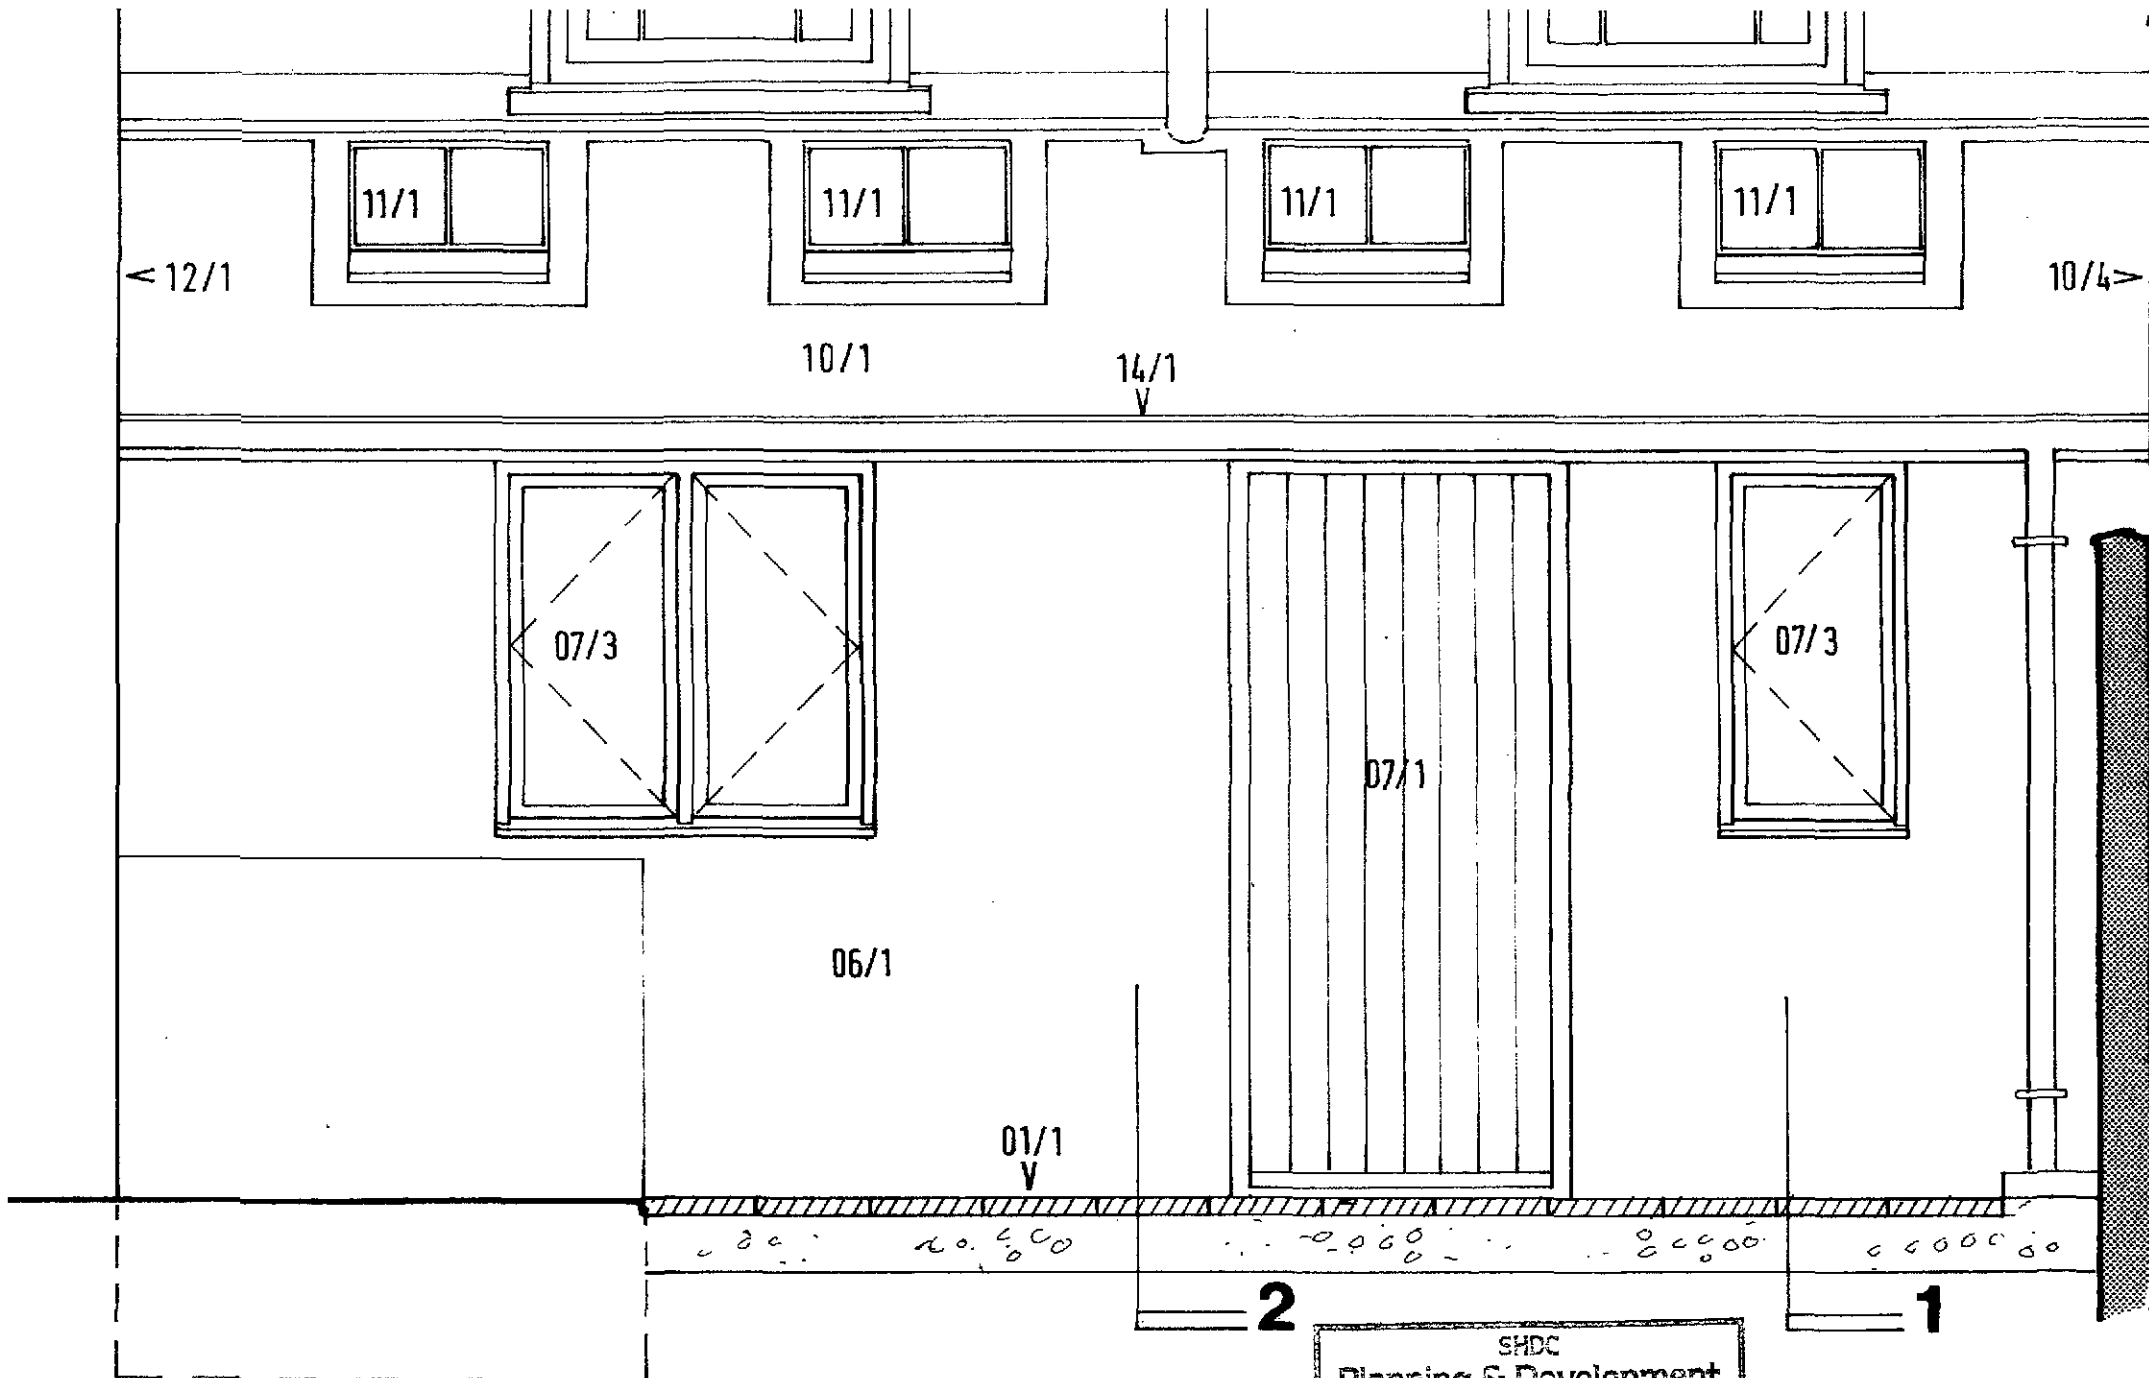

New construction – North view 'A' 1:20

11


SHDC
Planning & Development
28 SEP 2010
Ref: 0808-10

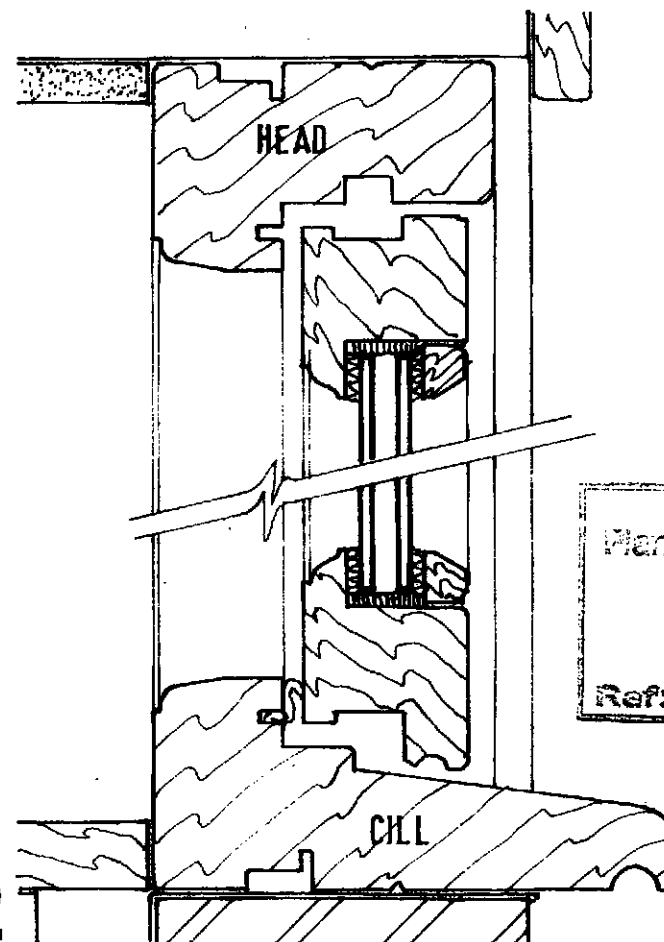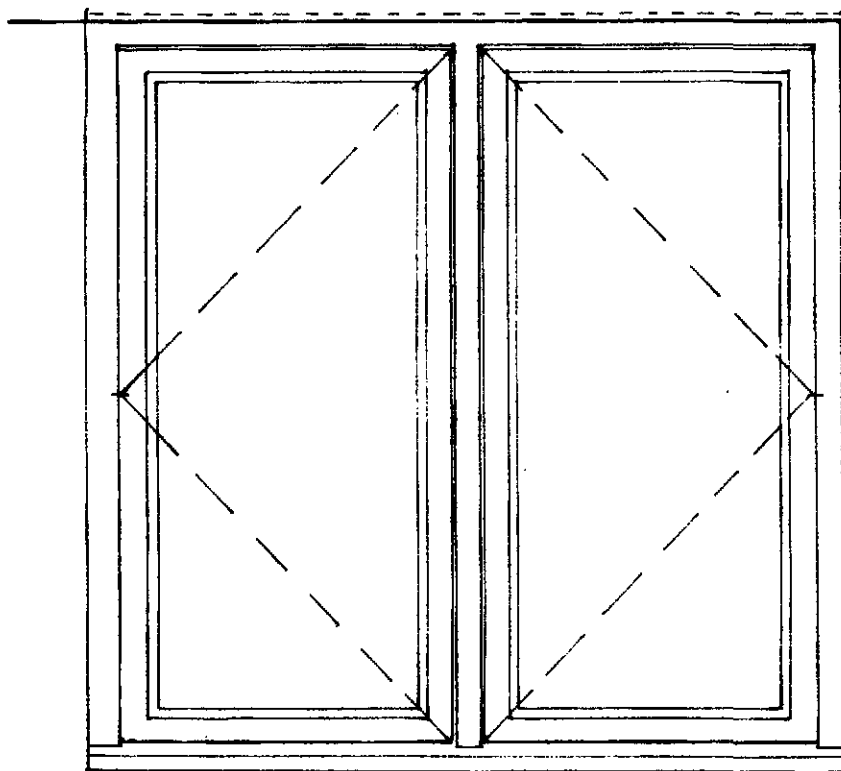


SHDC
Planning & Development
28 SEP 2010
Ref: 0808-10

New construction – Window detail 1:5 & 1:2

12

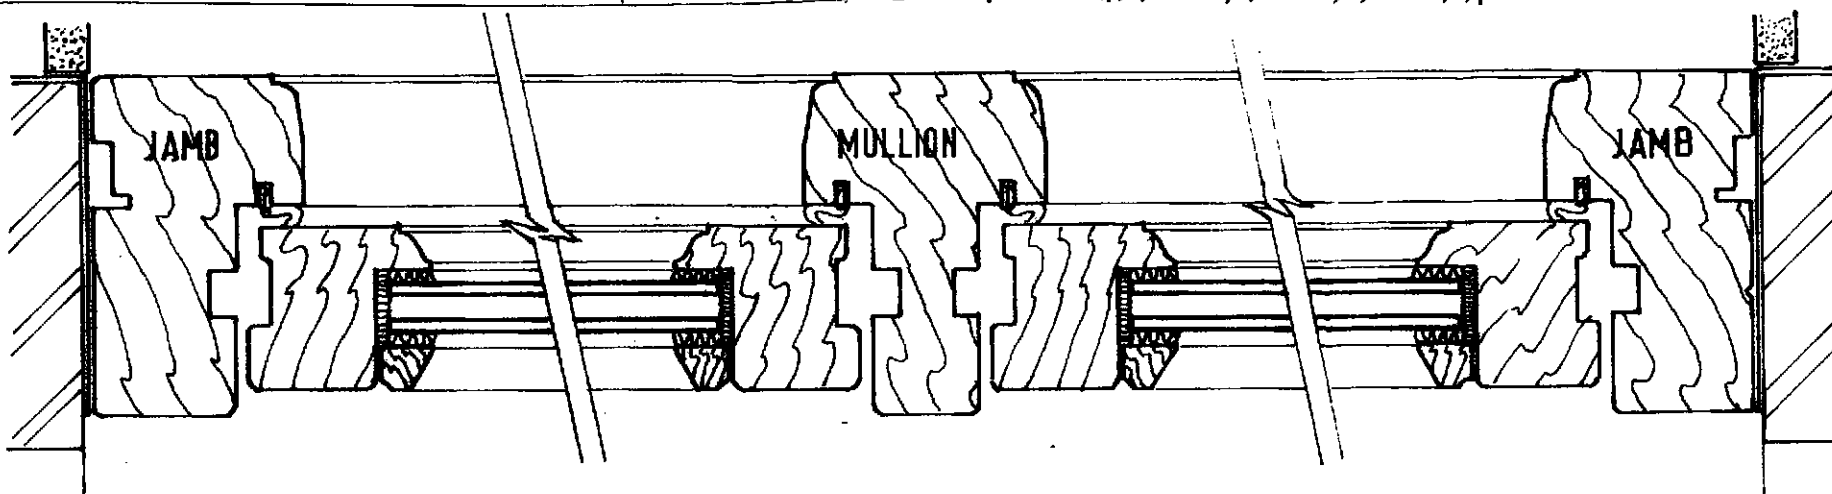

14

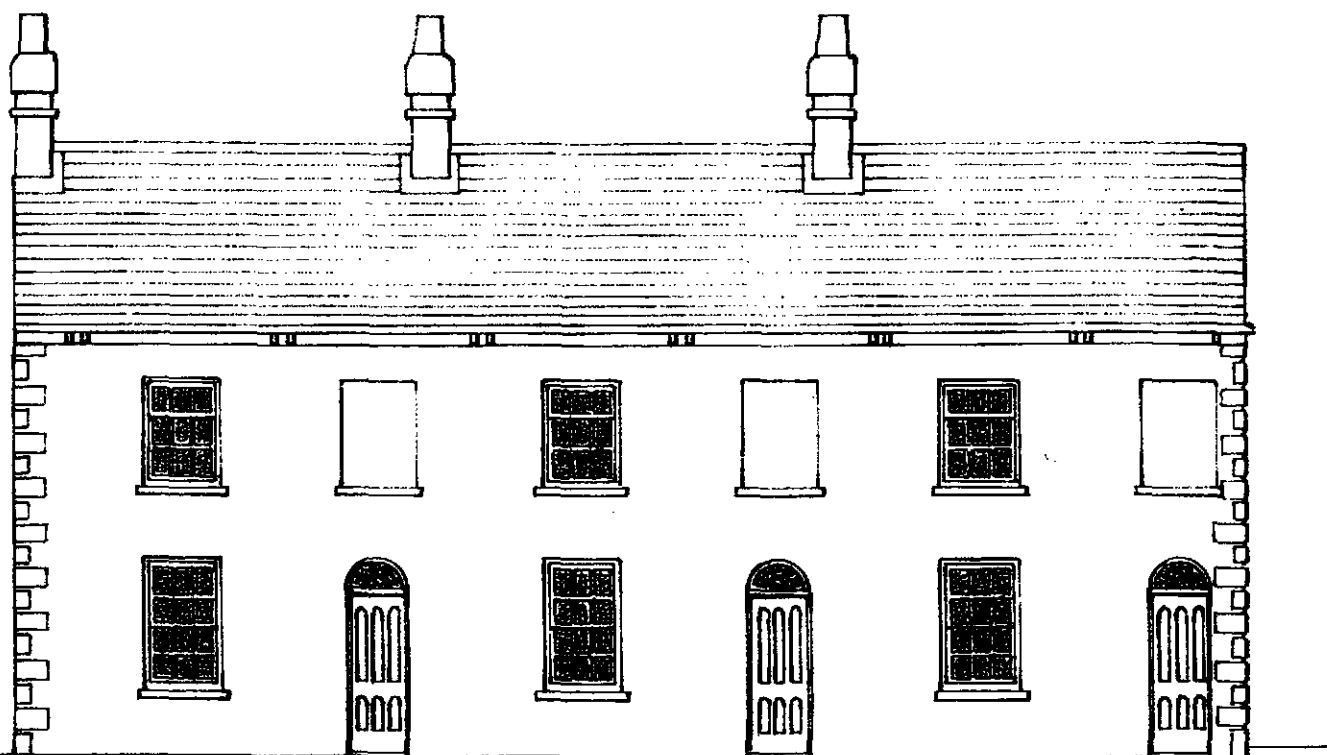

SHDC
Planning & Development
28 SEP 2010
Ref: 0808-10

SOUTH VIEW OF TERRACE

