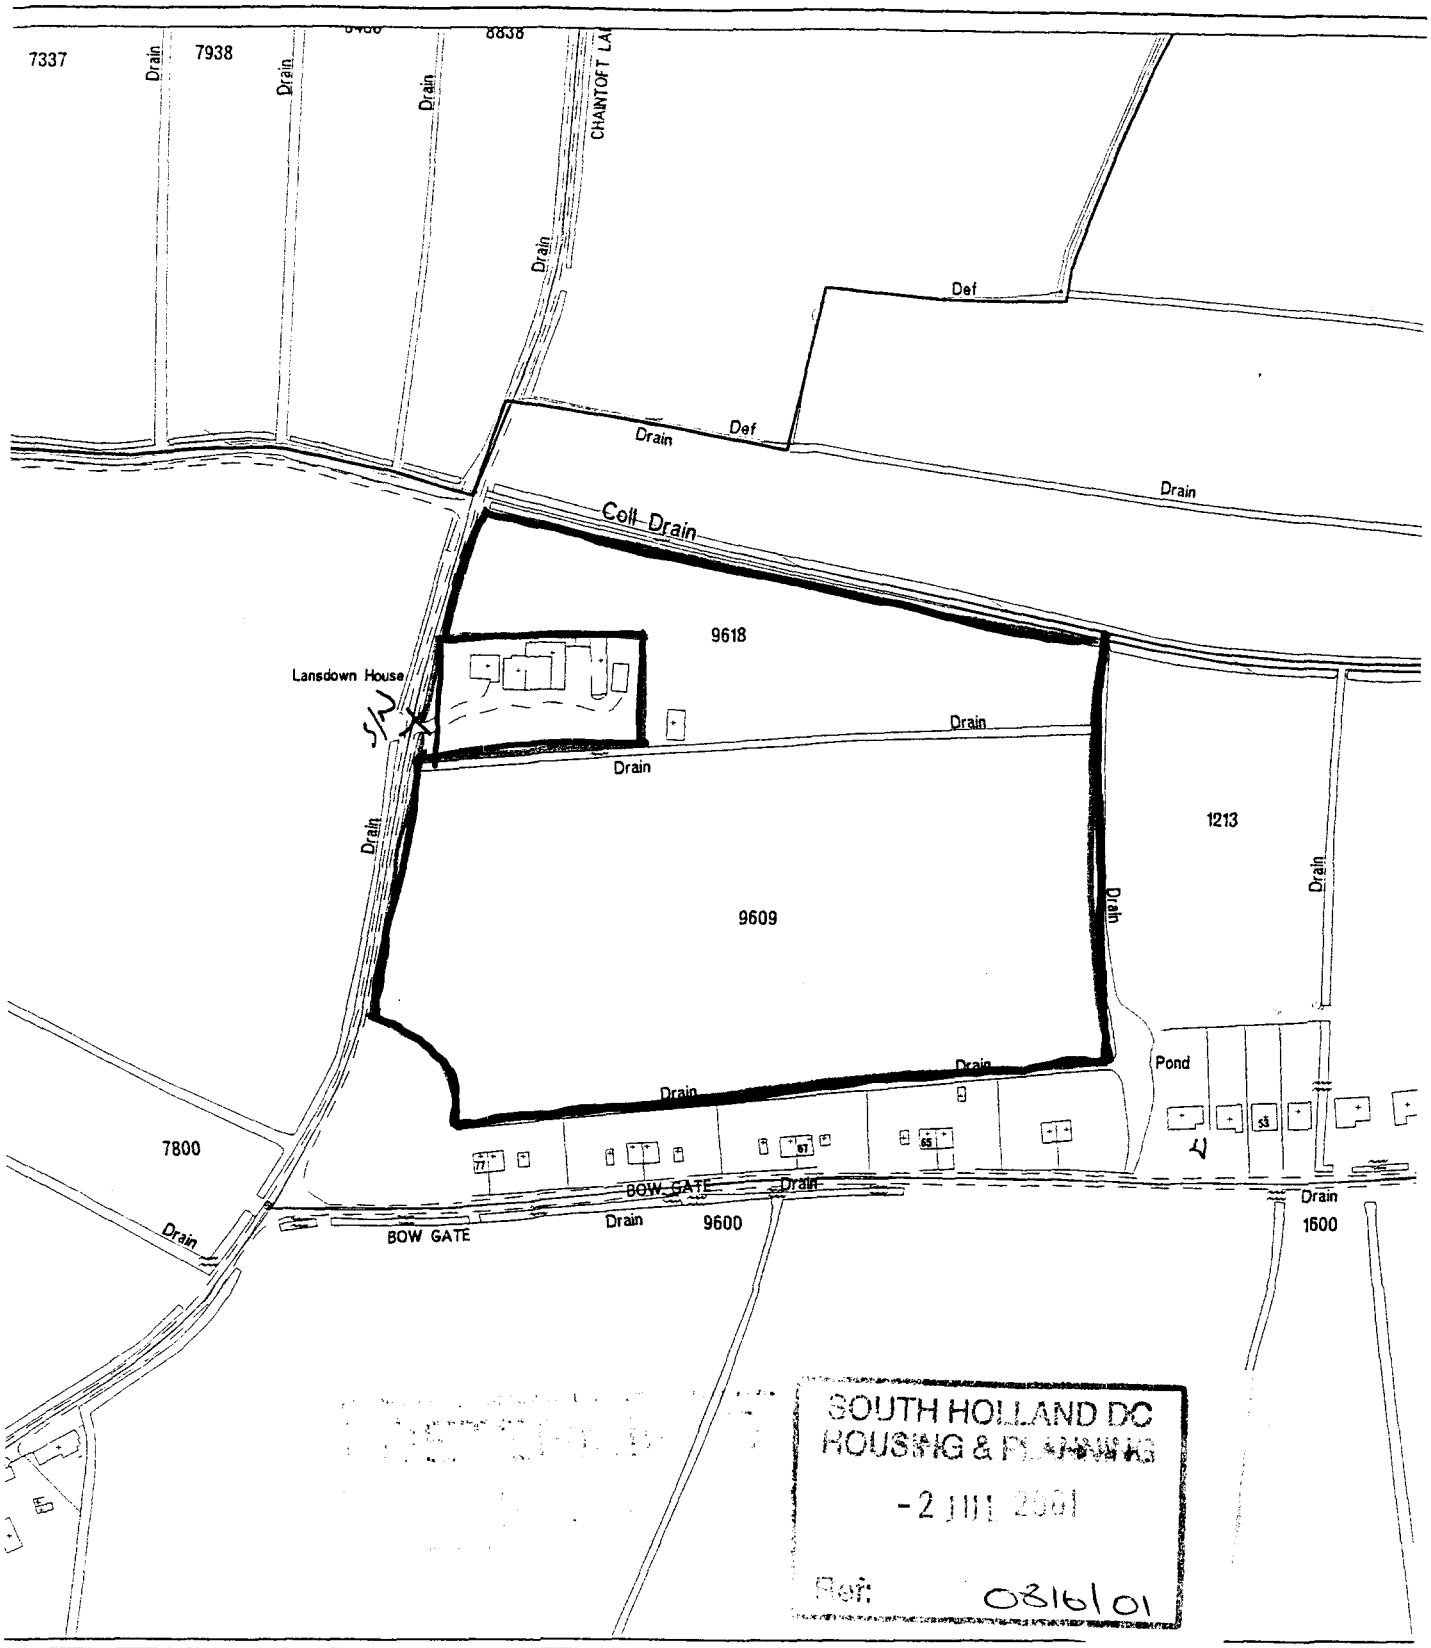


SOUTH HOLLAND DISTRICT COUNCIL

Council Offices
Priory Road
Spalding
Lincolnshire
PE11 2XE

Tel 01775 761161

This copy has been produced specifically for Planning and Building Control purposes only. No further copies may be made

N

Reproduced from the Ordnance Survey mapping with the permission of the Controller of Her Majesty's Stationery Office (c) Crown Copyright, Unauthorised reproduction infringes Crown copyright and may lead to prosecution or civil proceedings

Map Scale 1/2500 Location Plan


Mr & Mrs T.H.S Clark, Approximate boundary line

Farm buildings

proposed site of mobile hom. Site area 0.01 of a hectar

CLARK BROS

House boundary line

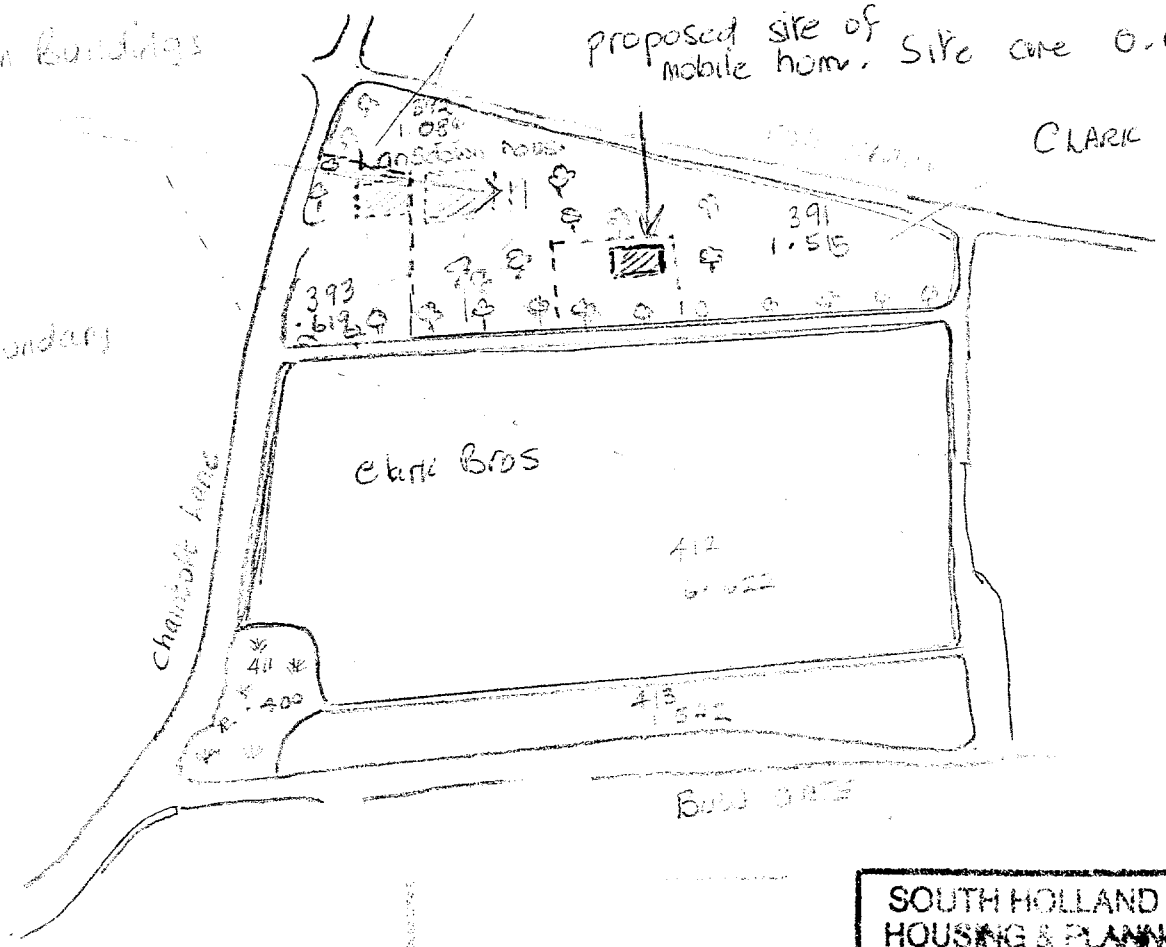

SOUTH HOLLAND DC
HOUSING & PLANNING
-2 NOV 2001
Ref: HOS/0816/01