


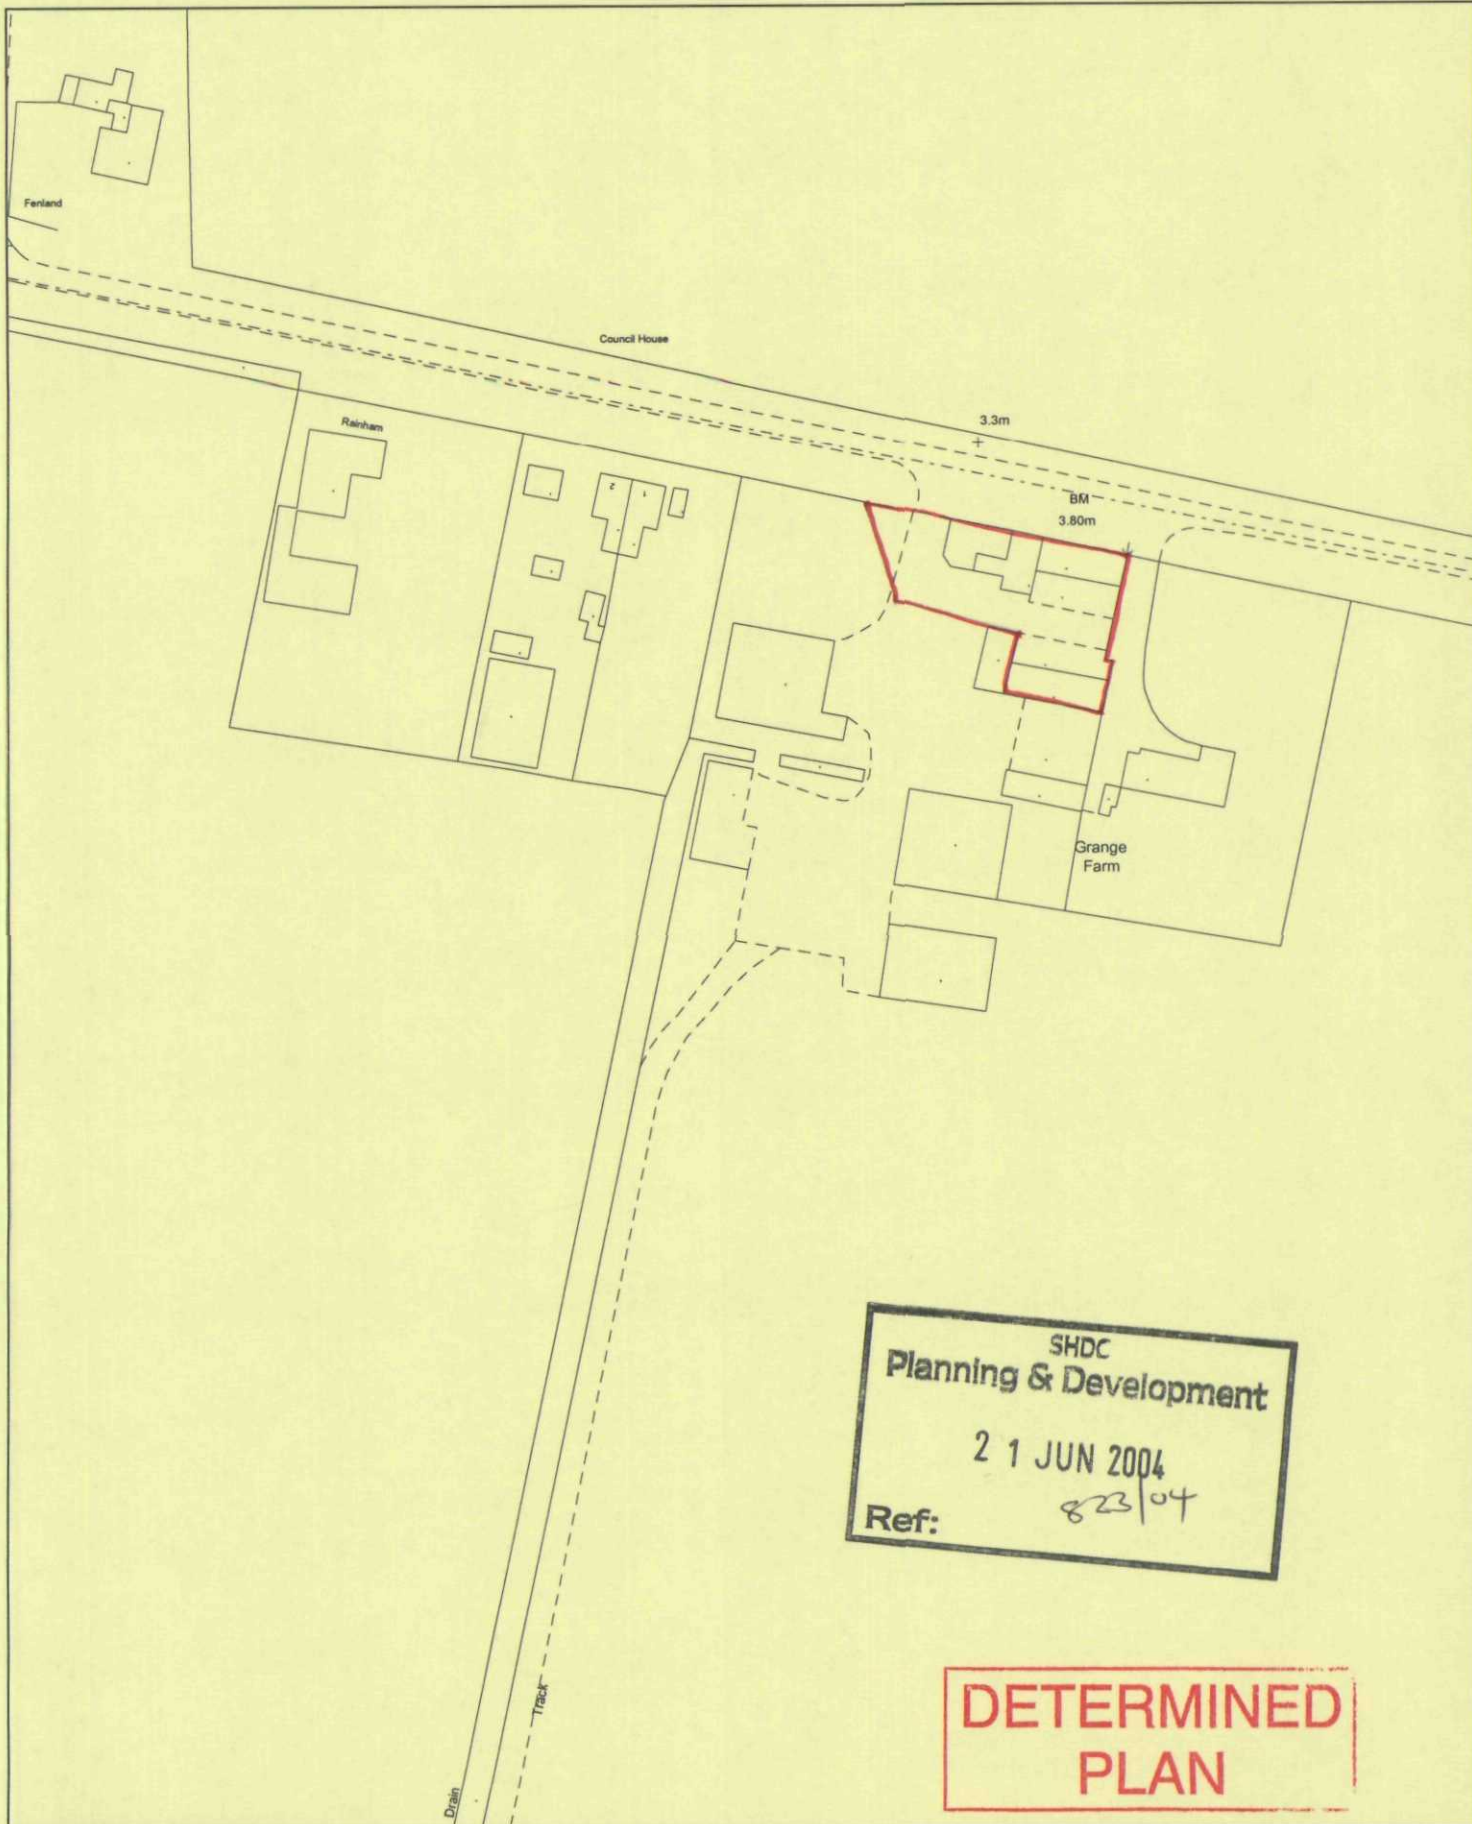

SHDC  
 Planning & Development  
 21 JUN 2004  
 Ref: 823/04

**DETERMINED  
 PLAN**



This copy has been produced specifically for the map return scheme purposes only. No further copies may be made.

Scale:  
 1:1250

This map is reproduced from Ordnance Survey material with permission of Ordnance Survey on

Council Offices, Priory Road, Spalding,  
 Lincolnshire PE11 2XE

