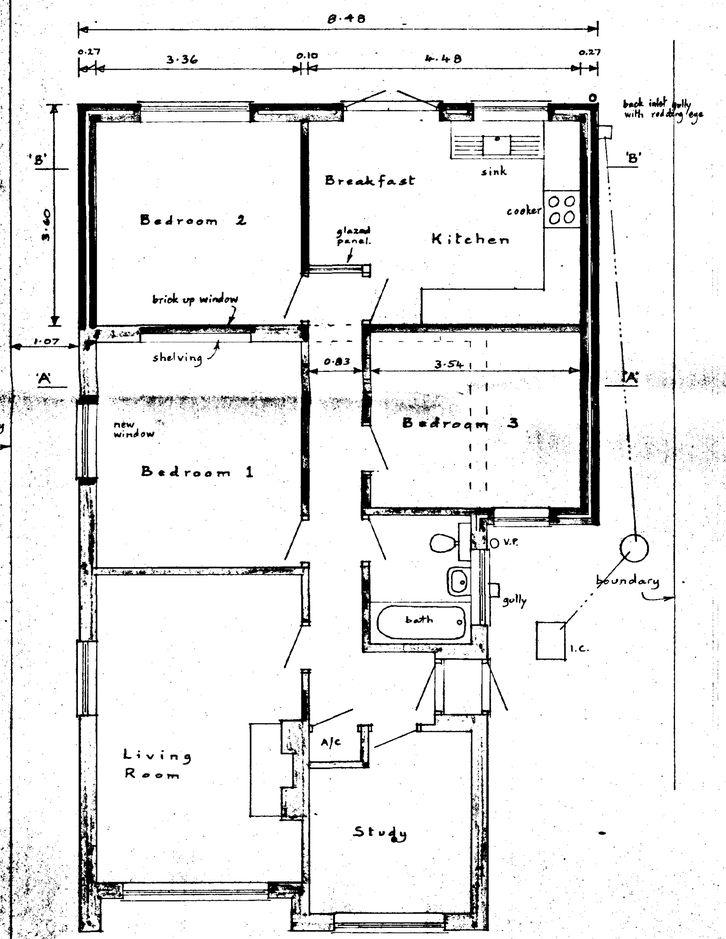

PLAN

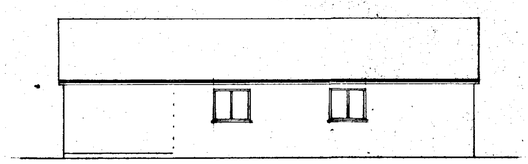

East

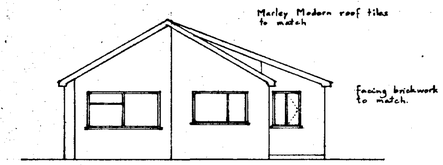

North

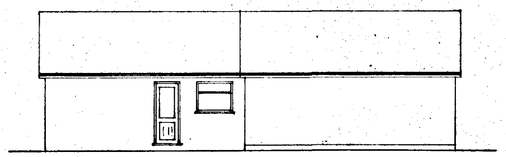

West

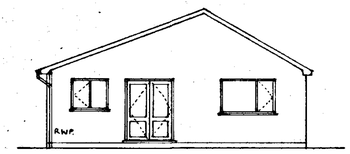

South

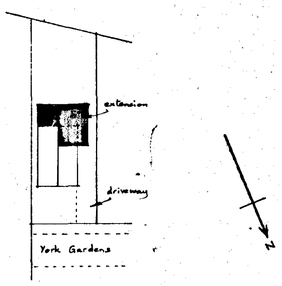

Site

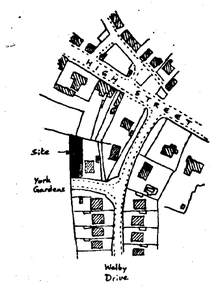

O.S. Map ref TF2331
Scale 1:2500

Location

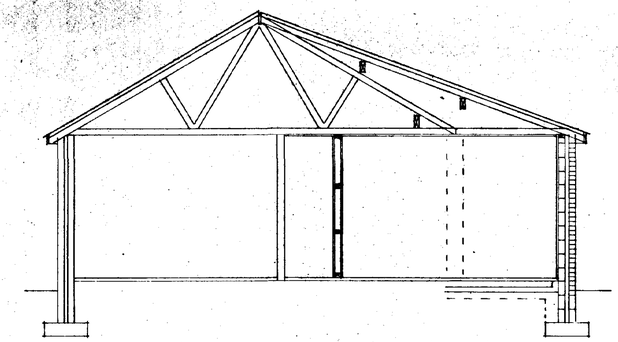

Section A-A

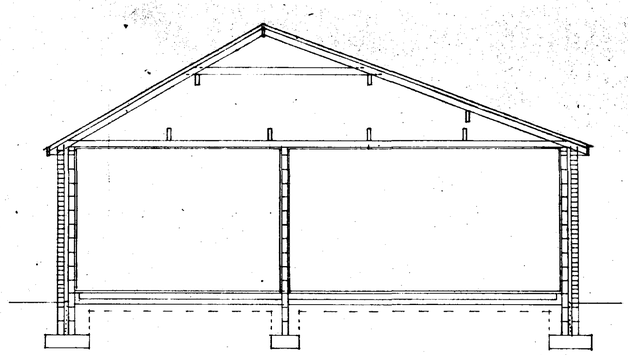

Section B-B

SHDC
Planning & Development
16 JUL 2002
Ref 0826/02

Mr. and Mrs. R. Bailey
4, York Gardens, GOSBERTON

Extension to Bungalow

Written dimensions to be used in preference to scaled, and all measurements to be verified by checking on site.	Scale 1:50 & 1:100
Local Authority Ref. Planning	Drawing No. 220607
Building Regulations	Date June 2002

A. ROFFE
BUILDING DESIGN & PLANS
1, Green Lane,
SPALDING, Lincs. PE11 2YB
Tel: 01775-723 680