



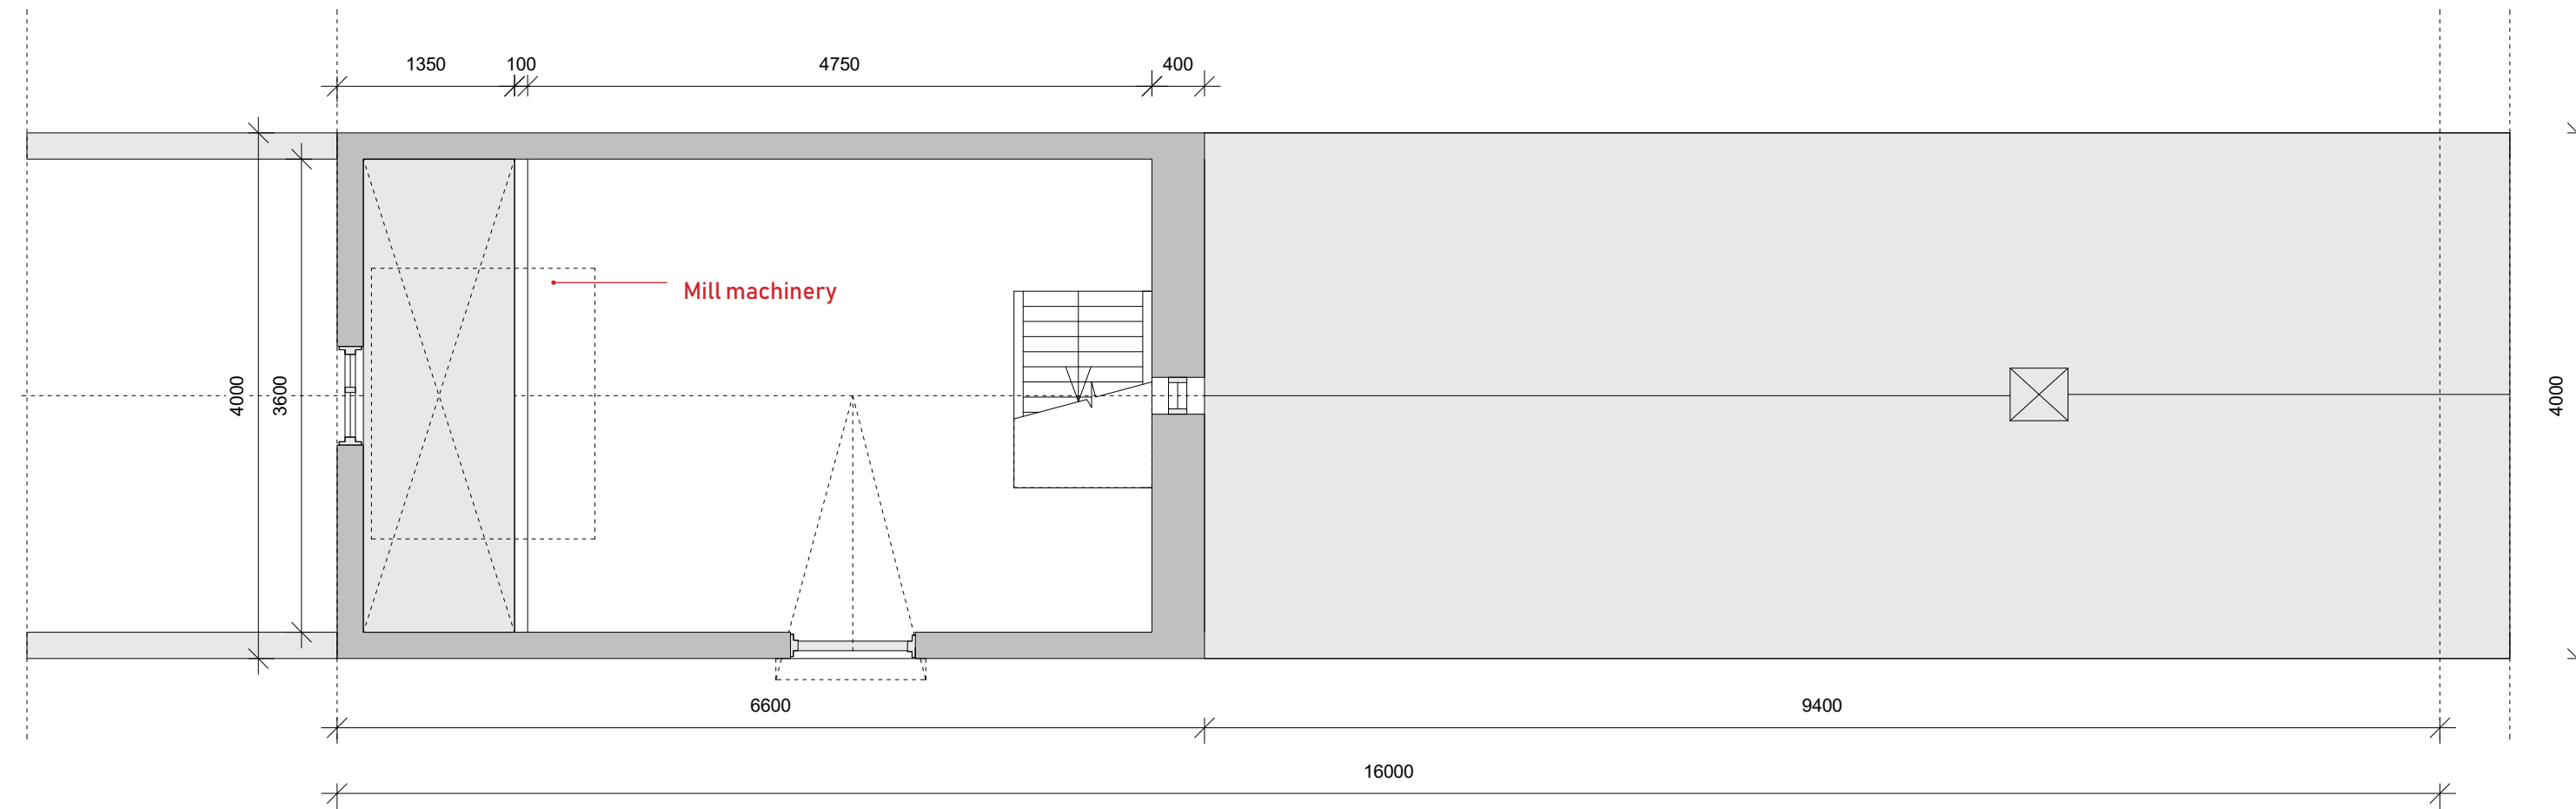

EXISTING UPPER FLOOR

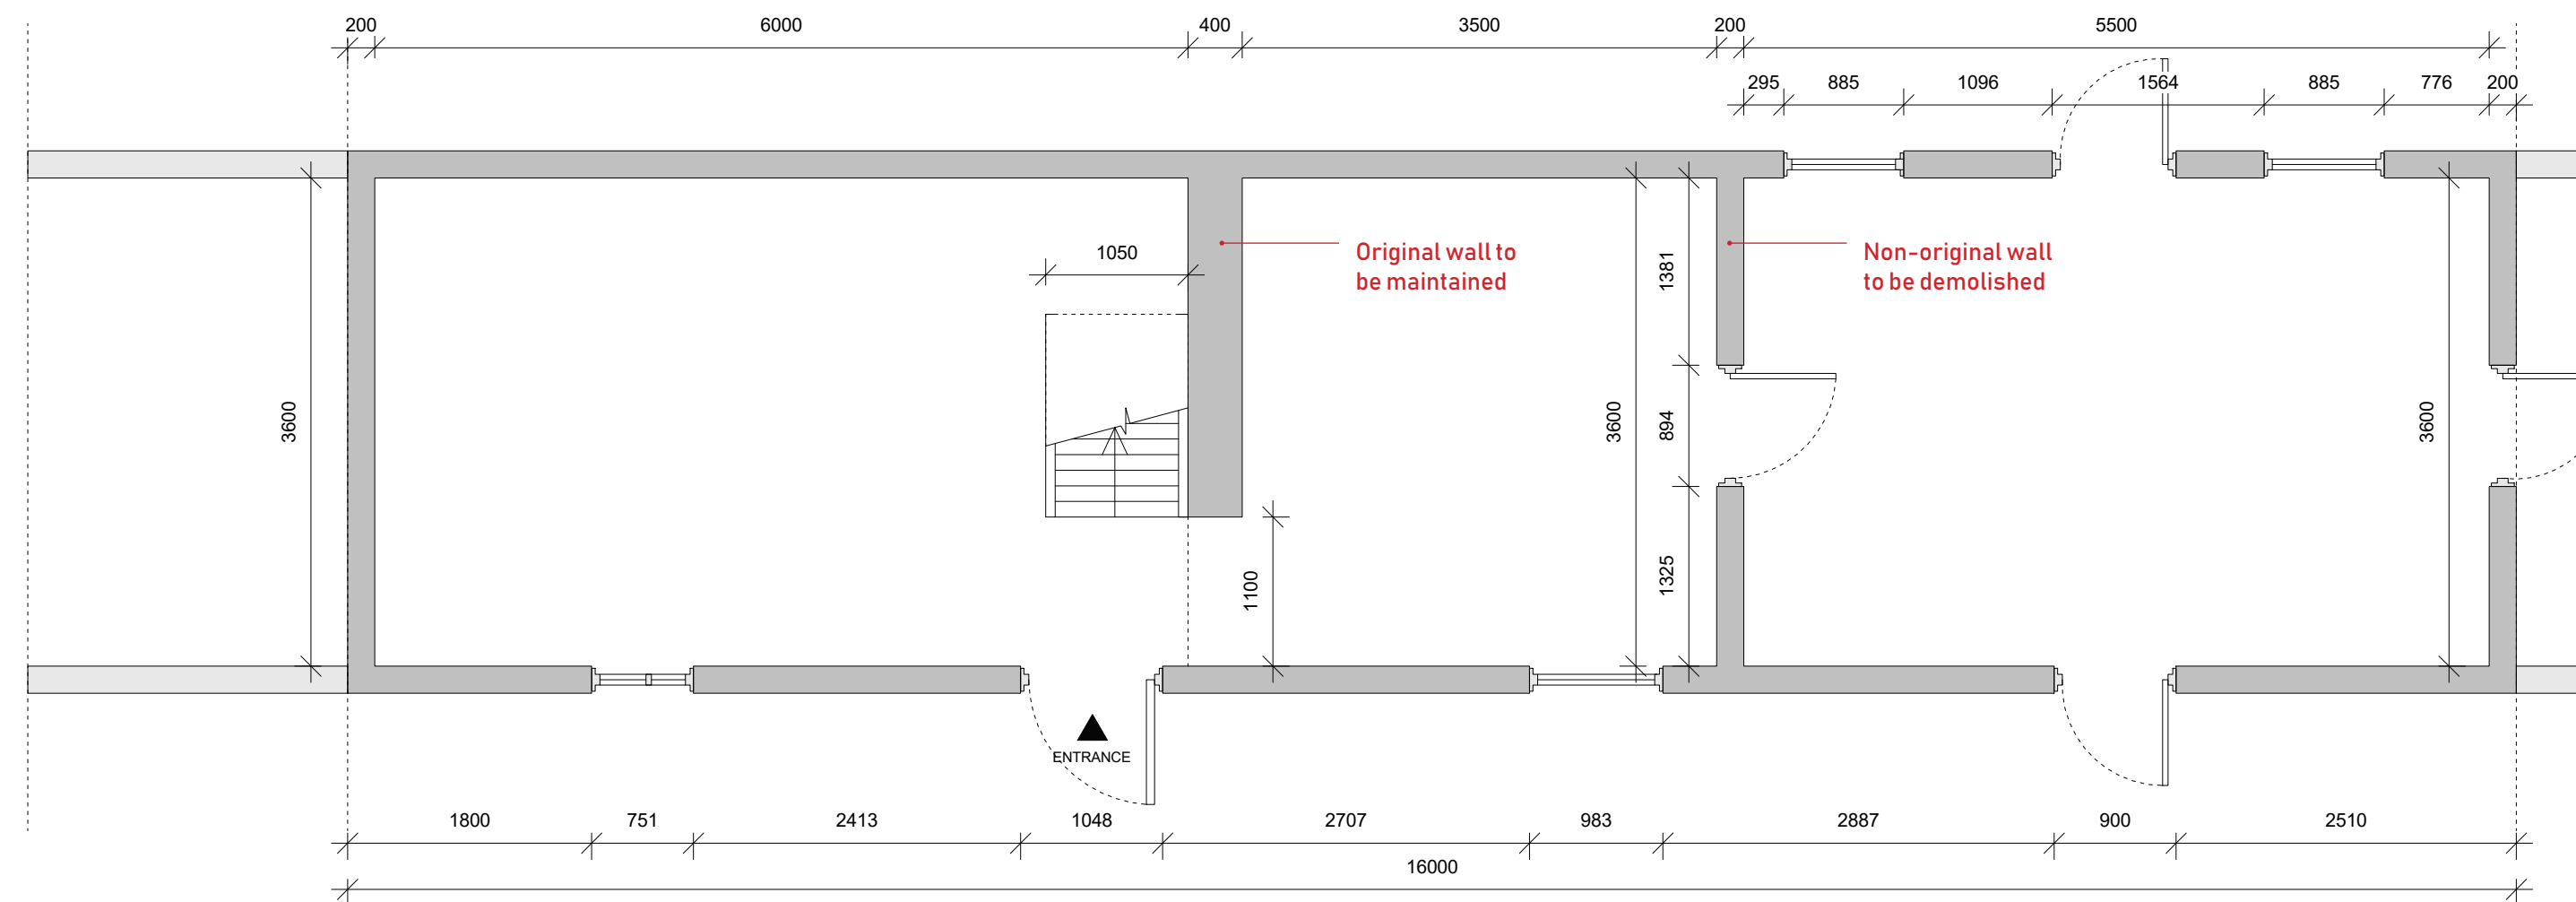

EXISTING GROUND FLOOR