




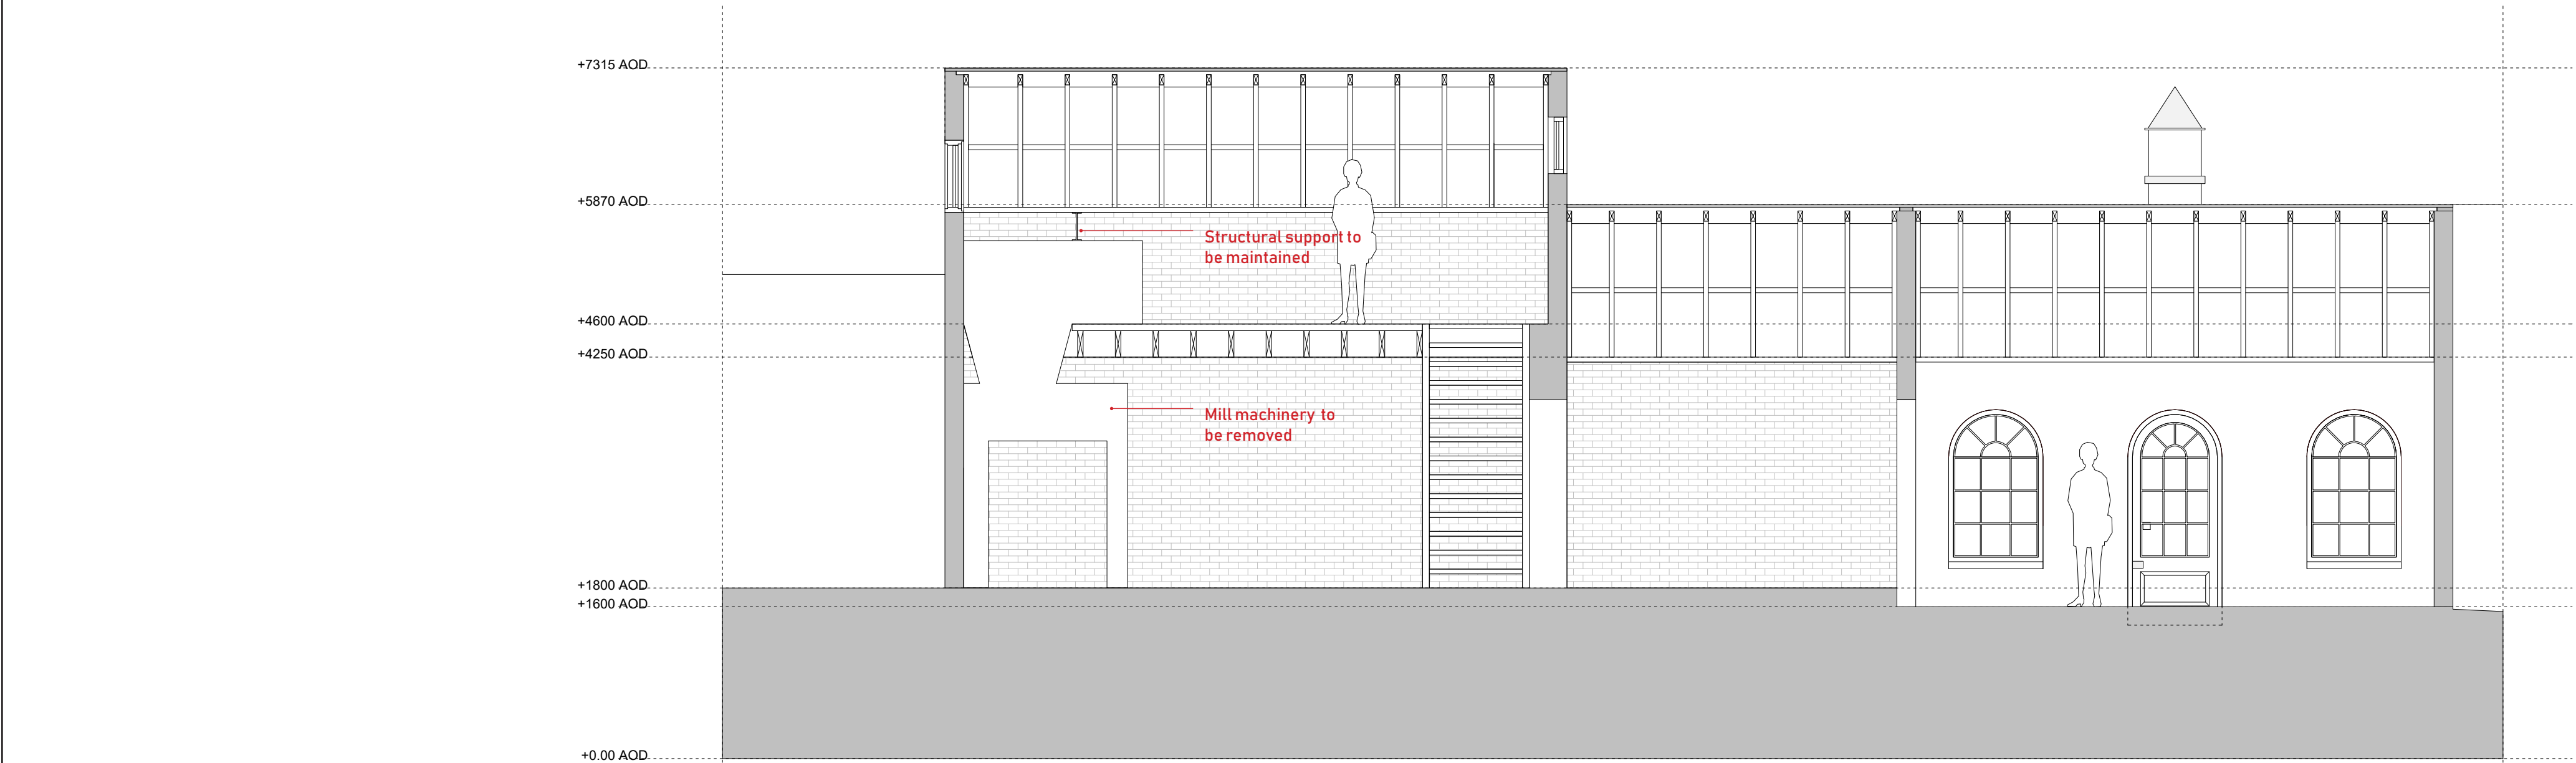


EXISTING SECTION A-A

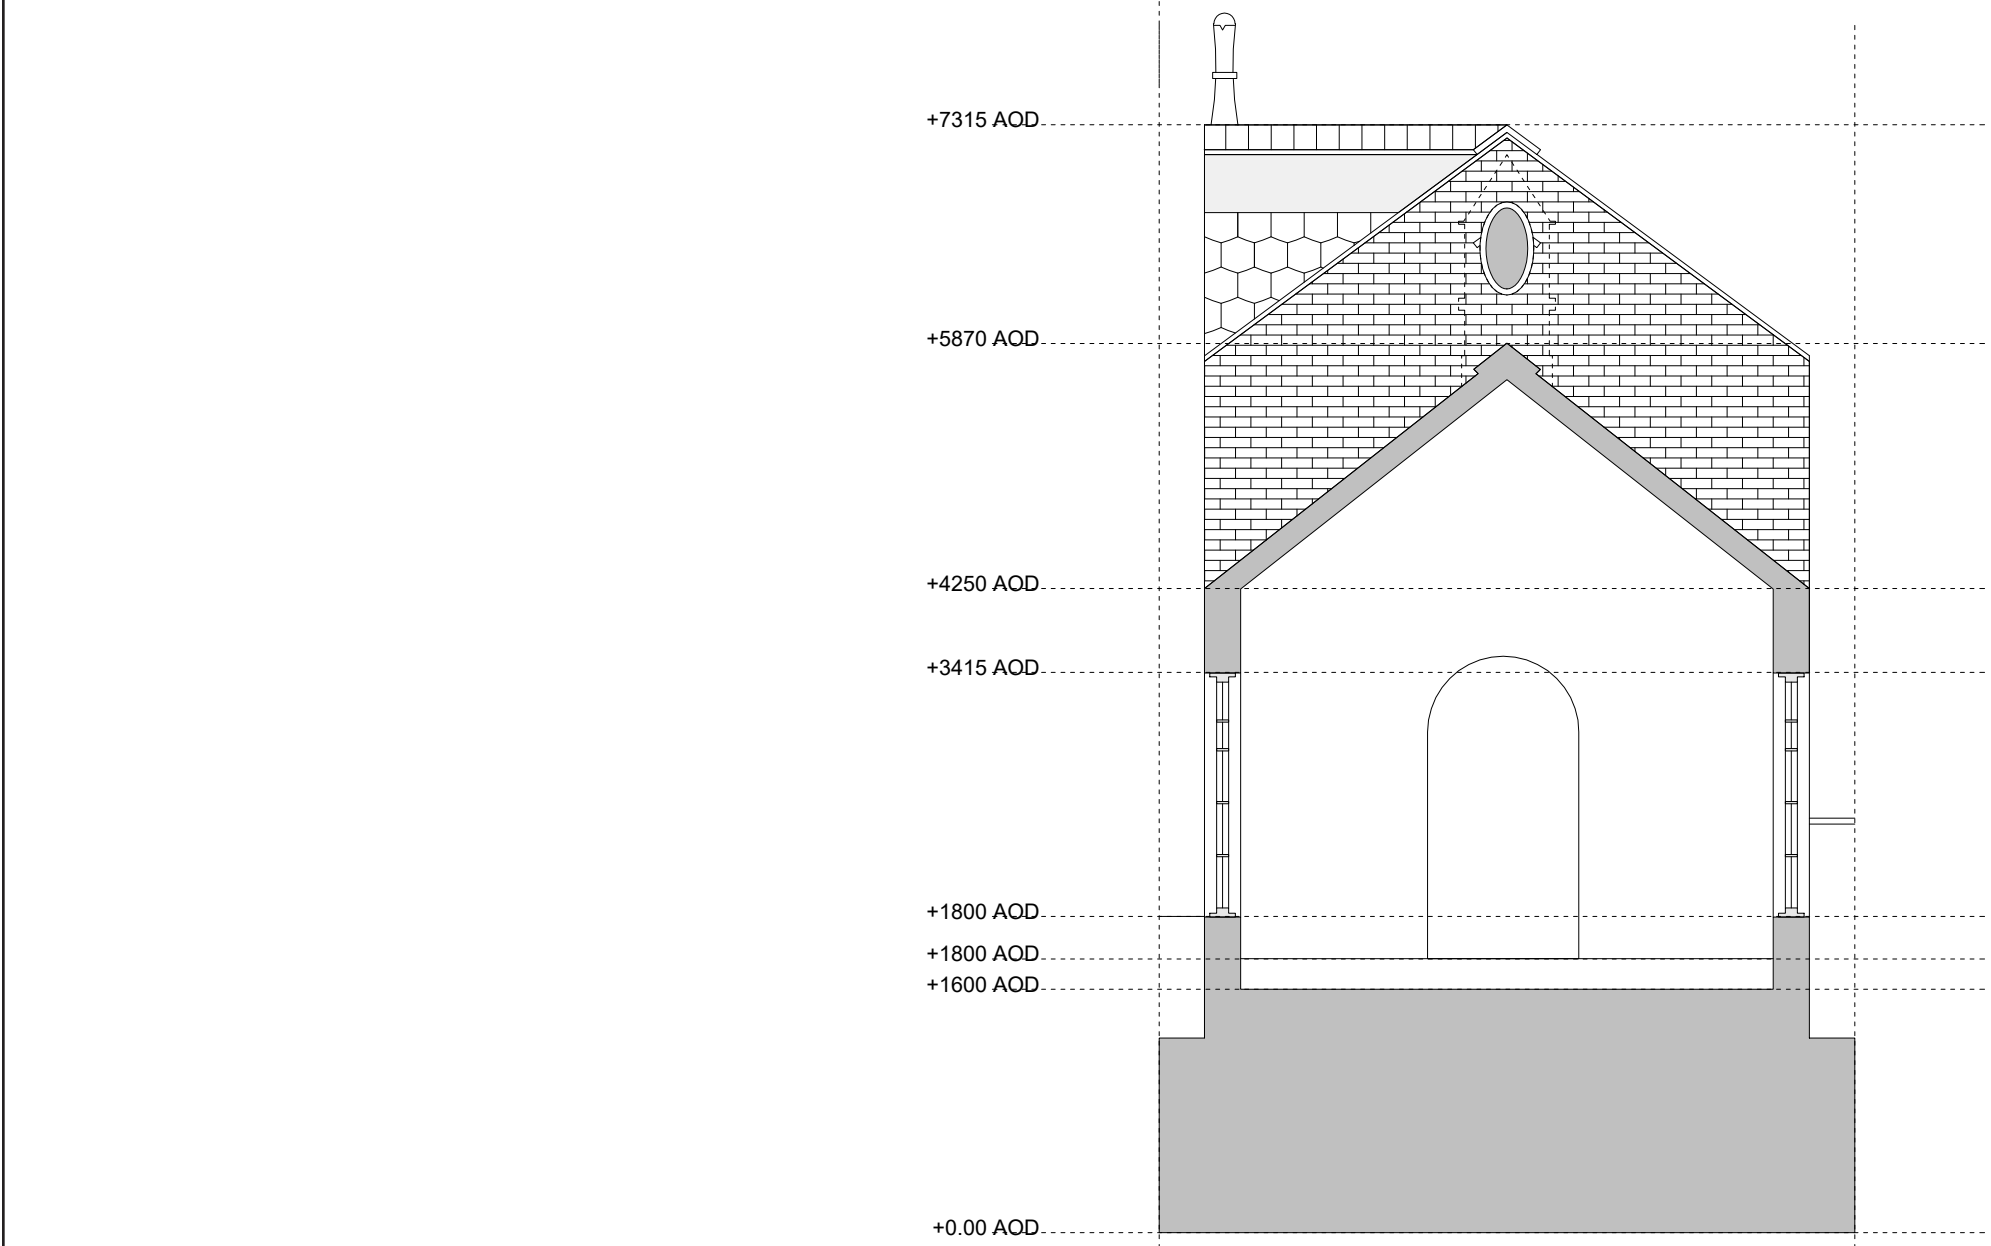


EXISTING SECTION B-B

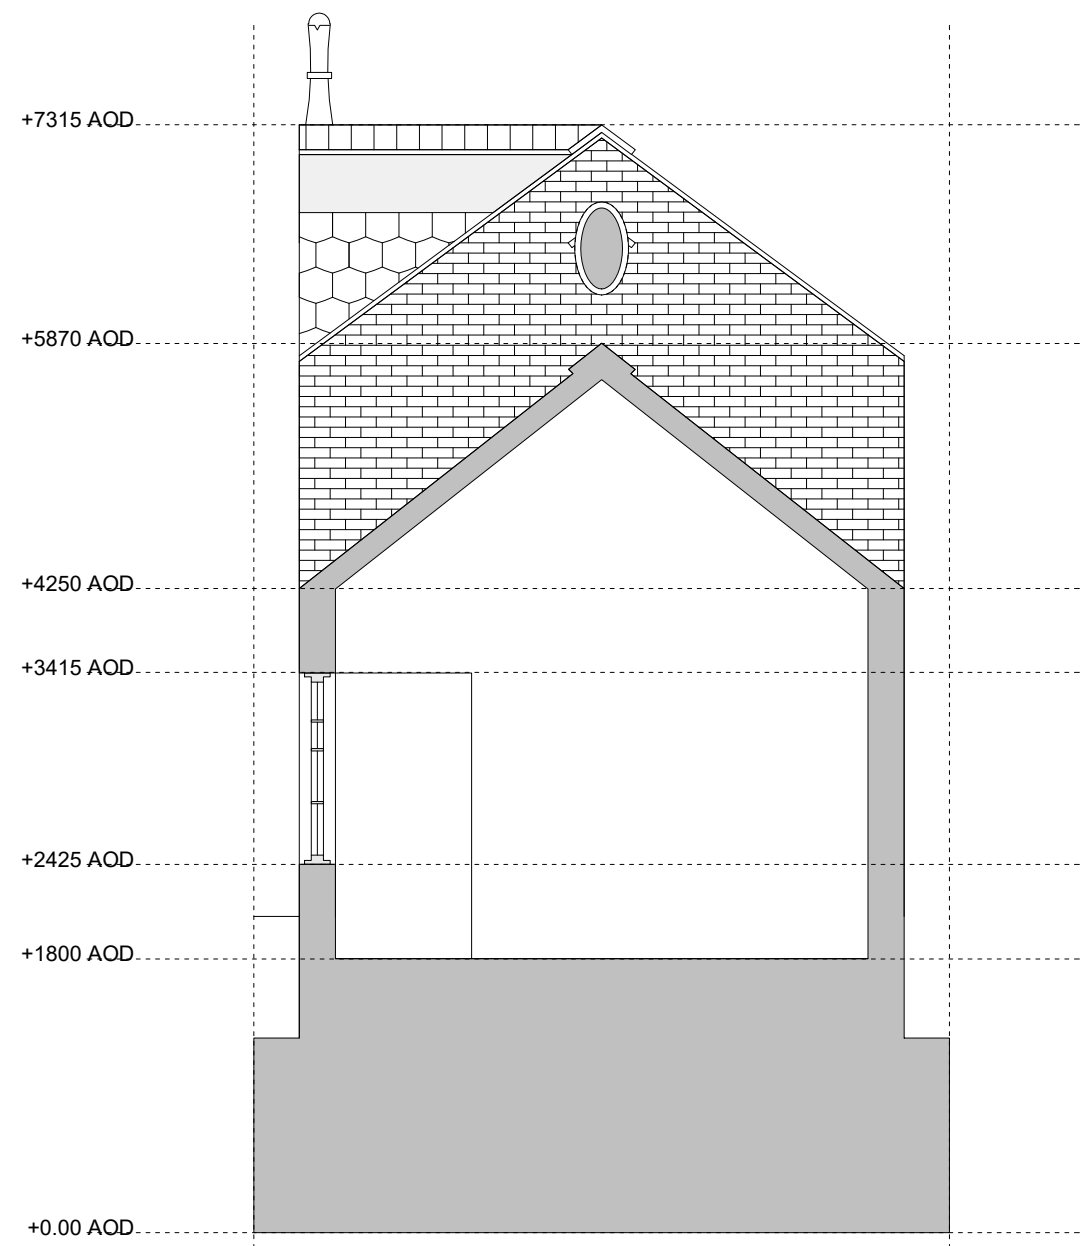

EXISTING SECTION C-C

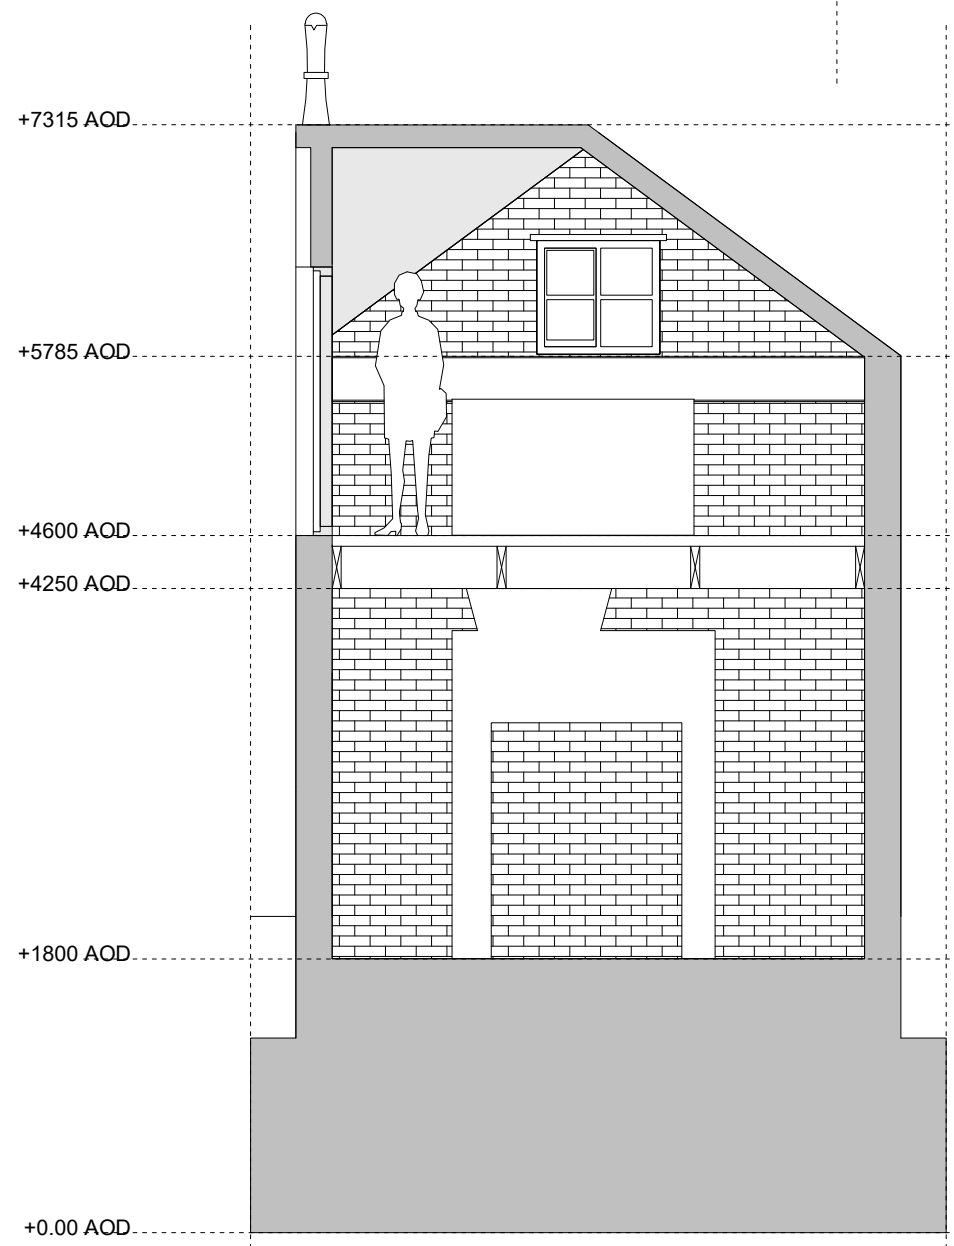

EXISTING SECTION D-D

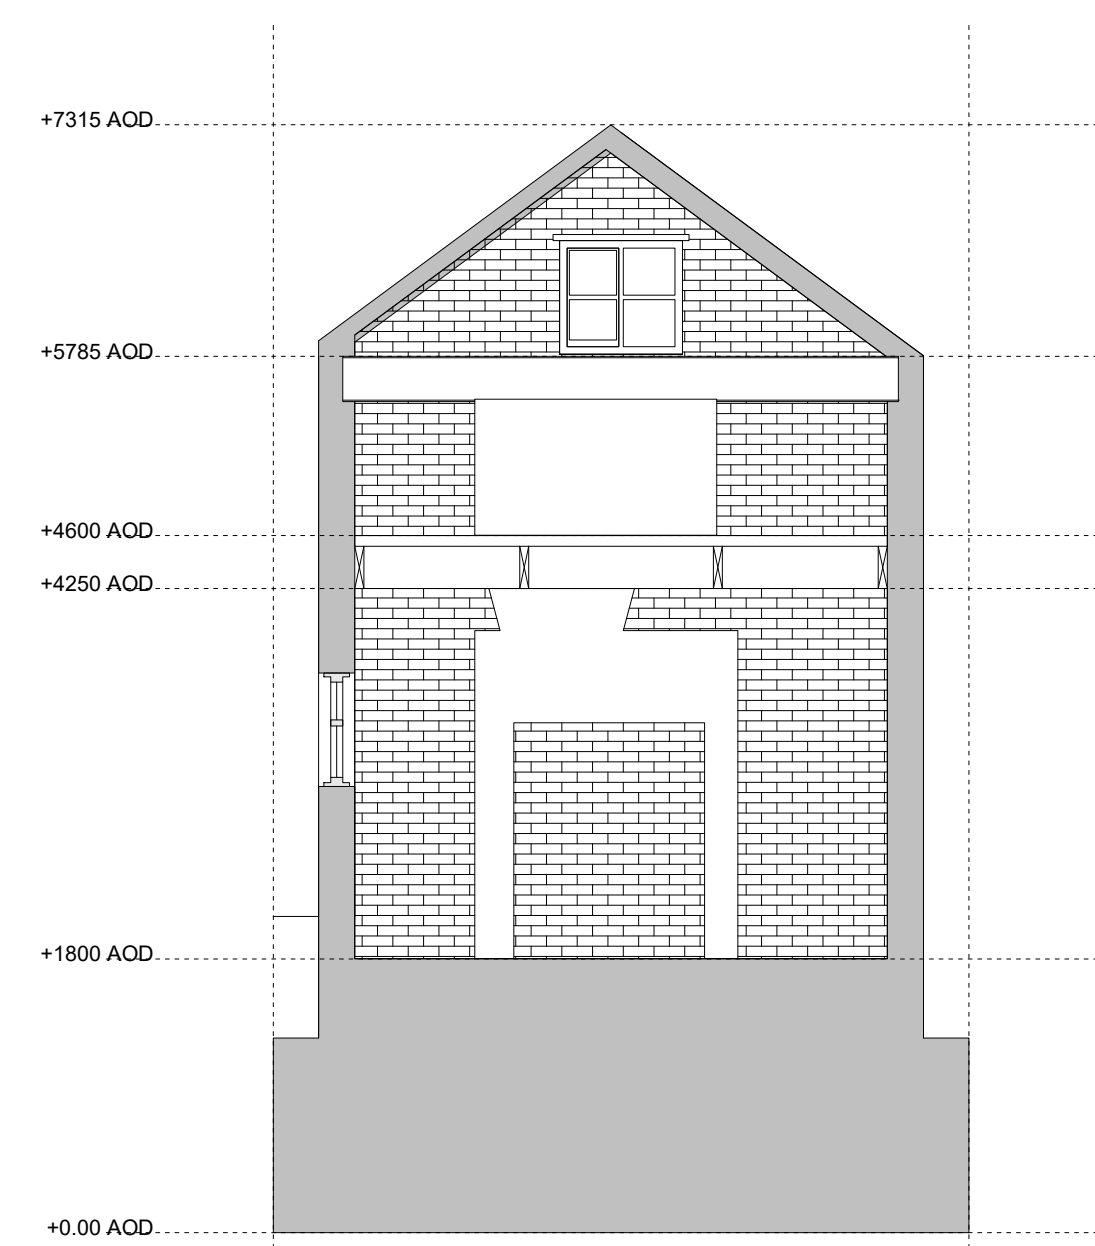

EXISTING SECTION E-E

