



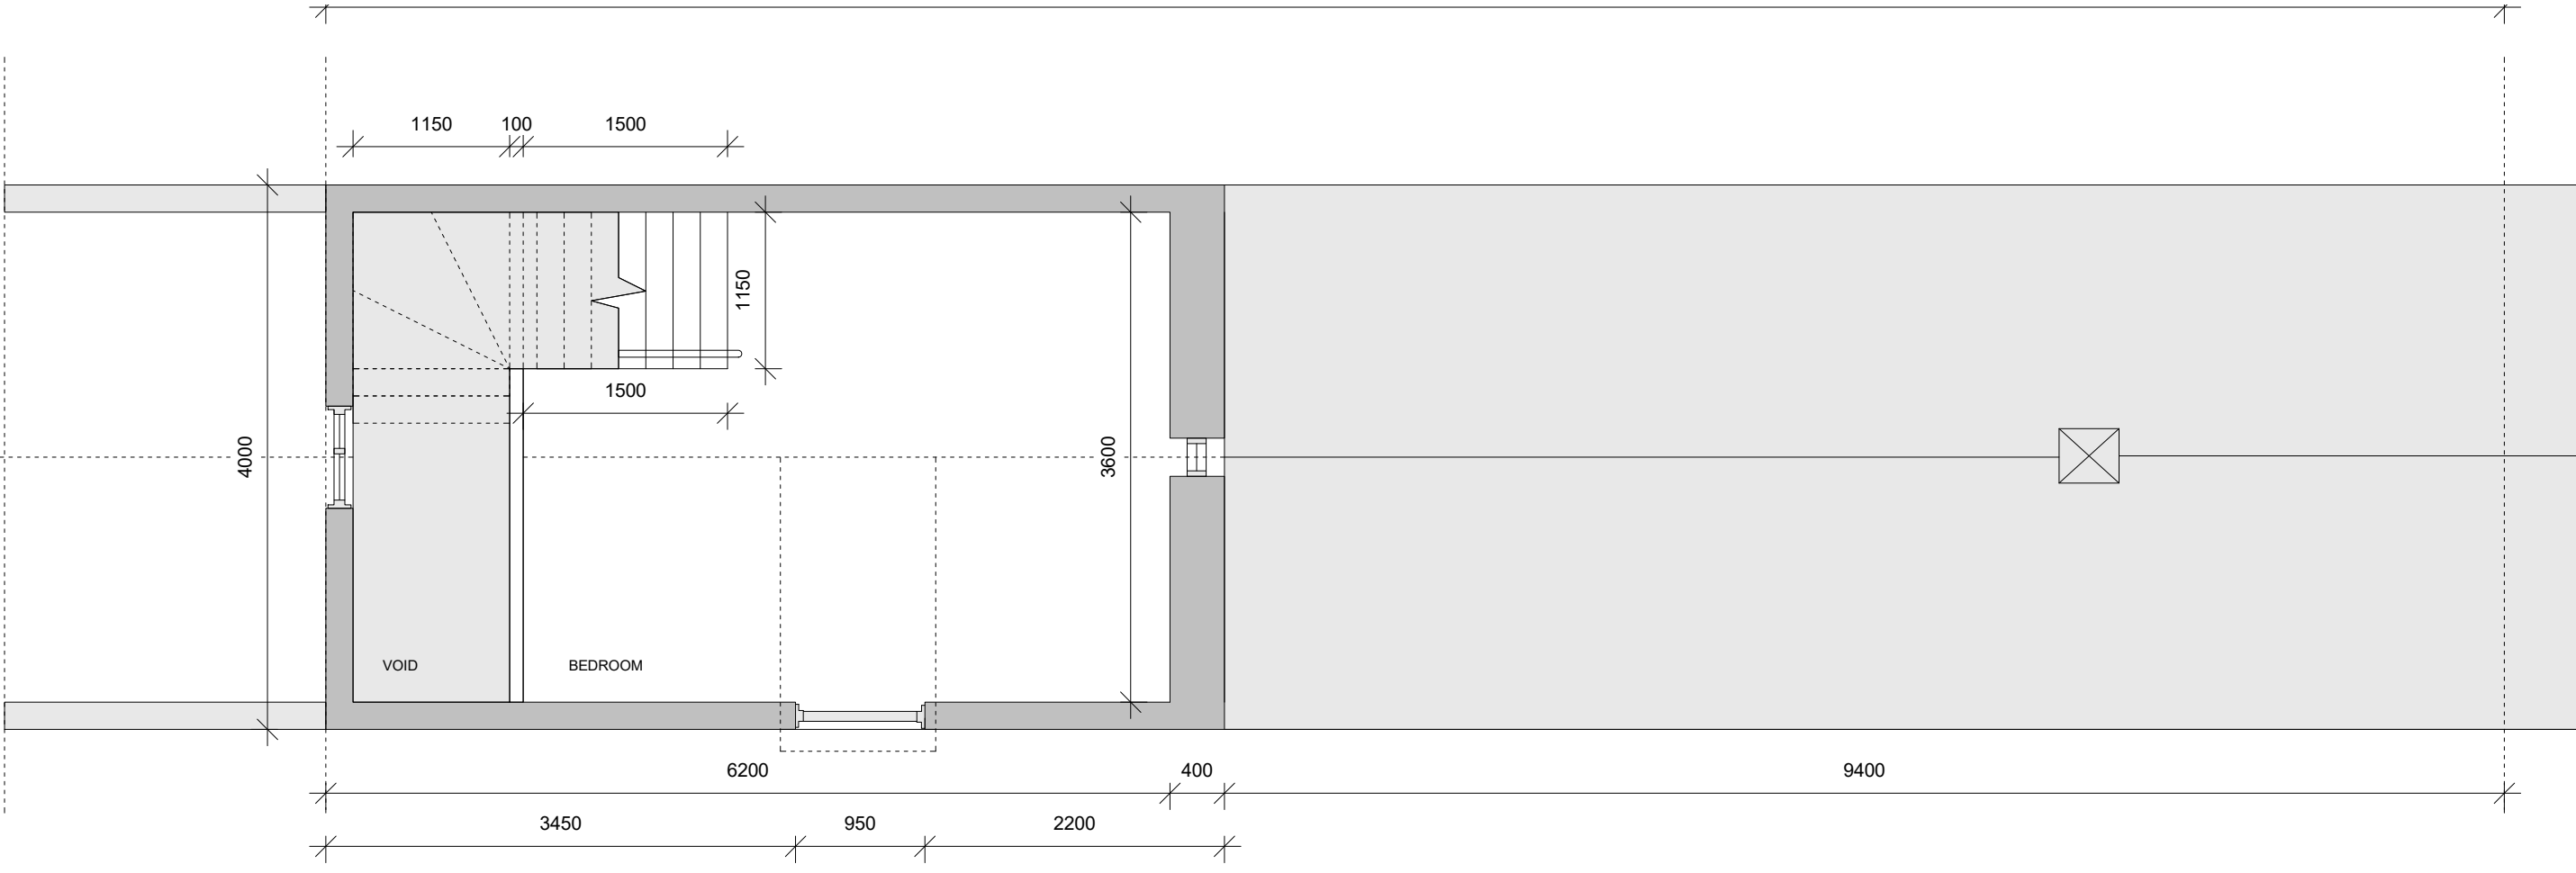

PROPOSED UPPER FLOOR

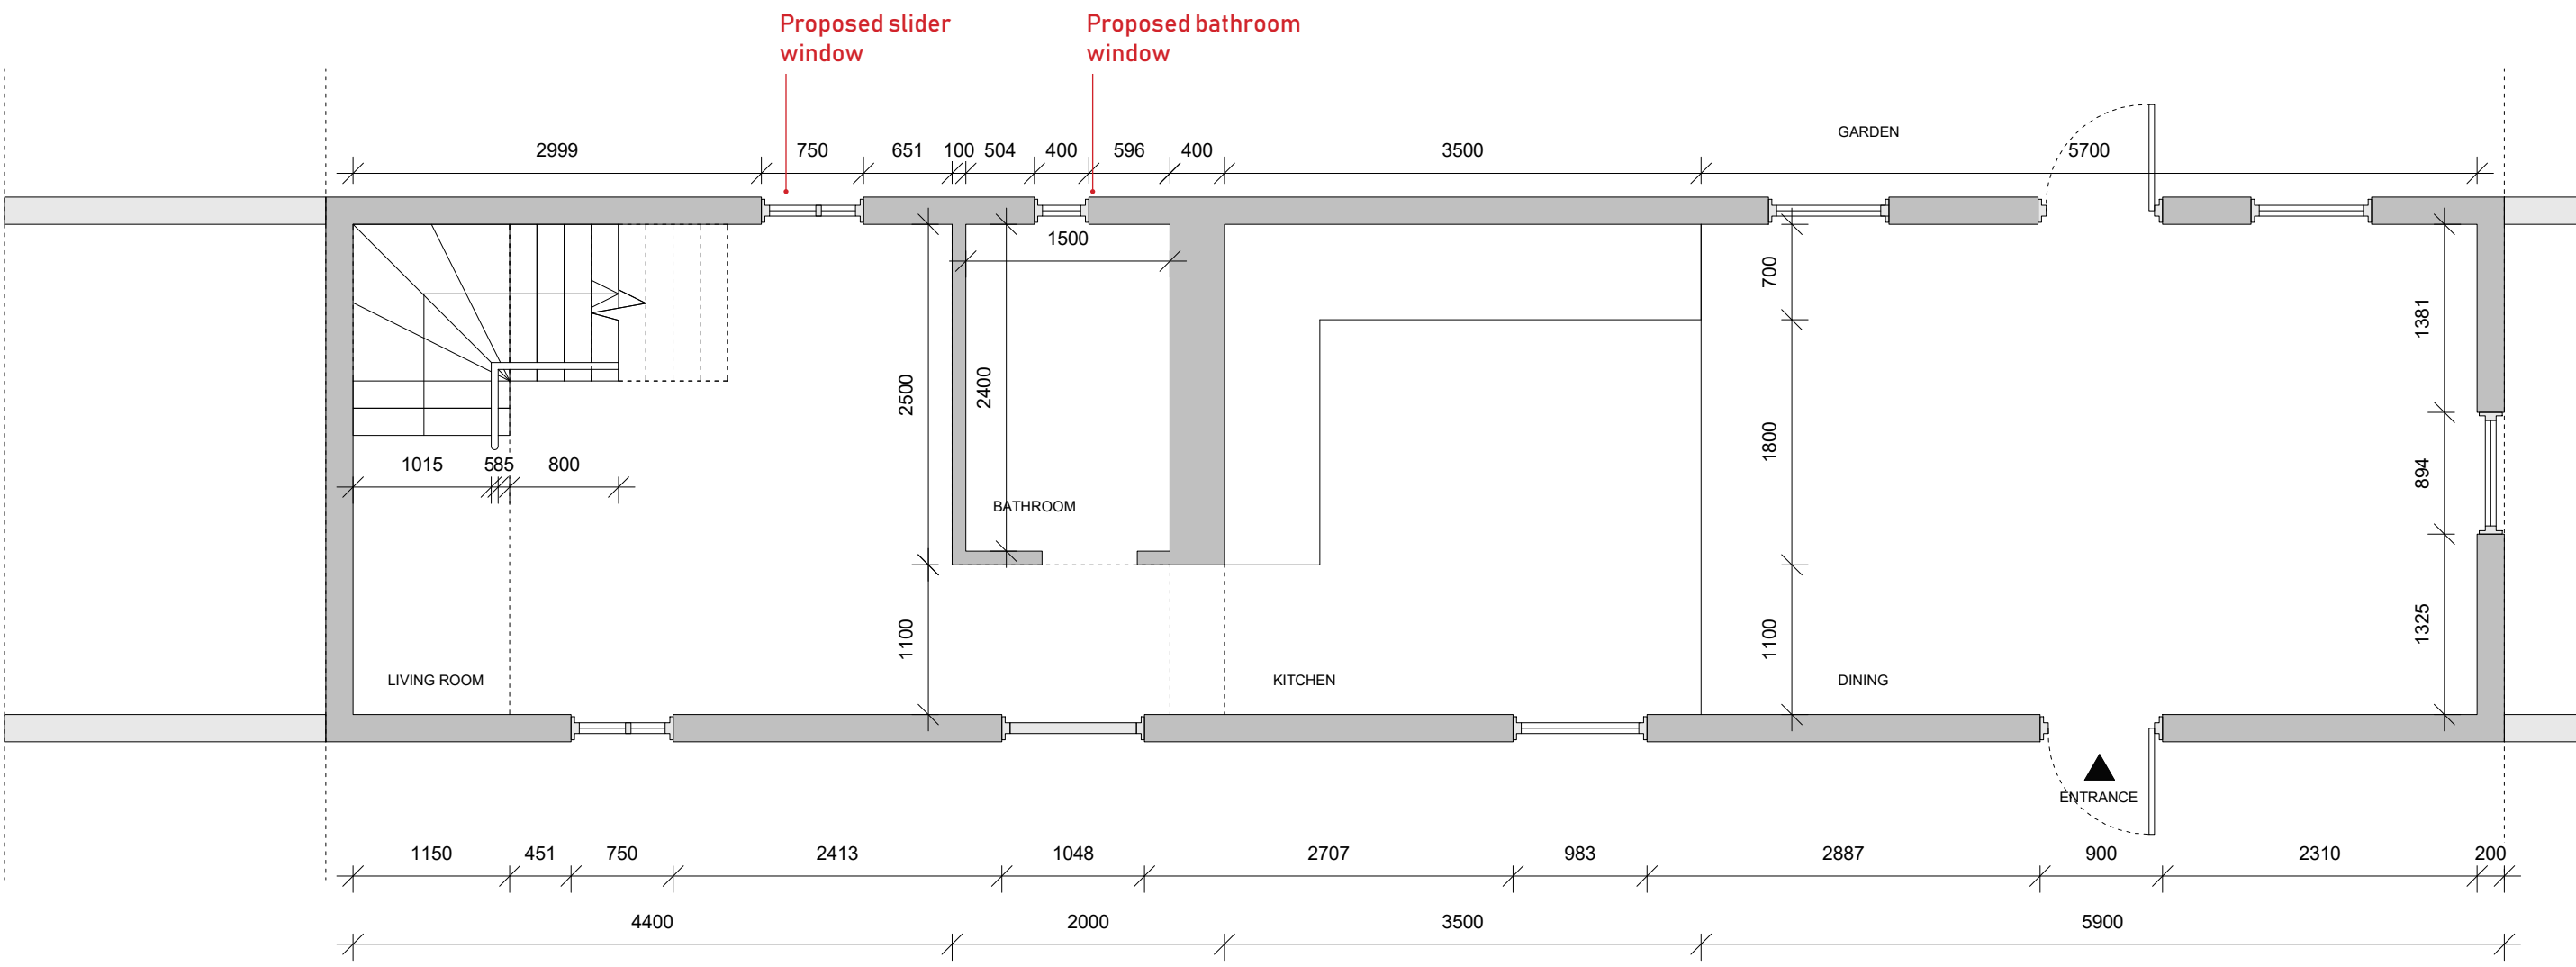

PROPOSED GROUND FLOOR