



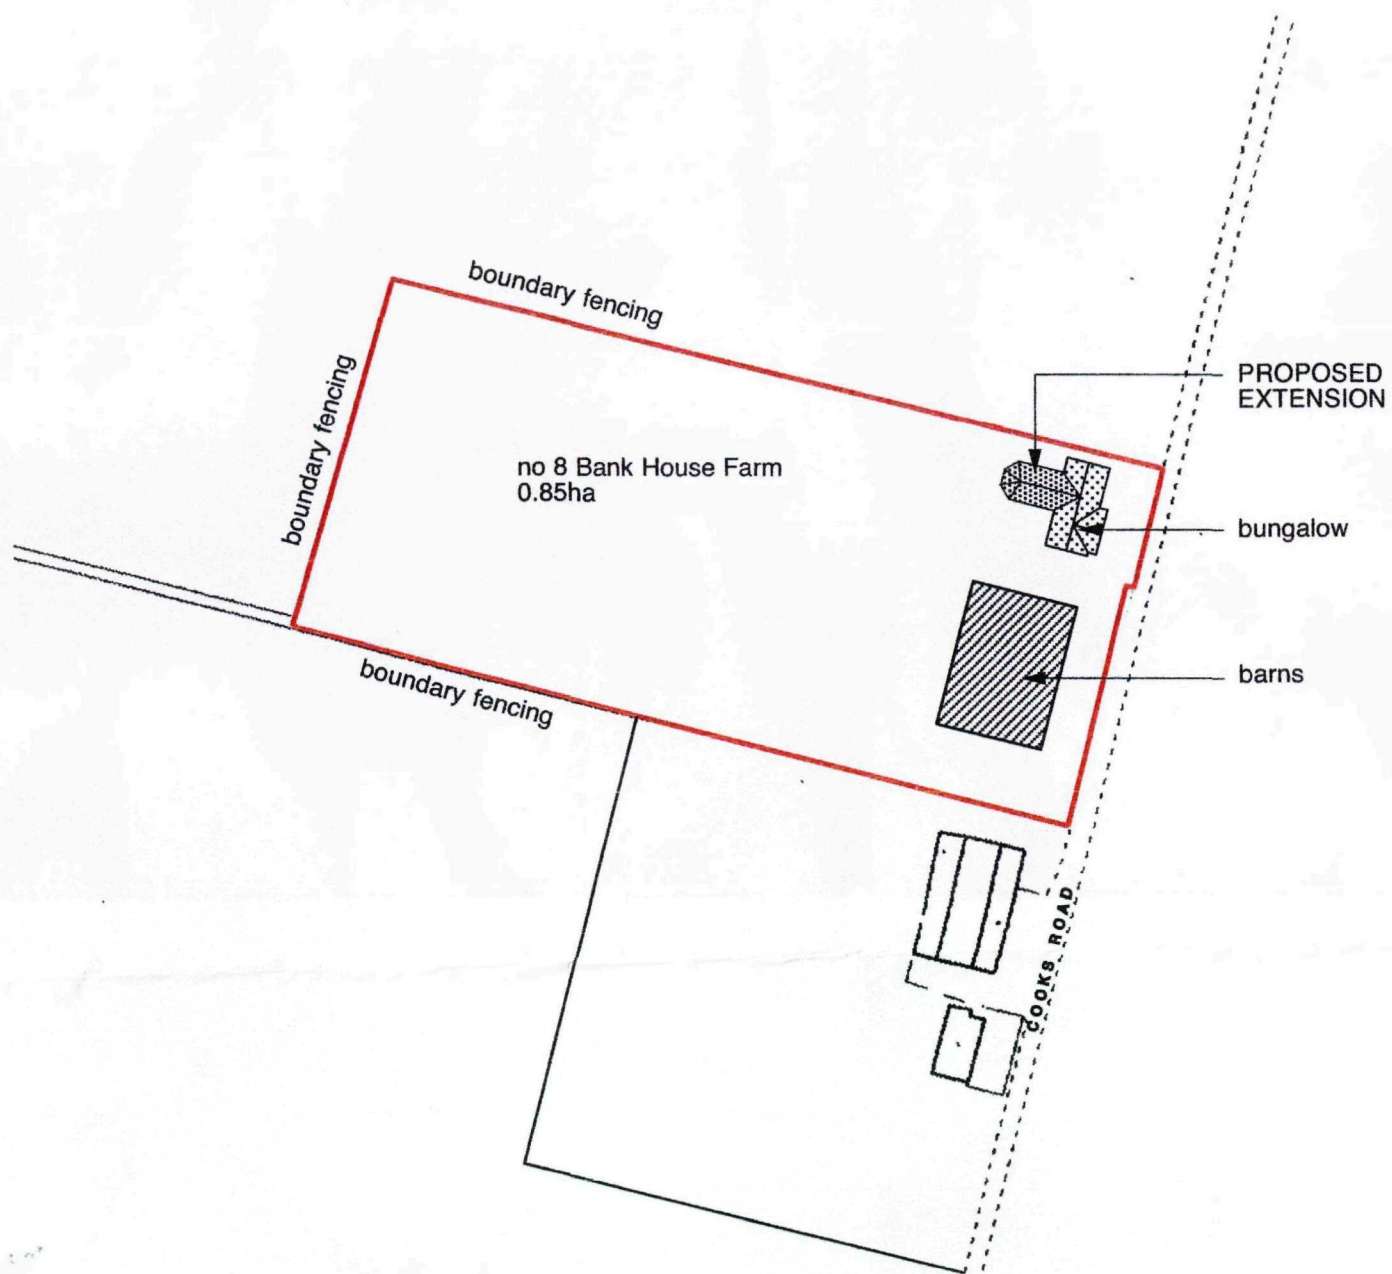

Site Location Plan

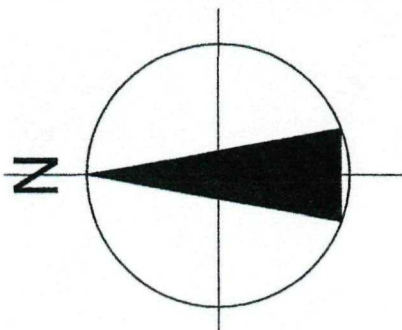

© jeffrey f jones 2009

JEFFREY F JONES MCIAT ACIOB **ARCHITECTURAL TECHNOLOGIST**

12, BLEY AVENUE, EAST LEAKE, LOUGHBOROUGH, LEICS. LE12 6NX
 TELEPHONE : 01509 820709 MOBILE: 07909 511309
 e mail: j.jones46@btinternet.com

JOB:


PROPOSED DAYROOM EXTENSION to
 8 BANK HOUSE FARM, COOKS ROAD, GOSBERTON, SPALDING,
 Lincs

DRAWING:

SITE LOCATION PLAN

DATE: JUNE 2009


SCALE: 1:1250@A4 DWG.NO. BL:09:01

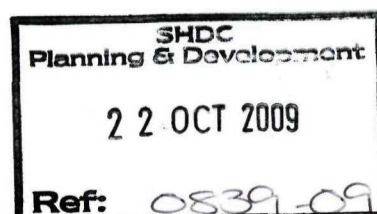

DO NOT SCALE FROM THIS DRAWING. DIMENSIONS AND LEVELS TO BE CHECKED ON SITE BY THE CONTRACTOR.
ALL DIMENSIONS IN MILLIMETRES UNLESS OTHERWISE NOTED. ALL LEVELS IN METRES UNLESS OTHERWISE NOTED.



Site Block Plan (scale 1:500)

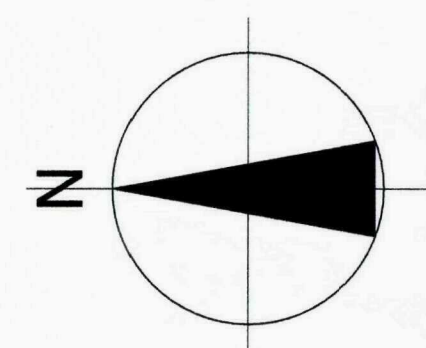

© jeffrey f jones 2009

3402
Planning & Development
22 OCT 2009
Ref: 0839 09

planning submission

JEFFREY F JONES MCIAT ACIOB
ARCHITECTURAL TECHNOLOGIST



12, BLEY AVENUE, EAST LEAKE, LOUGHBOROUGH, LEICS. LE12 6NX
TELEPHONE : 01509 820709 MOBILE: 07909 511309
e mail: j.jones46@btinternet.com

JOB: PROPOSED DAYROOM EXTENSION to 8 BANK HOUSE FARM,
COOKS ROAD, GOSBERTON, SPALDING, Lincs. PE11 4PE

DRAWING:
SITE BLOCK PLAN

DATE: JUNE 2009 SCALE: 1:500@A3 DWG.NO. BL:09:02

DO NOT SCALE FROM THIS DRAWING. DIMENSIONS AND LEVELS TO BE CHECKED ON SITE BY THE CONTRACTOR.
ALL DIMENSIONS IN MILLIMETRES UNLESS OTHERWISE NOTED. ALL LEVELS IN METRES UNLESS OTHERWISE NOTED.

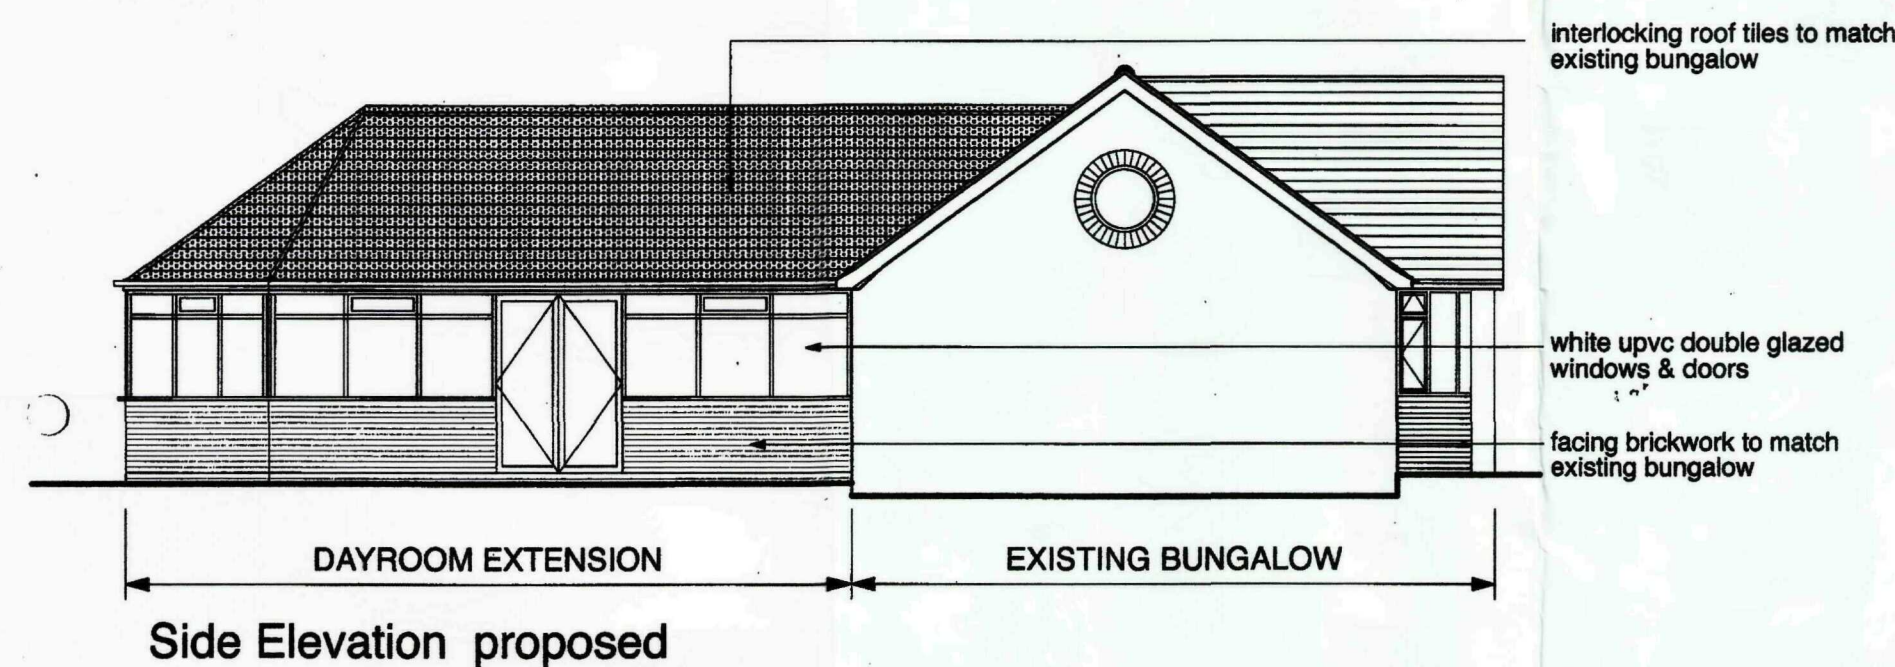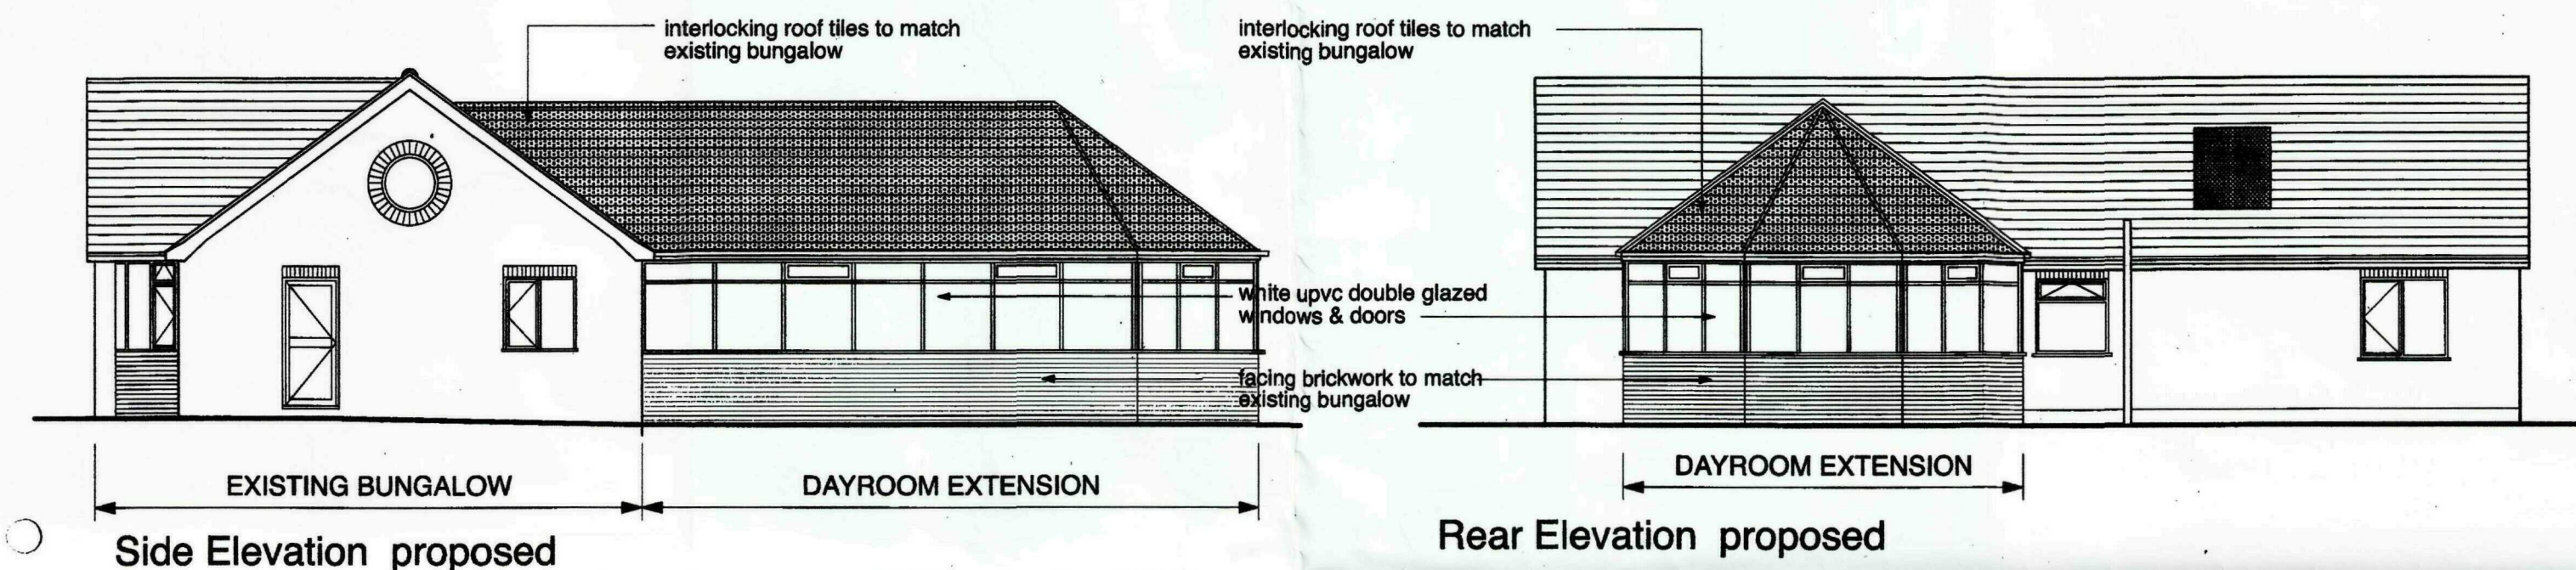

planning submission

JEFFREY F JONES MCIAT ACIOB
ARCHITECTURAL TECHNOLOGIST

12, BLEY AVENUE, EAST LEAKE, LOUGHBOROUGH, LEICS. LE12 6NX
TELEPHONE : 01509 820709 MOBILE: 07909 511309
e mail: j.jones46@btinternet.com

JOB:

PROPOSED DAYROOM EXTENSION to 8 BANK HOUSE FARM
COOKS ROAD GOSBERTON SPALDING Lincs PE11 4PE

DRAWING:

PROPOSED ELEVATIONS

DATE: JUNE 2009

SCALE: 1:100@A3 DWG.NO. BJL:09:04